


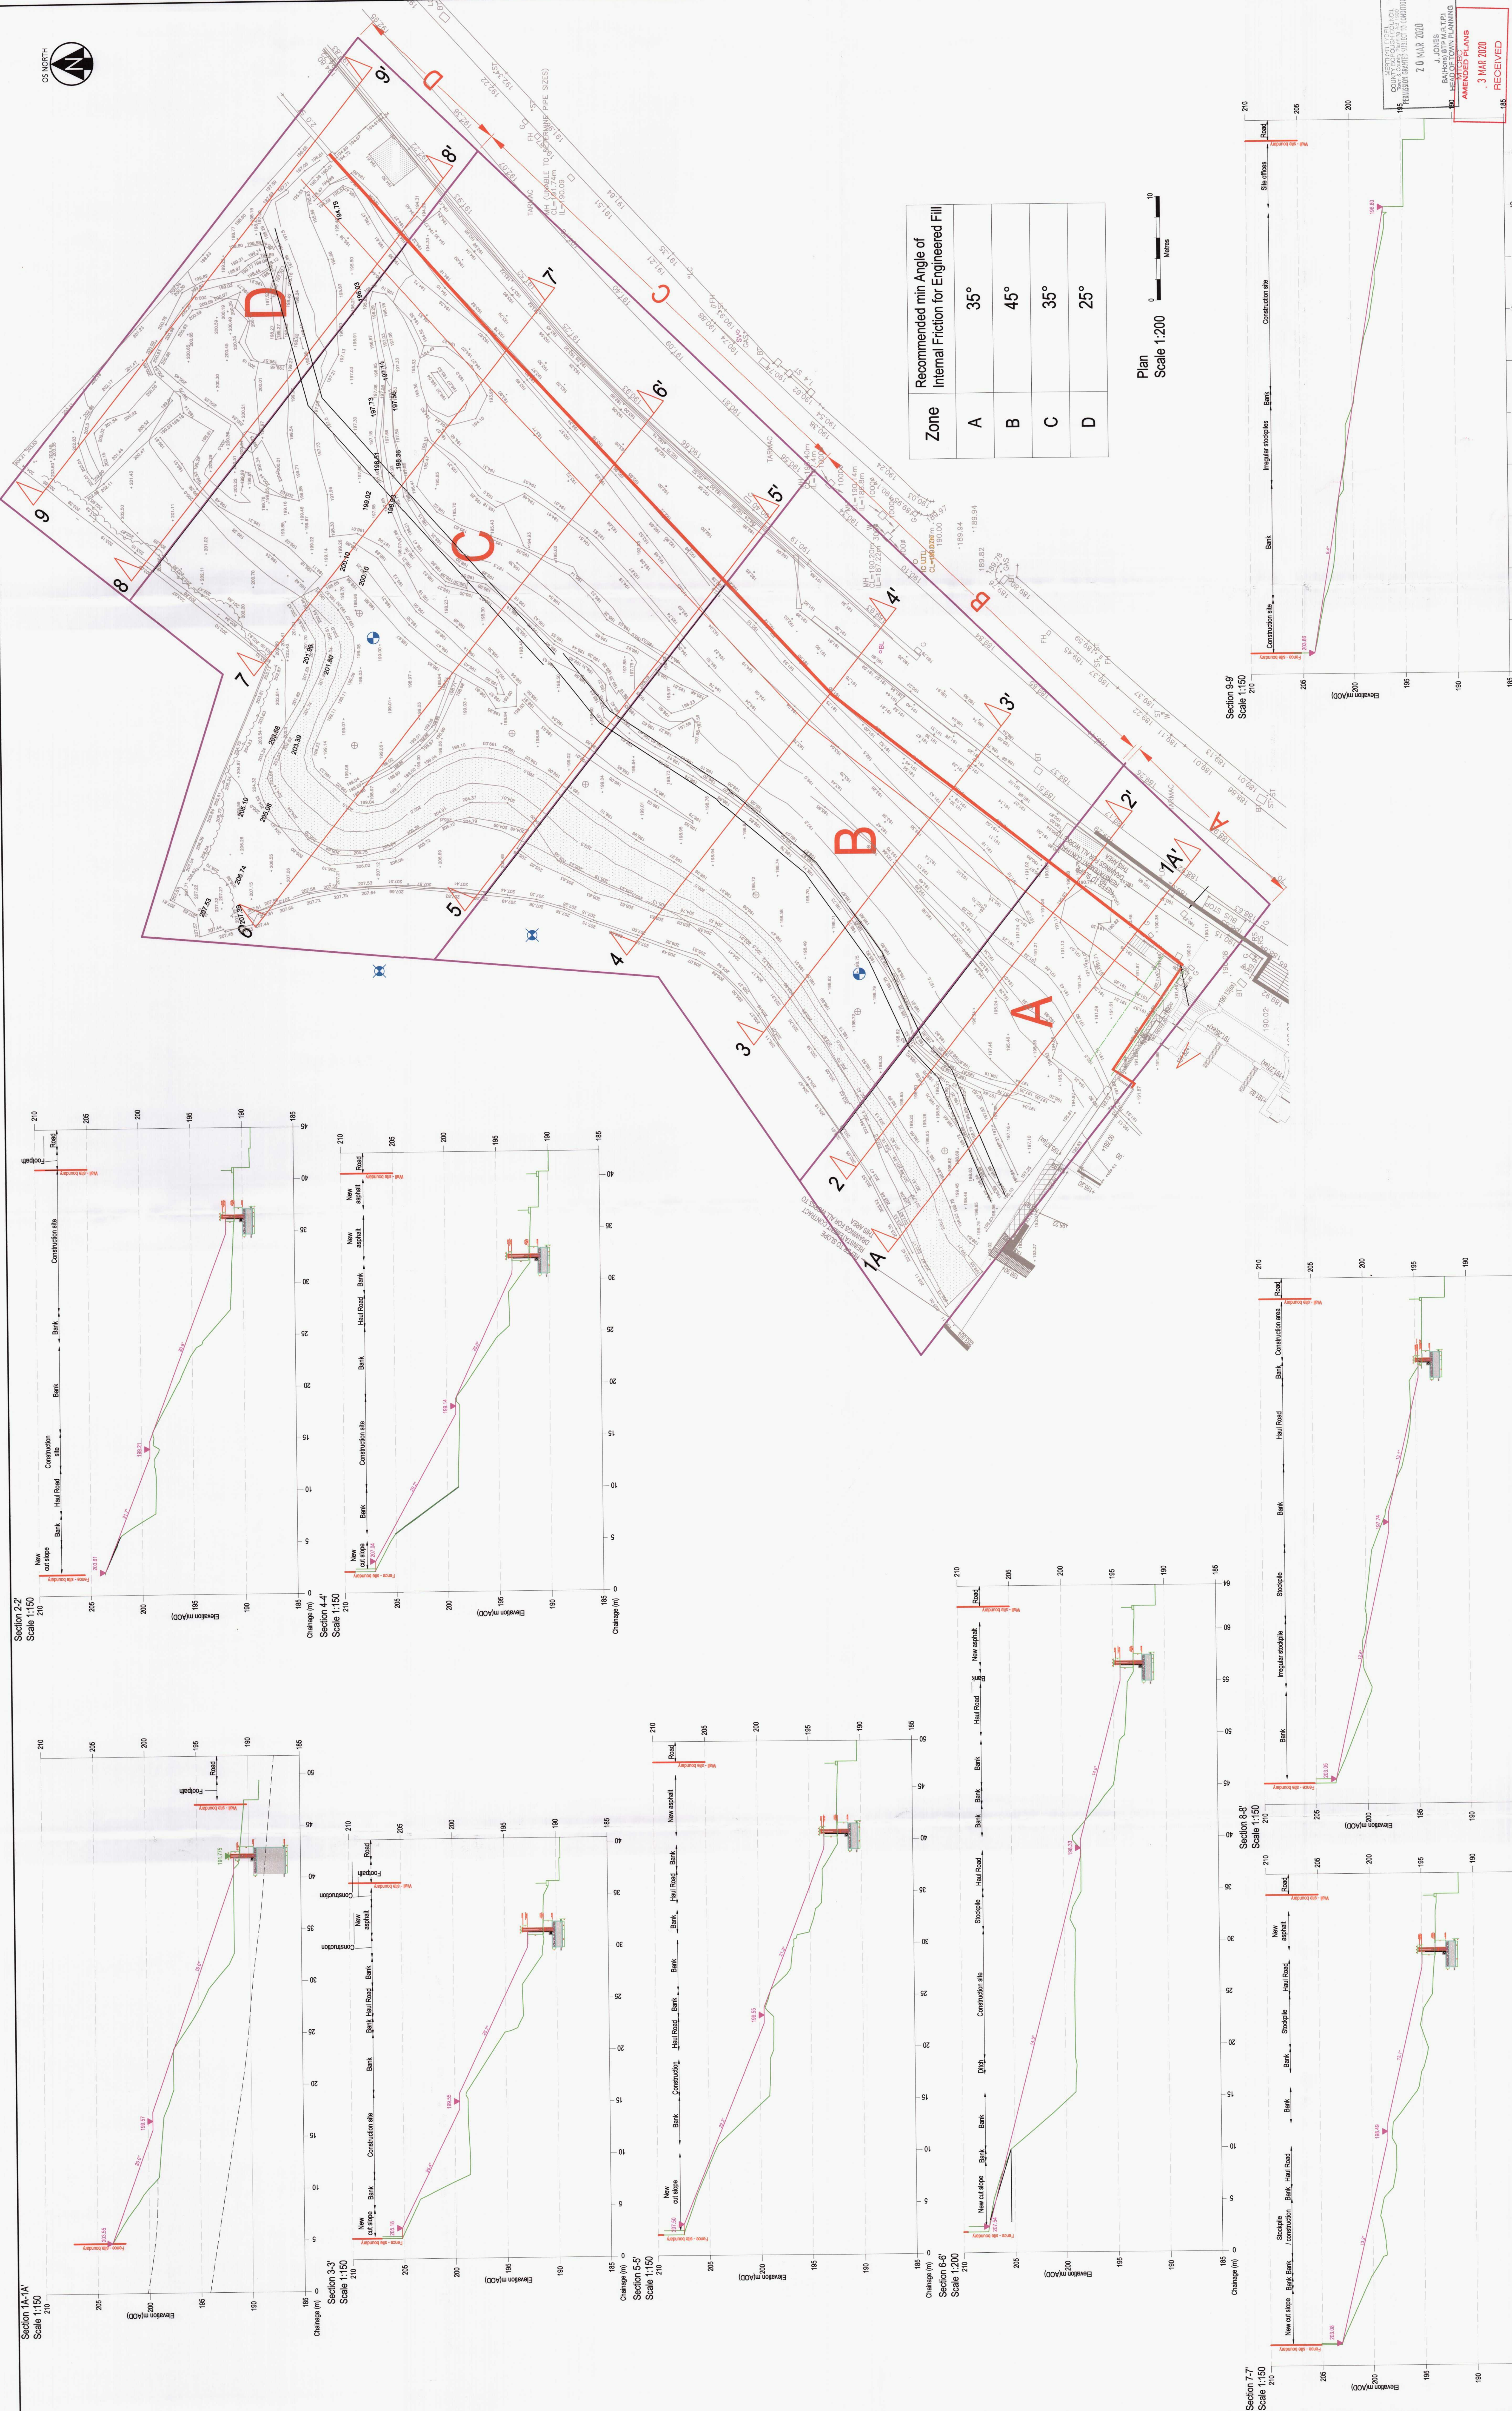

Plan
Scale 1:200

A horizontal scale bar with alternating black and white segments. It is labeled '0' at the left end and '10' at the right end, with the word 'Metres' centered below it.

NOTES

1. All dimensions are to be checked on (a) before the commencement of works. Any discrepancies are to be reported to the Architect & Engineer for verification. Figured dimensions only are to be taken from this drawing.
2. This drawing is to be read in conjunction with all relevant Engineers' and Survey Engineers' drawings and specifications.
3. This drawing has been based on the following drawings and information:
 - Topographical Survey - Mike Williams Survey, drawing ref. 1262, dated May 2017.
4. For long section 10, 11, 12 and 13 see drawing number IWM-DM-04-08-01-021

-