


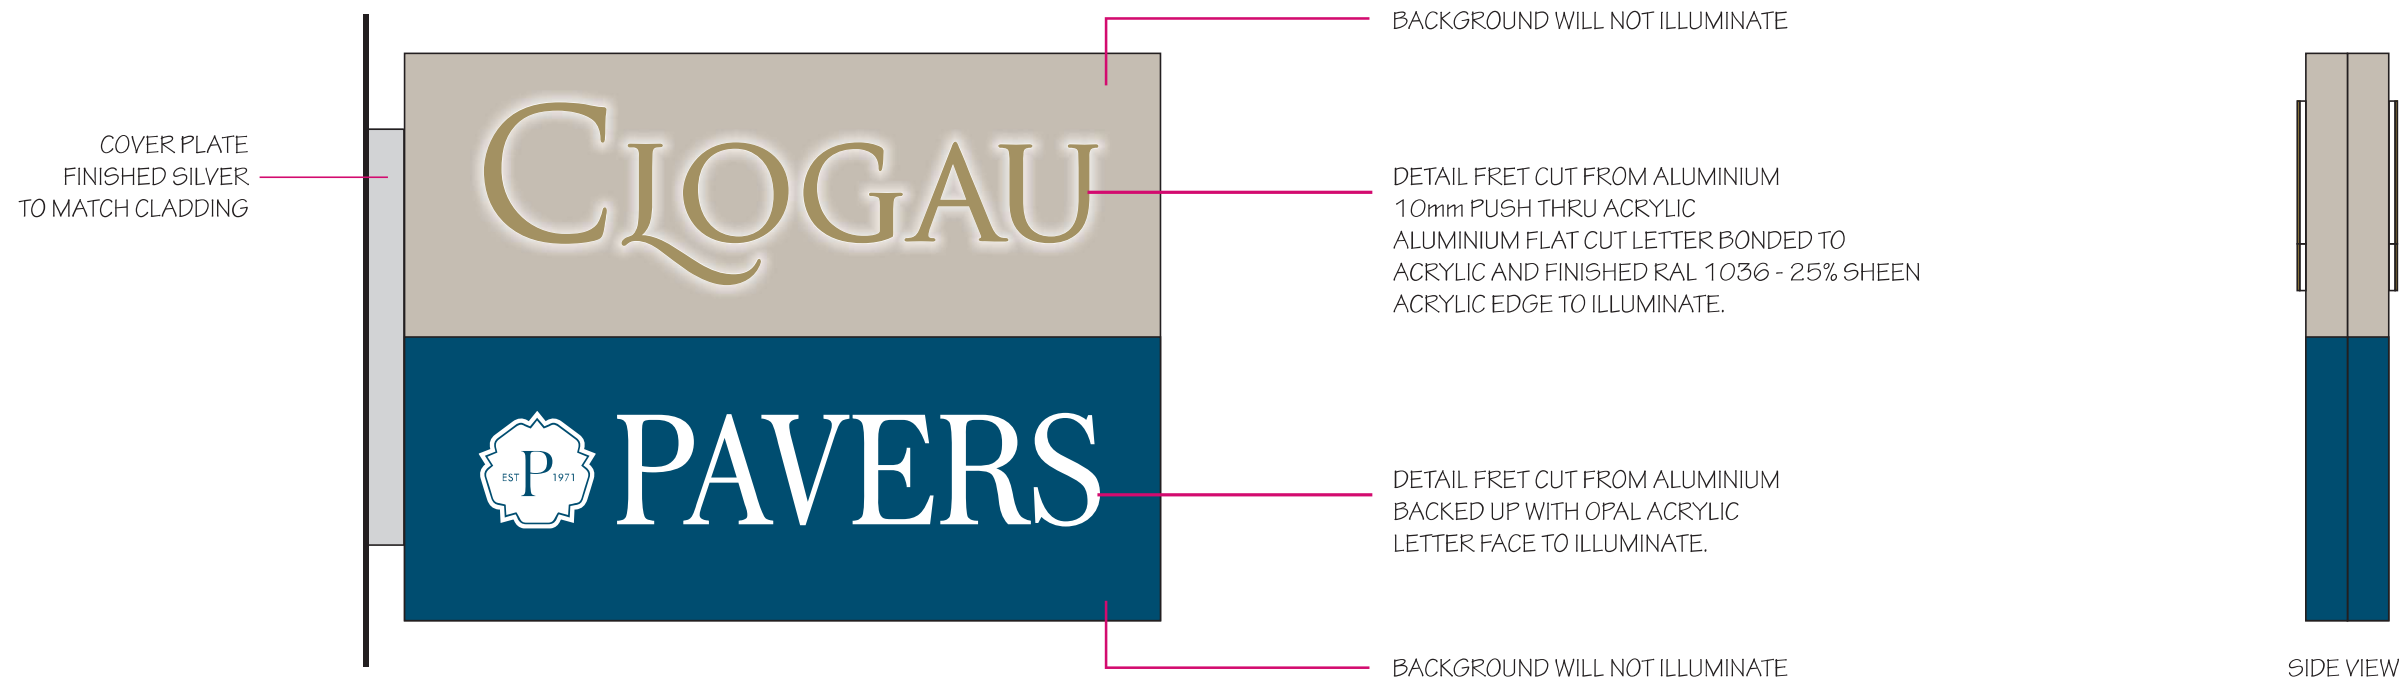

PROJECTING SIGN A
1000 x 750mm
2mm ALUMINIUM SIGN TRAYS, FITTED OVER BOX SECTION FRAME.
INTERNAL WHITE LED ILLUMINATION.
Scale 1 : 10

BACKGROUND WILL NOT ILLUMINATE
SIZE TO MATCH ADJACENT H&M
PROJECTING SIGN.

PLEASE NOTE:
BRAND LOGOS HAVE BEEN OUTLINED TO ALLOW FOR ILLUMINATION.

BACKGROUND

DULUX
30YY 56/060



RAL 1036 PEARL GOLD
25% SHEEN



BACKGROUND

TO MATCH
PANTONE 3025C



ANY COLOURS SHOWN ARE INDICATIVE ONLY AND ARE NOT TRUE REPRESENTATIONS OF THE FINISHED PRODUCT.

THIS DRAWING IS THE PROPERTY OF BENSON SIGNS LIMITED. COPYRIGHT IS RESERVED BY THEM AND IS ISSUED ON THE CONDITION THAT IT IS NOT COPIED OR DISCLOSED BY OR TO ANY UNAUTHORISED PERSONS WITHOUT PRIOR CONSENT IN WRITING OF BENSON SIGNS LIMITED.

CLIENT DATUM			JOB Cyfarthfa Retail Park, 12D, Merthyr Tydfil CF48 1HY		
DATE	22.08.2023	SCALE	A5 SHOWN @ A3	DRAWN	J.B.
			REV.	02-20.09.23	DWG No. 25502

Tel: 0151-298 1567 • www.benson-signs.co.uk • info@benson-signs.co.uk • 96-98 Great Howard Street, Liverpool, L3 7AX

