


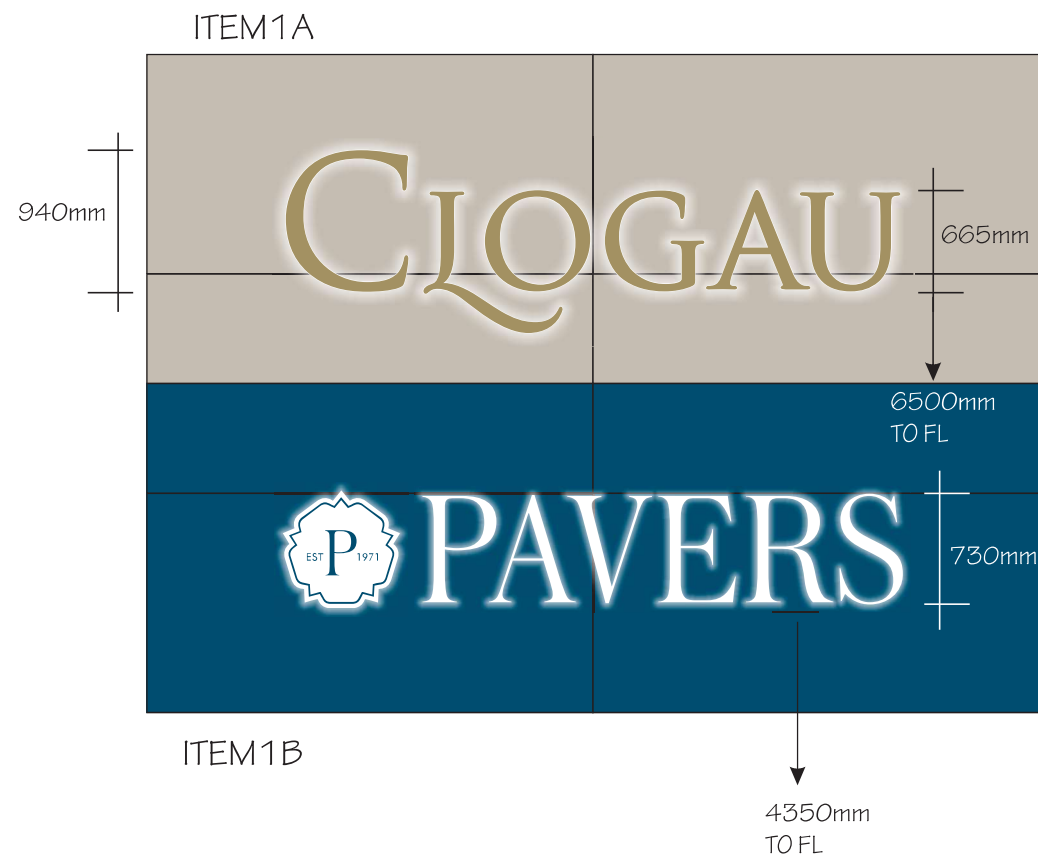

ITEM1A
 BUILT UP DESCALED STAINLESS STEEL LETTERS
 WITH 65mm RETURNS.
 4070 x 1215mm OVA.
 POWDER COATED RAL 1036 25% GLOSS.
 INSIDES FINISHED WHITE.
 OVERSIZED OPAL ACRYLIC BACKS GIVING
 3mm BORDER.
 INTERNAL WHITE LED ILLUMINATION.
 LETTERS SPACER MOUNTED TO FASCIA WITH STAND OFF FIXINGS.
 Scale 1:50

ITEM1B
 BUILT UP DESCALED STAINLESS STEEL LETTERS
 WITH 65mm RETURNS.
 POWDER COATED TBA.
 INSIDES FINISHED WHITE.
 OVERSIZED OPAL ACRYLIC BACKS GIVING
 3mm BORDER.
 INTERNAL WHITE LED ILLUMINATION.
 Scale 1:50

PLEASE NOTE 'PAVERS' STROKE WIDTH ON FACE IS 15mm
 PRODUCTION TO ADVISE IF THIS TYPESTYLE NEEDS WIDENING FOR ILLUMINATION.

EXISTING



PANELS TO BE COLLECTED FROM SITE
 AND RETURNED TO BENSON SIGNS TO BE PREPARED FOR NEW LETTERS.

MEASURED LIGHT OUTPUT
 HALO ILLUMINATION WILL NOT EXCEED 200 CDM2



LETTER DETAIL

LETTER ILLUMINATION.
 LED HALO ONTO
 BACKGROUND CLADDING.

BACKGROUND

DULUX
 30YY 56/060



RAL 1036 PEARL GOLD
 25% SHEEN



BACKGROUND

TO MATCH
 PANTONE 3025C



PROPOSED



ANY COLOURS SHOWN ARE INDICATIVE
 ONLY AND ARE NOT TRUE REPRESENTATIONS
 OF THE FINISHED PRODUCT.

THIS DRAWING IS THE PROPERTY OF
 BENSON SIGNS LIMITED. COPYRIGHT IS
 RESERVED BY THEM AND IS ISSUED ON THE
 CONDITION THAT IT IS NOT COPIED OR
 DISCLOSED BY OR TO ANY UNAUTHORISED
 PERSONS WITHOUT PRIOR CONSENT IN
 WRITING OF BENSON SIGNS LIMITED.

CLIENT	DATUM	JOB	Cyfarthfa Retail Park, 12D, Merthyr Tydfil CF48 1HY
DATE	22.08.2023	SCALE	A5 SHOWN @ A3
DRAWN	J.B.	REV.	05-25.09.23
DWG No.	25502		

Tel: 0151-298 1567 • www.benson-signs.co.uk • info@benson-signs.co.uk • 96-98 Great Howard Street, Liverpool, L3 7AX

