



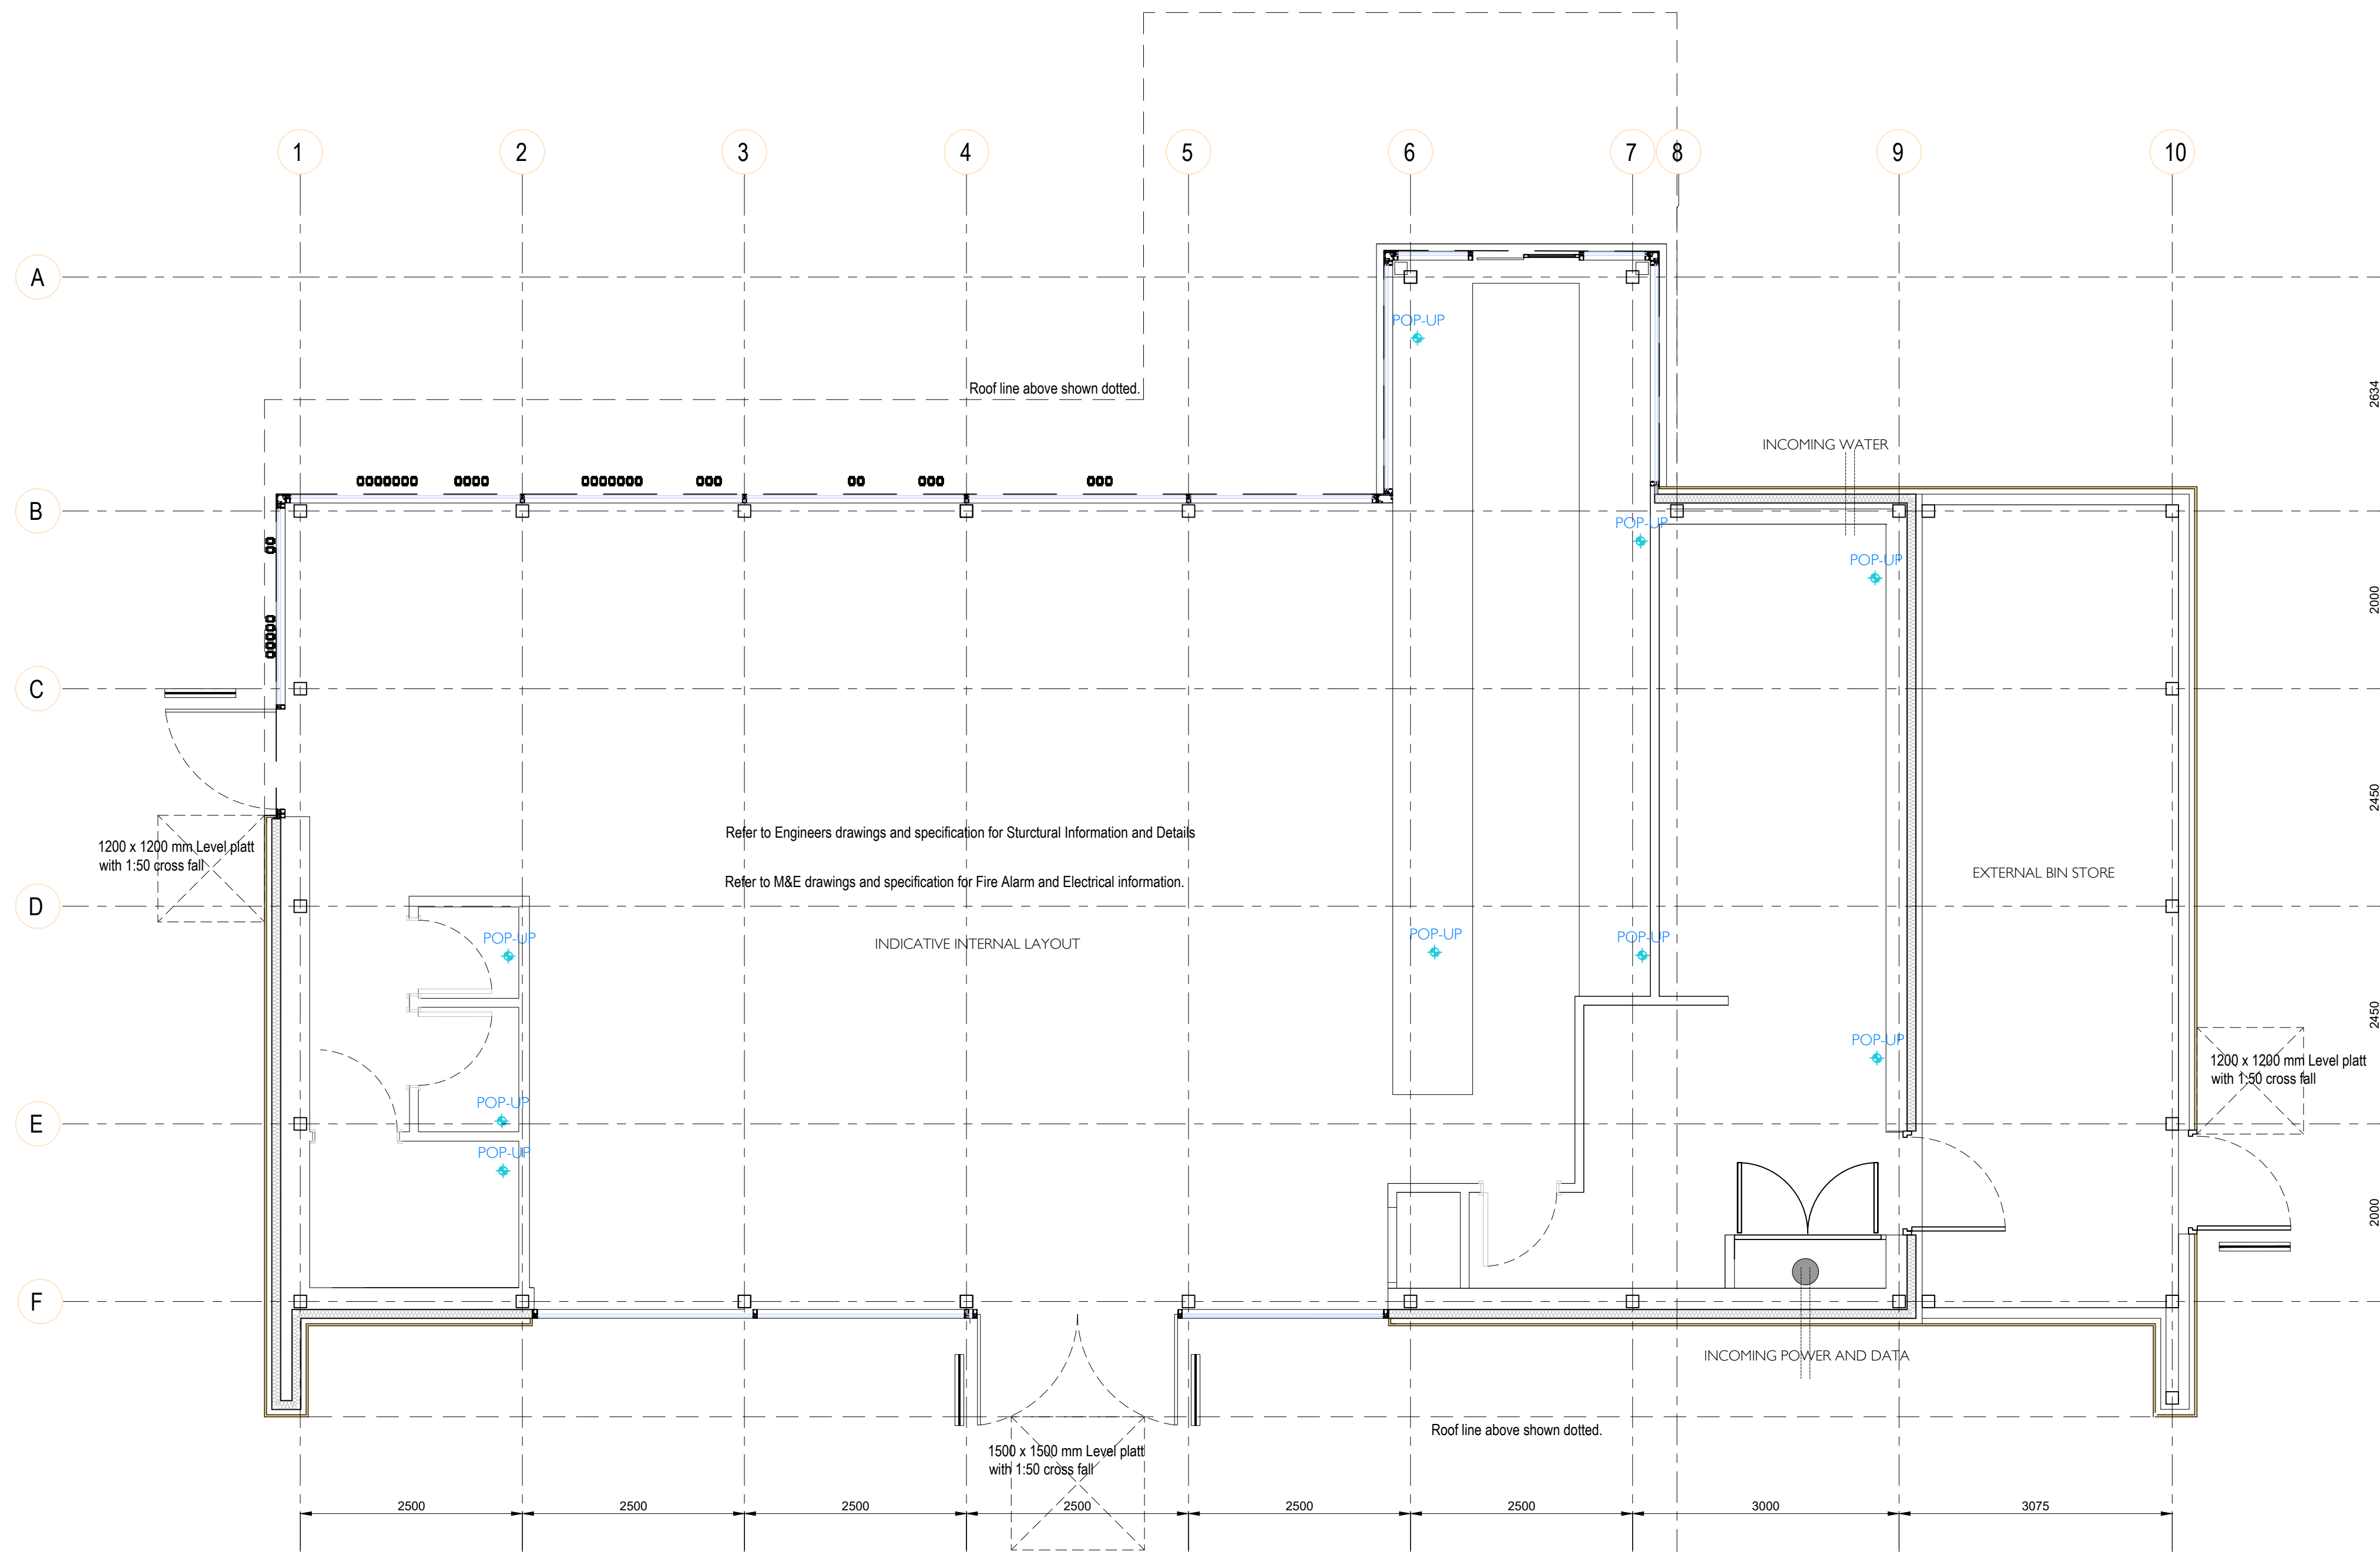

PLAN @ 1:50
Footprint - 183m²
Bin Store - 30m²

INDICATES 1100mm PROTECTIVE
BARRIER WITH 100mm UPSTAND

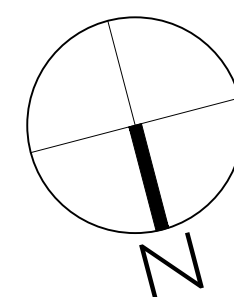

STARBUCKS®

PLANNING APPLICATION			
Rev.	Description	By	Date

OLA

OPFER LOGAN ARCHITECTS
130 CUBIE STREET | GLASGOW | G40 2AF
T : (0141) 332 9300 F : (0141) 342 2299 E : info@olarchitects.com

Client	L & C LEISURE FUND TRUSTEE LIMITED		
	L & C PROPERTY PARTNERS (LEISURE) LIMITED		
Project	NEW DRIVE THROUGH		
	Merthyr Tydfil		
Title	PROPOSED SHELL PLAN		
Project No.	22025		
Scale	1:50 @ A1		
Drawing No.	PL-P-01	Rev.	
Date	FEBRUARY 2021		
Drawn By	DW	Checked By	NC
COPYRIGHT OF DESIGN & DRAWING RESERVED.			
UNAUTHORISED COPYING, DISTRIBUTION OR RECEIPT OF THIS DRAWING			
WITHOUT THE WRITTEN CONSENT OF OLA LTD MAY CONSTITUTE AN			
INFRINGEMENT OF COPYRIGHT. IF IN DOUBT PLEASE CONTACT OLA LTD			