
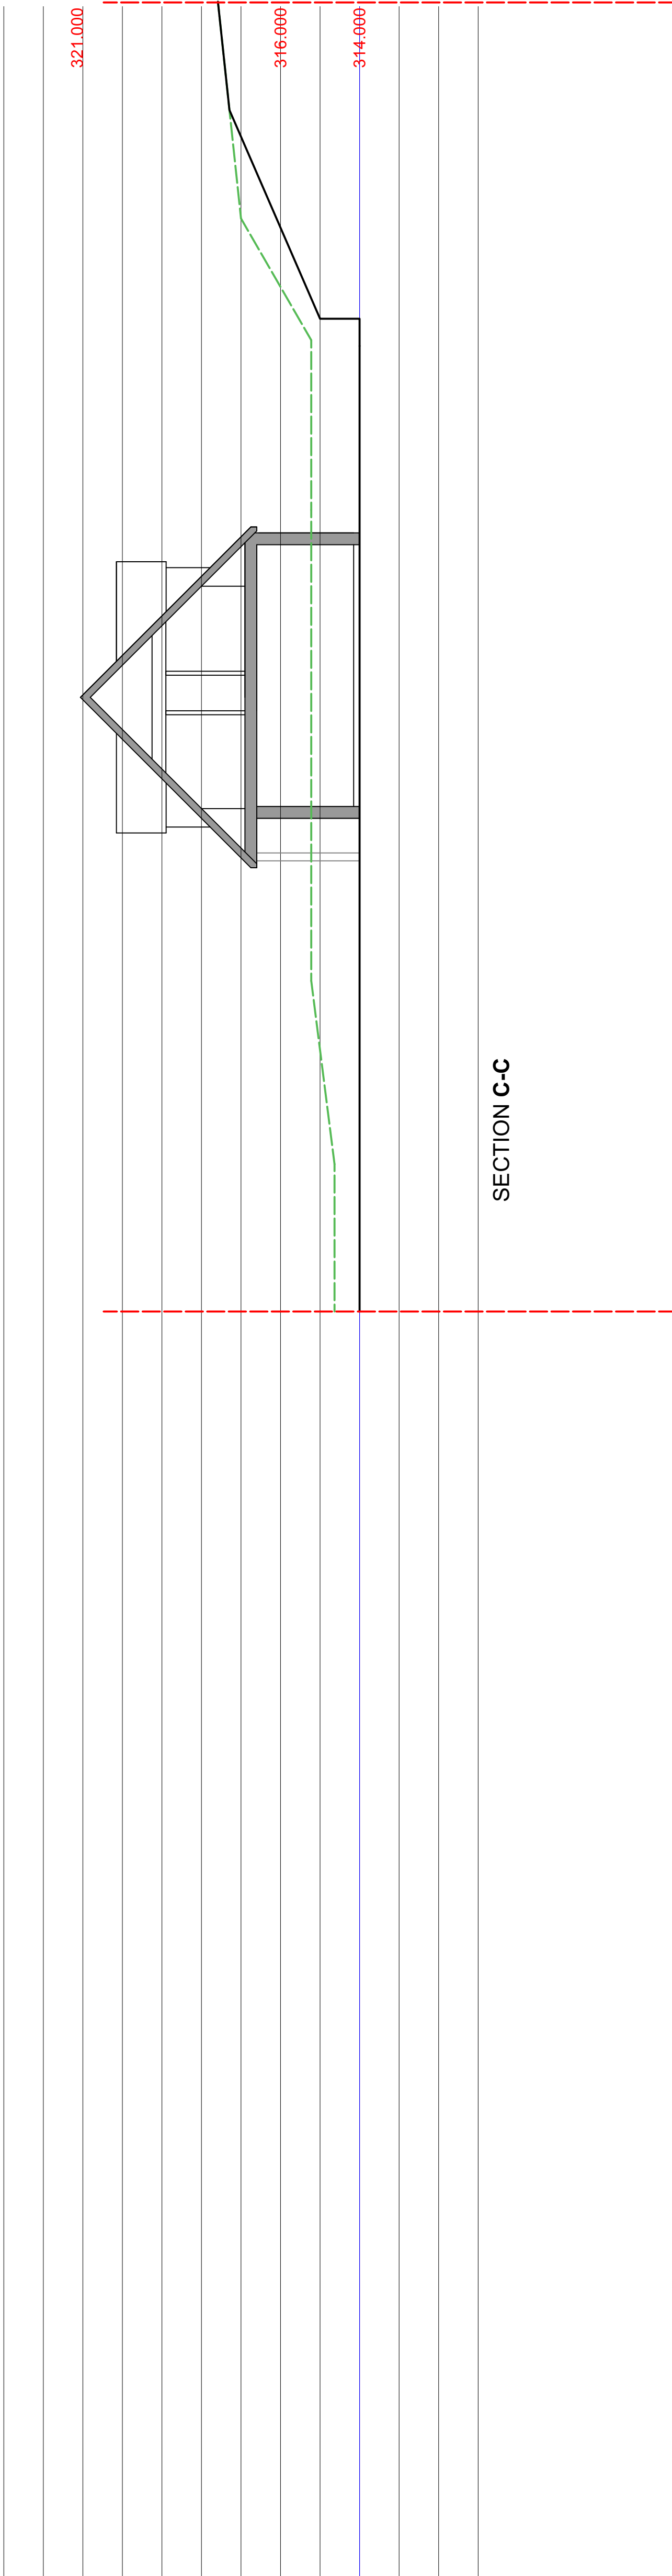
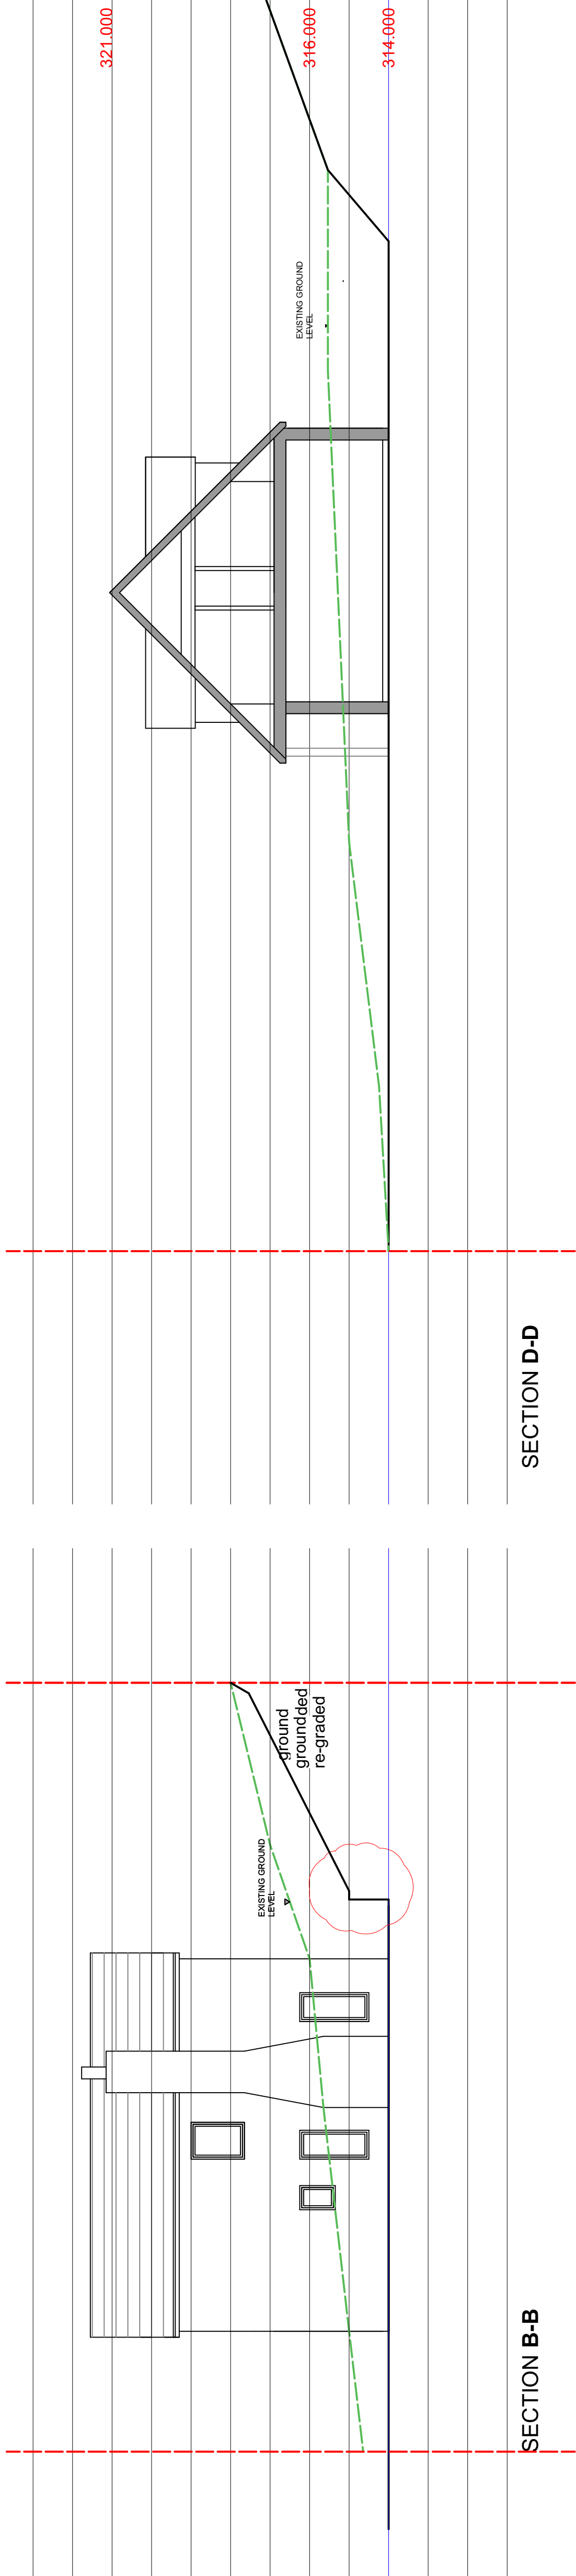


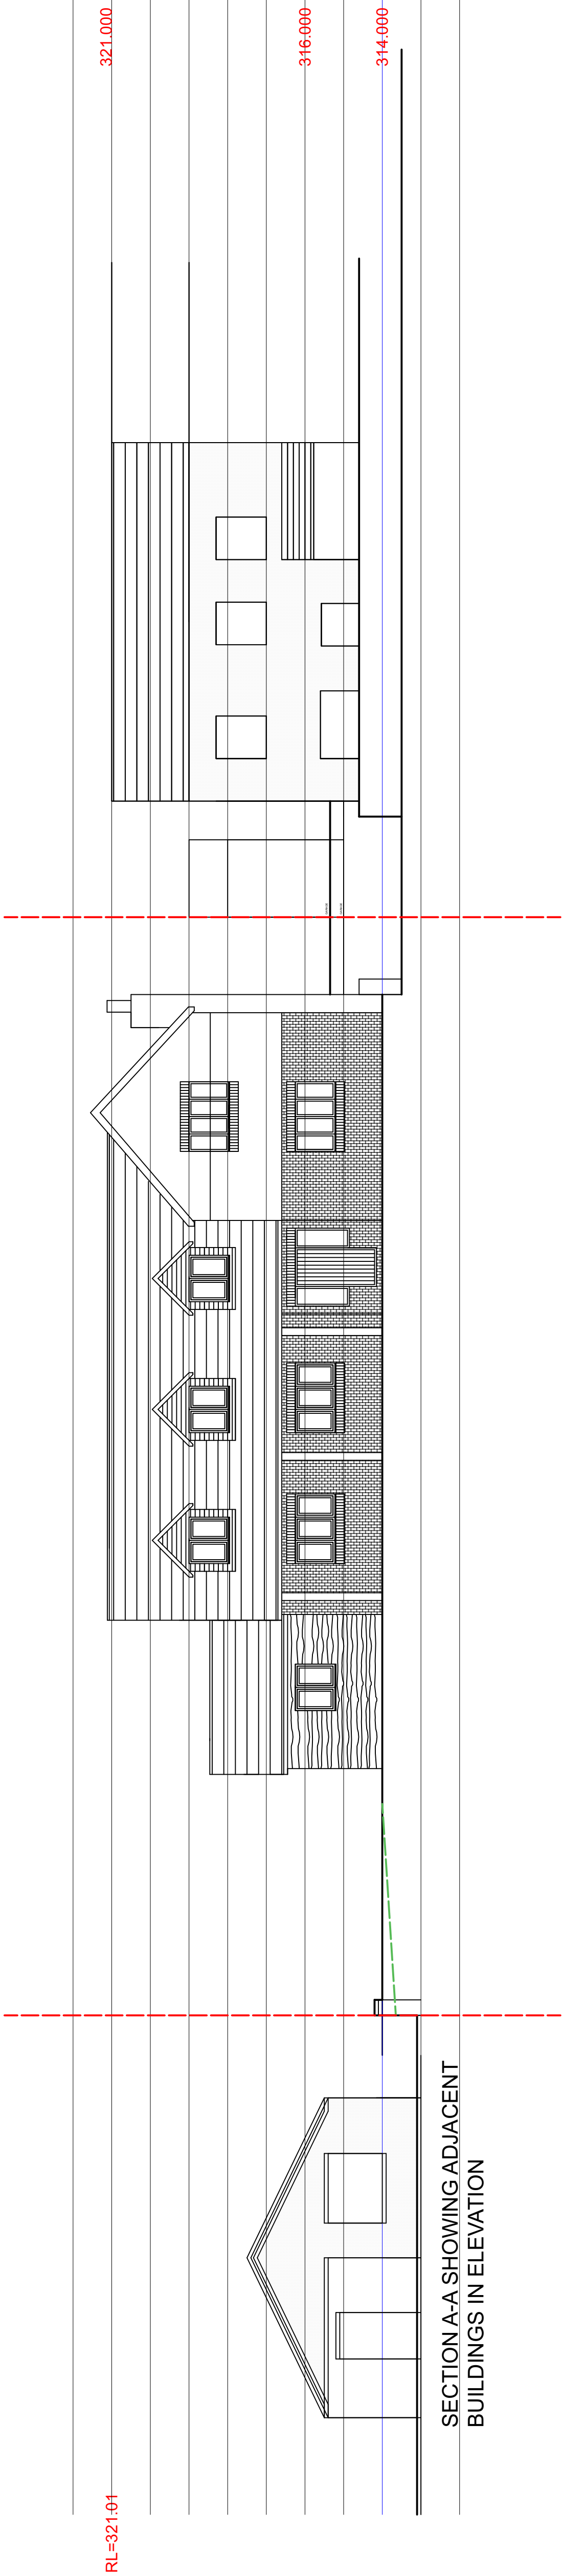

C. Minor revisions - 15.03.2023

B. Minor revisions - 27.02.2023

A. Minor revisions - 23.02.2023

DISCHARGE OF CONDITIONS






George and Co.

Proposed new dwelling,
Land off

Heolgerrig Road, Merthyr
Tydfil

867.011C	Site sections		
sketch	1:100@A1	Oct 22	CG
1st Floor Woodfired Studios 62 High St Merthyr Tydfil CF37 6DE 07830328652 hello@georgeandco.studio www.georgeandco.studio			
DO NOT SCALE THIS DRAWING			©George and Co.

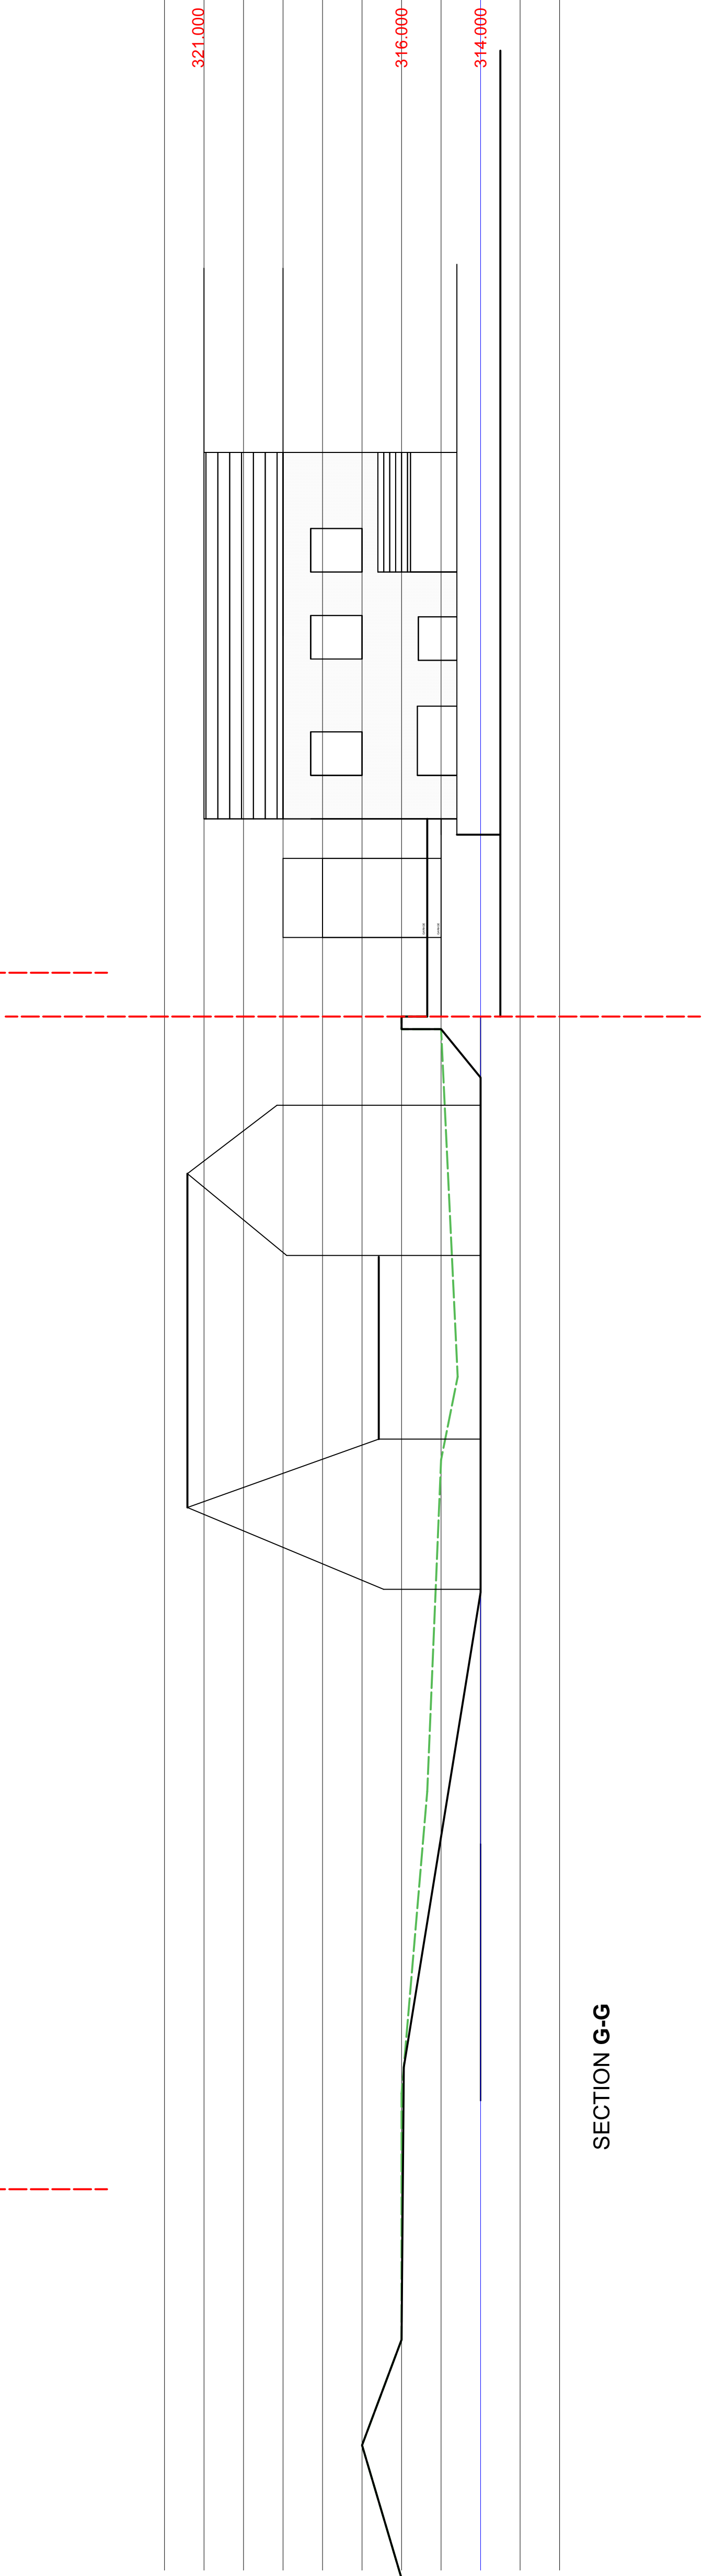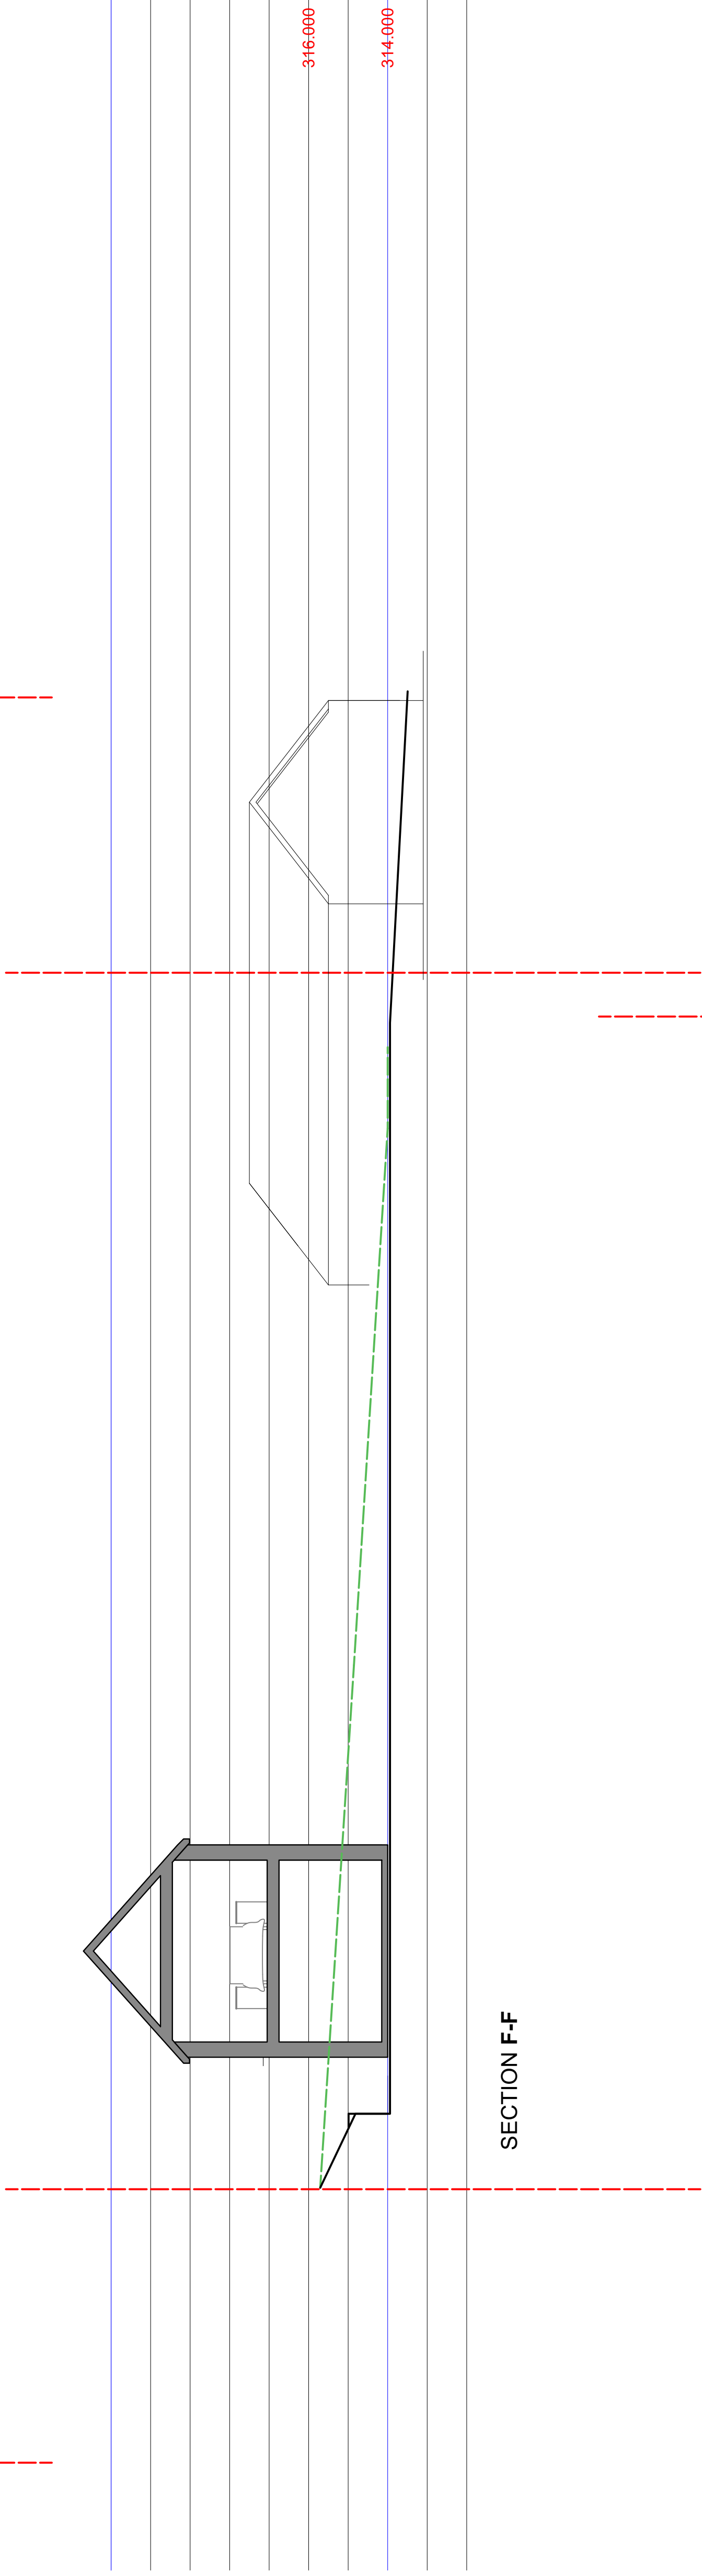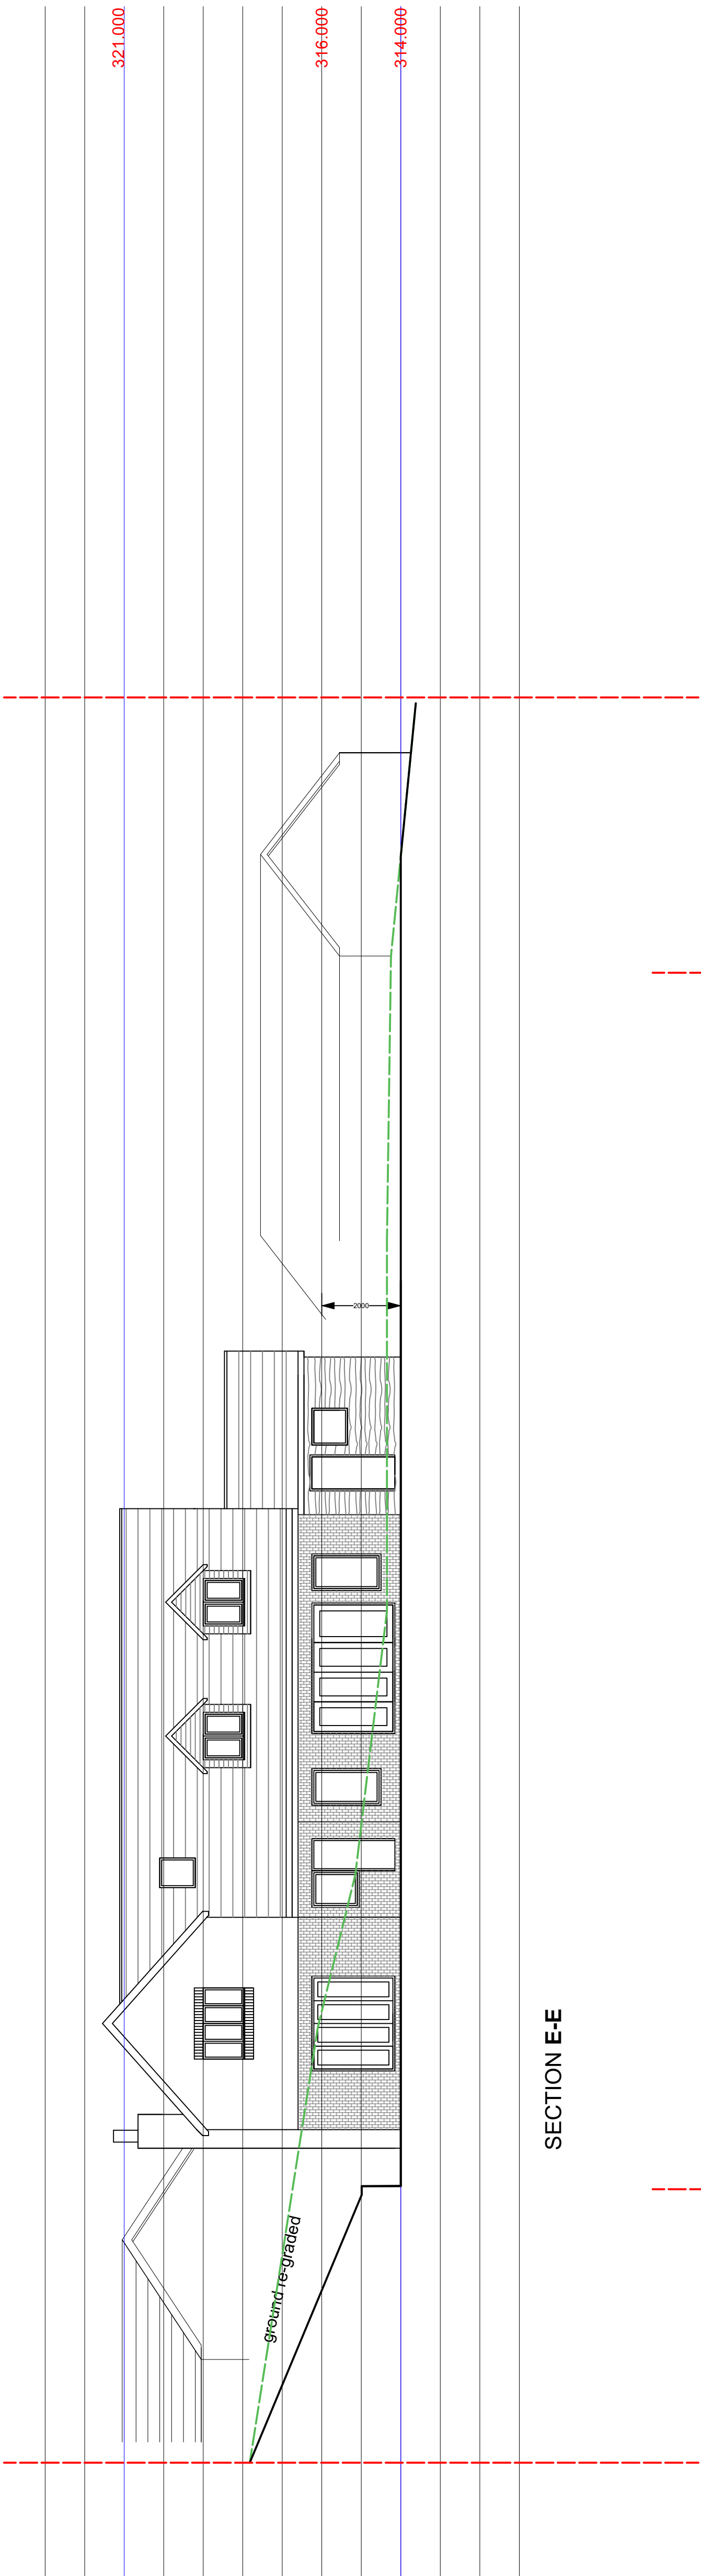


DISCHARGE OF CONDITIONS

 George and Co.

Proposed new dwelling,
Land off
Heolgerrig Road, Merthyr
Tydfil

867.012		Site sections	
sketch	1:100@A1	Oct 22	CG
1st Floor Woodfired Studios 62 High St Merthyr Tydfil CF37 6DE 07830328652 hello@georgeandco.studio www.georgeandco.studio			
DO NOT SCALE THIS DRAWING			©George and Co.

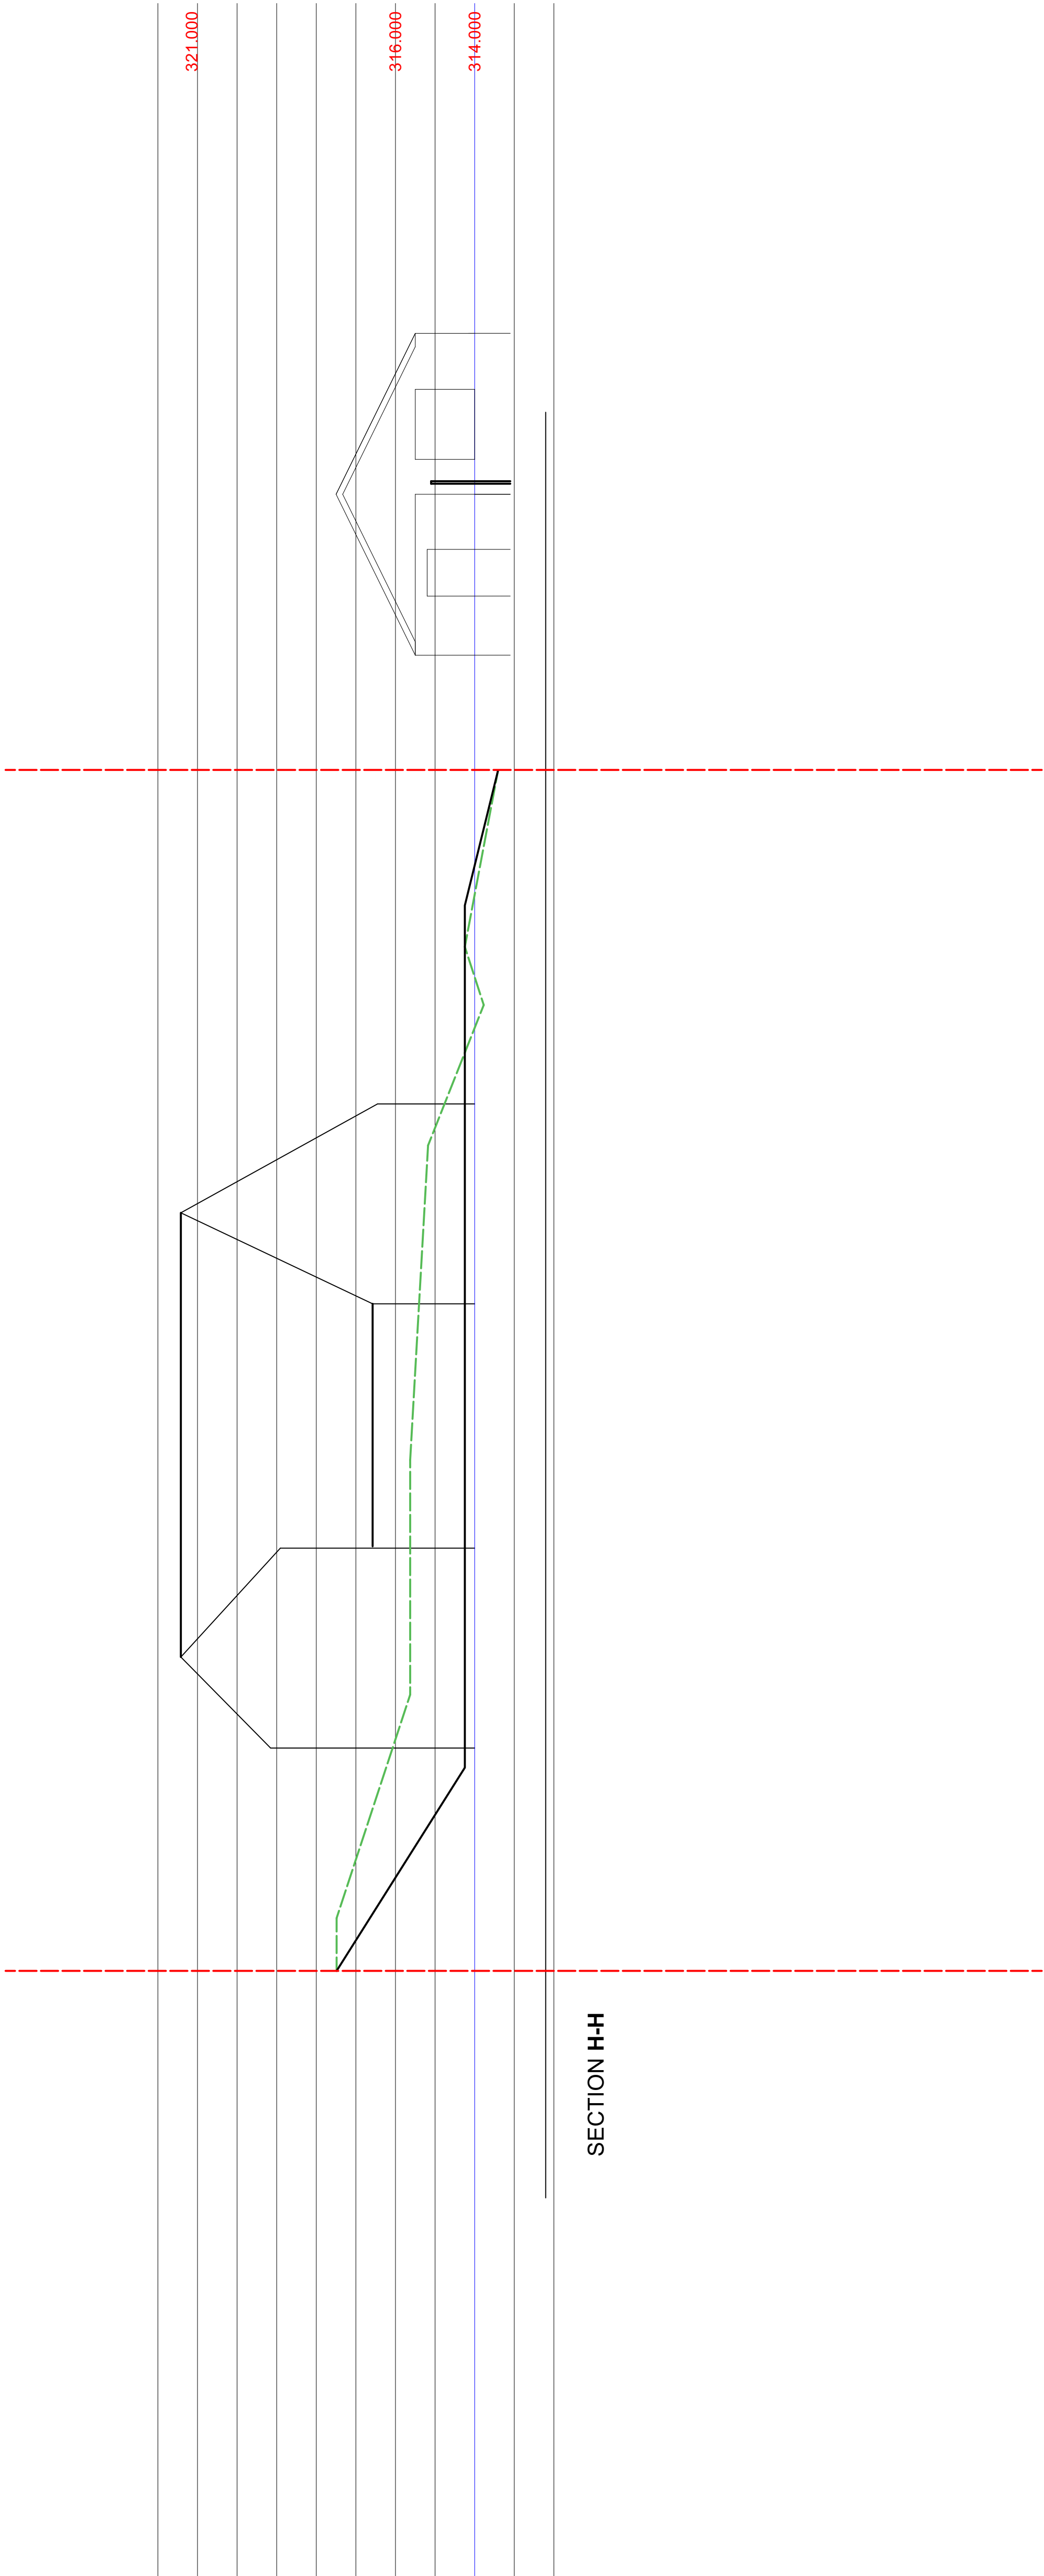

DISCHARGE OF CONDITIONS

 George and Co.

Proposed new dwelling,
Land off

Heolgerrig Road, Merthyr
Tydfil

867.013	Site sections		
sketch	1:100@A1	Oct 22	CG
1st Floor Woodfired Studios 62 High St Merthyr Tydfil CF37 8DE 07830328652 hello@georgeandco.studio www.georgeandco.studio			
DO NOT SCALE THIS DRAWING			©George and Co.