


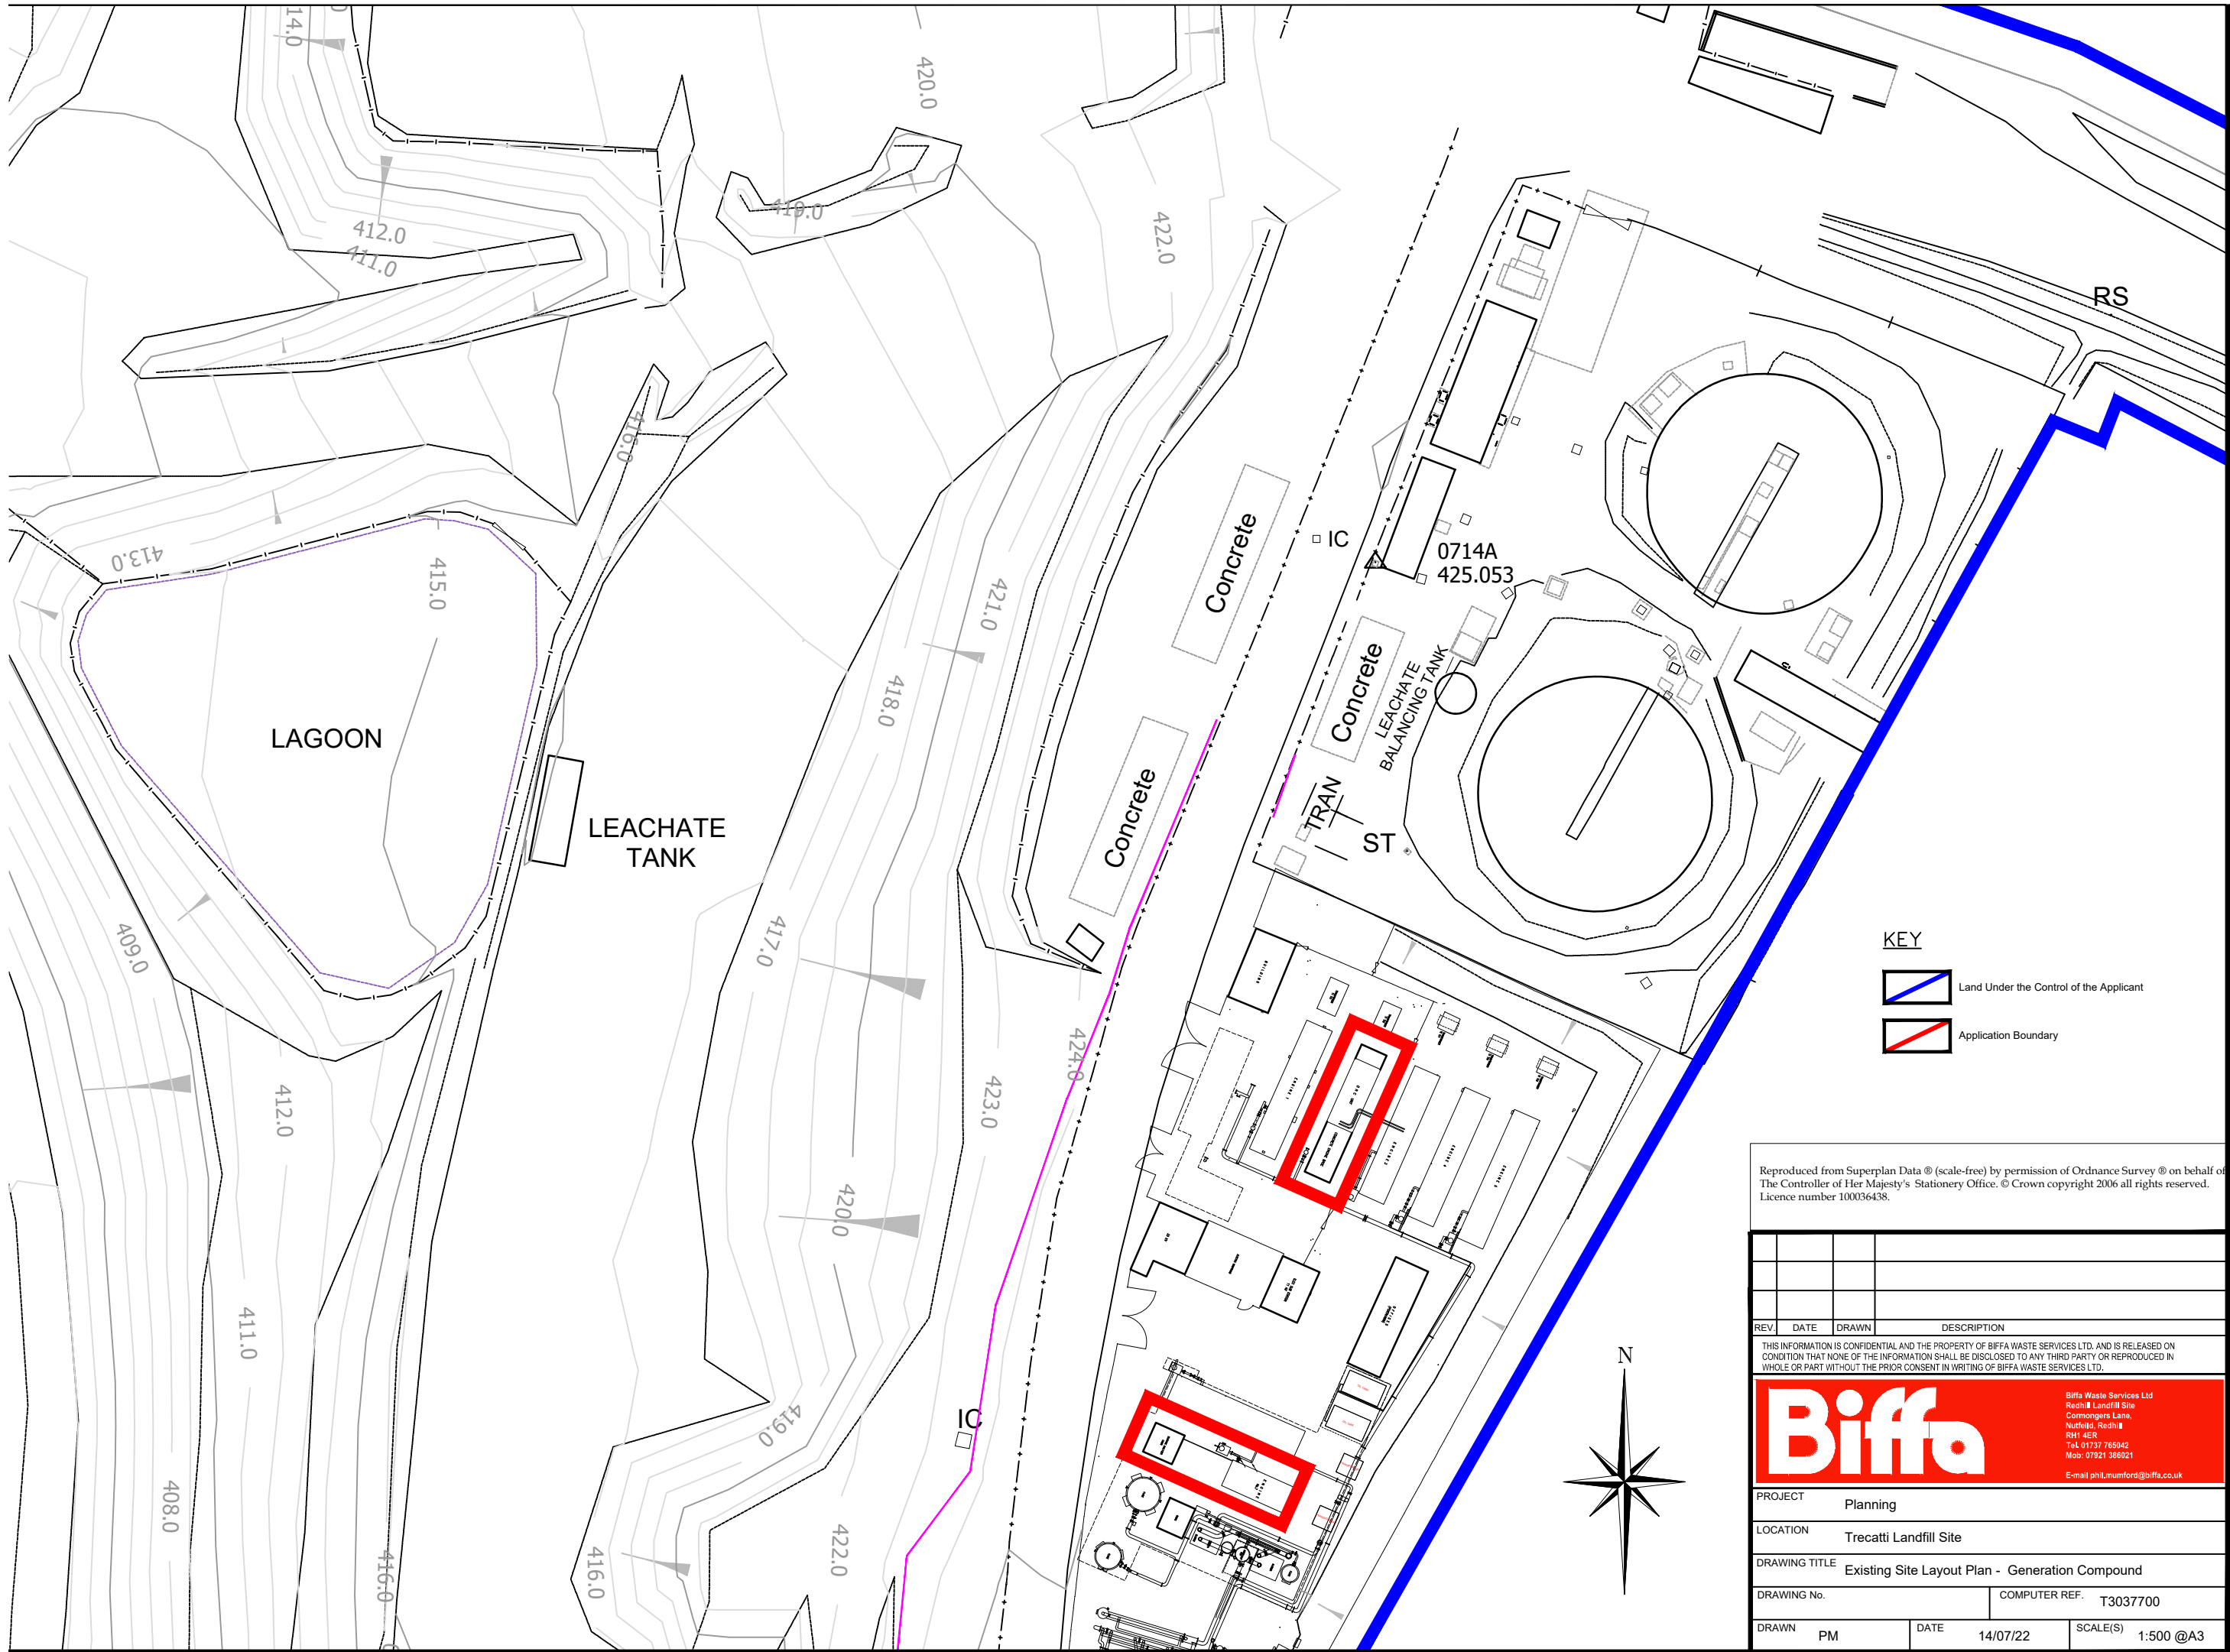

Reproduced from Superplan Data ® (scale-free) by permission of Ordnance Survey ® on behalf of The Controller of Her Majesty's Stationery Office. © Crown copyright 2006 all rights reserved. Licence number 100036438.

REV.	DATE	DRAWN	DESCRIPTION

THIS INFORMATION IS CONFIDENTIAL AND THE PROPERTY OF BIFFA WASTE SERVICES LTD. AND IS RELEASED ON CONDITION THAT NONE OF THE INFORMATION SHALL BE DISCLOSED TO ANY THIRD PARTY OR REPRODUCED IN WHOLE OR PART WITHOUT THE PRIOR CONSENT IN WRITING OF BIFFA WASTE SERVICES LTD.



Biffa Waste Services Ltd
Redhi Landfill Site
Commoners Lane,
Nutfield, Redhi
RH1 4ER
Tel: 01937 765042
Mob: 07921 386021
E-mail: phil.mumford@biffa.co.uk

PROJECT	Planning		
LOCATION	Trecatti Landfill Site		
DRAWING TITLE	Existing Site Layout Plan - Generation Compound		
DRAWING No.			COMPUTER REF. T3037700
DRAWN	PM	DATE	14/07/22
SCALE(S)		1:500 @A3	