
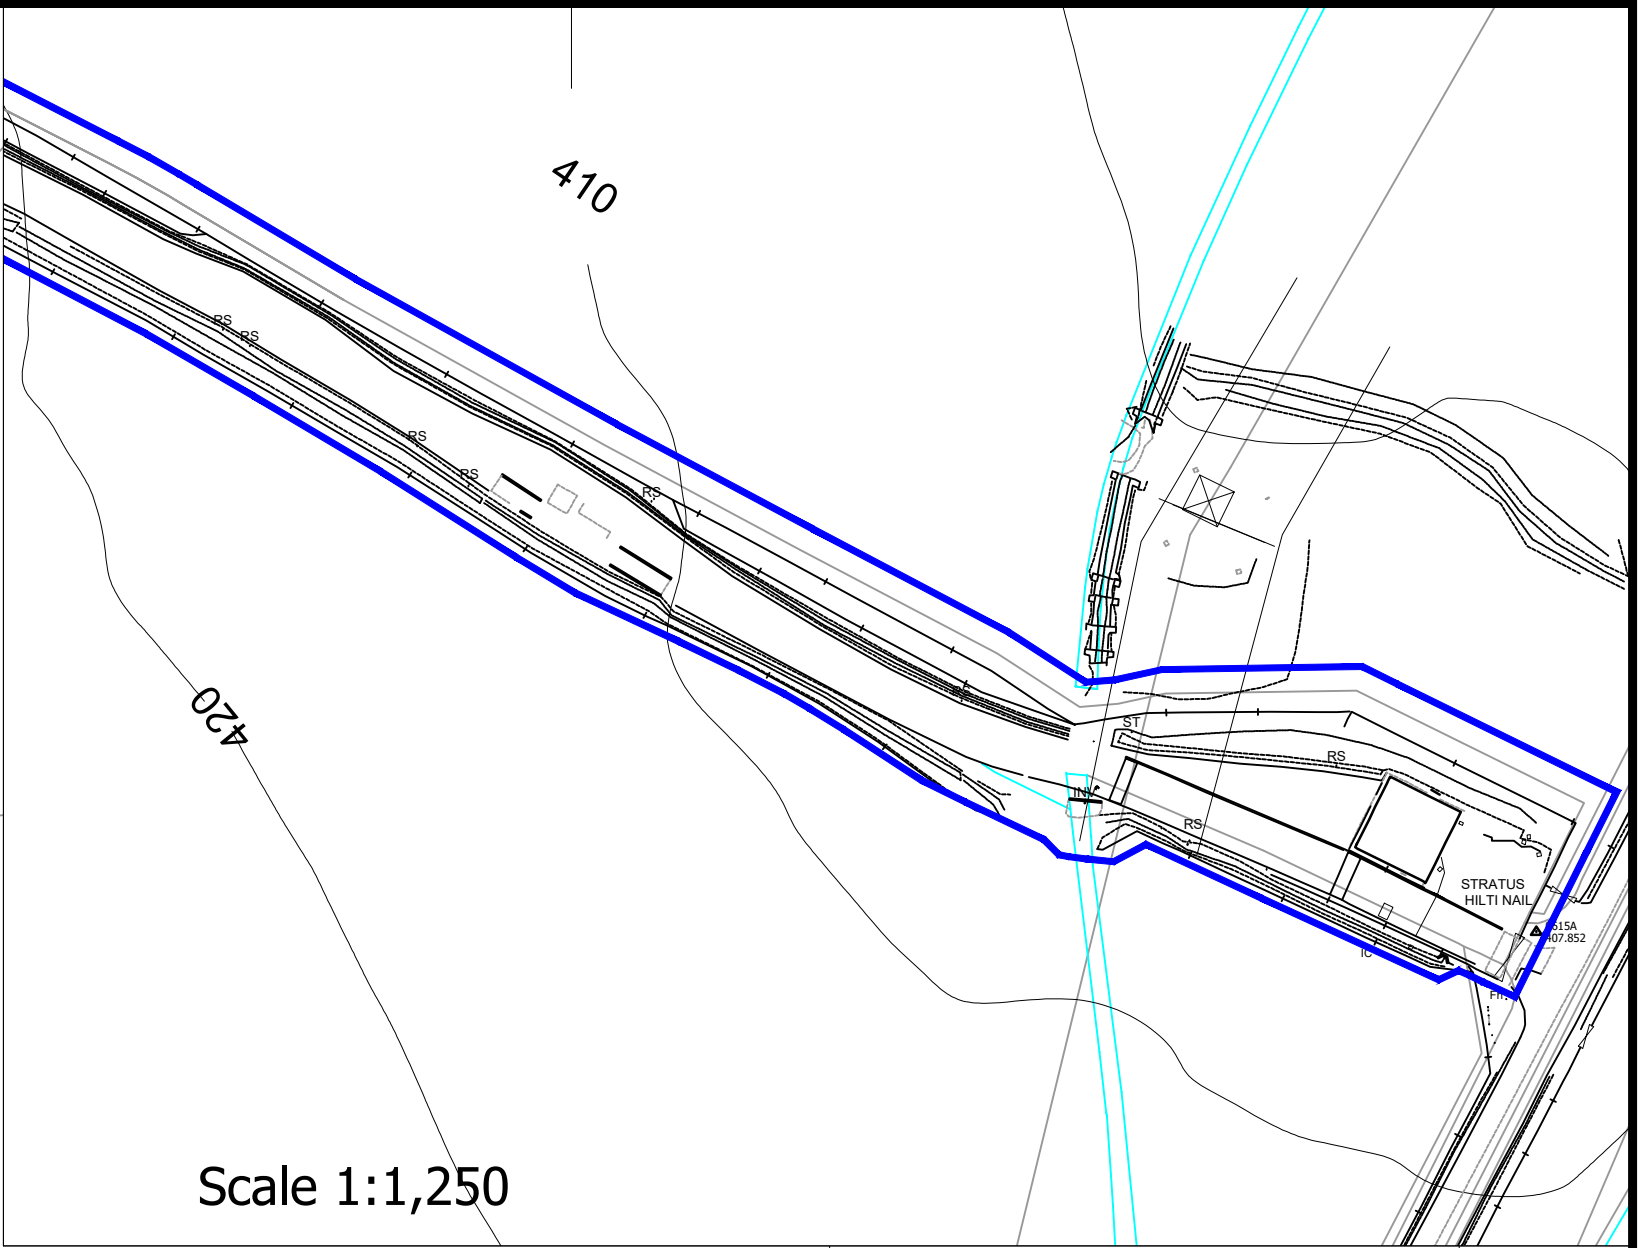


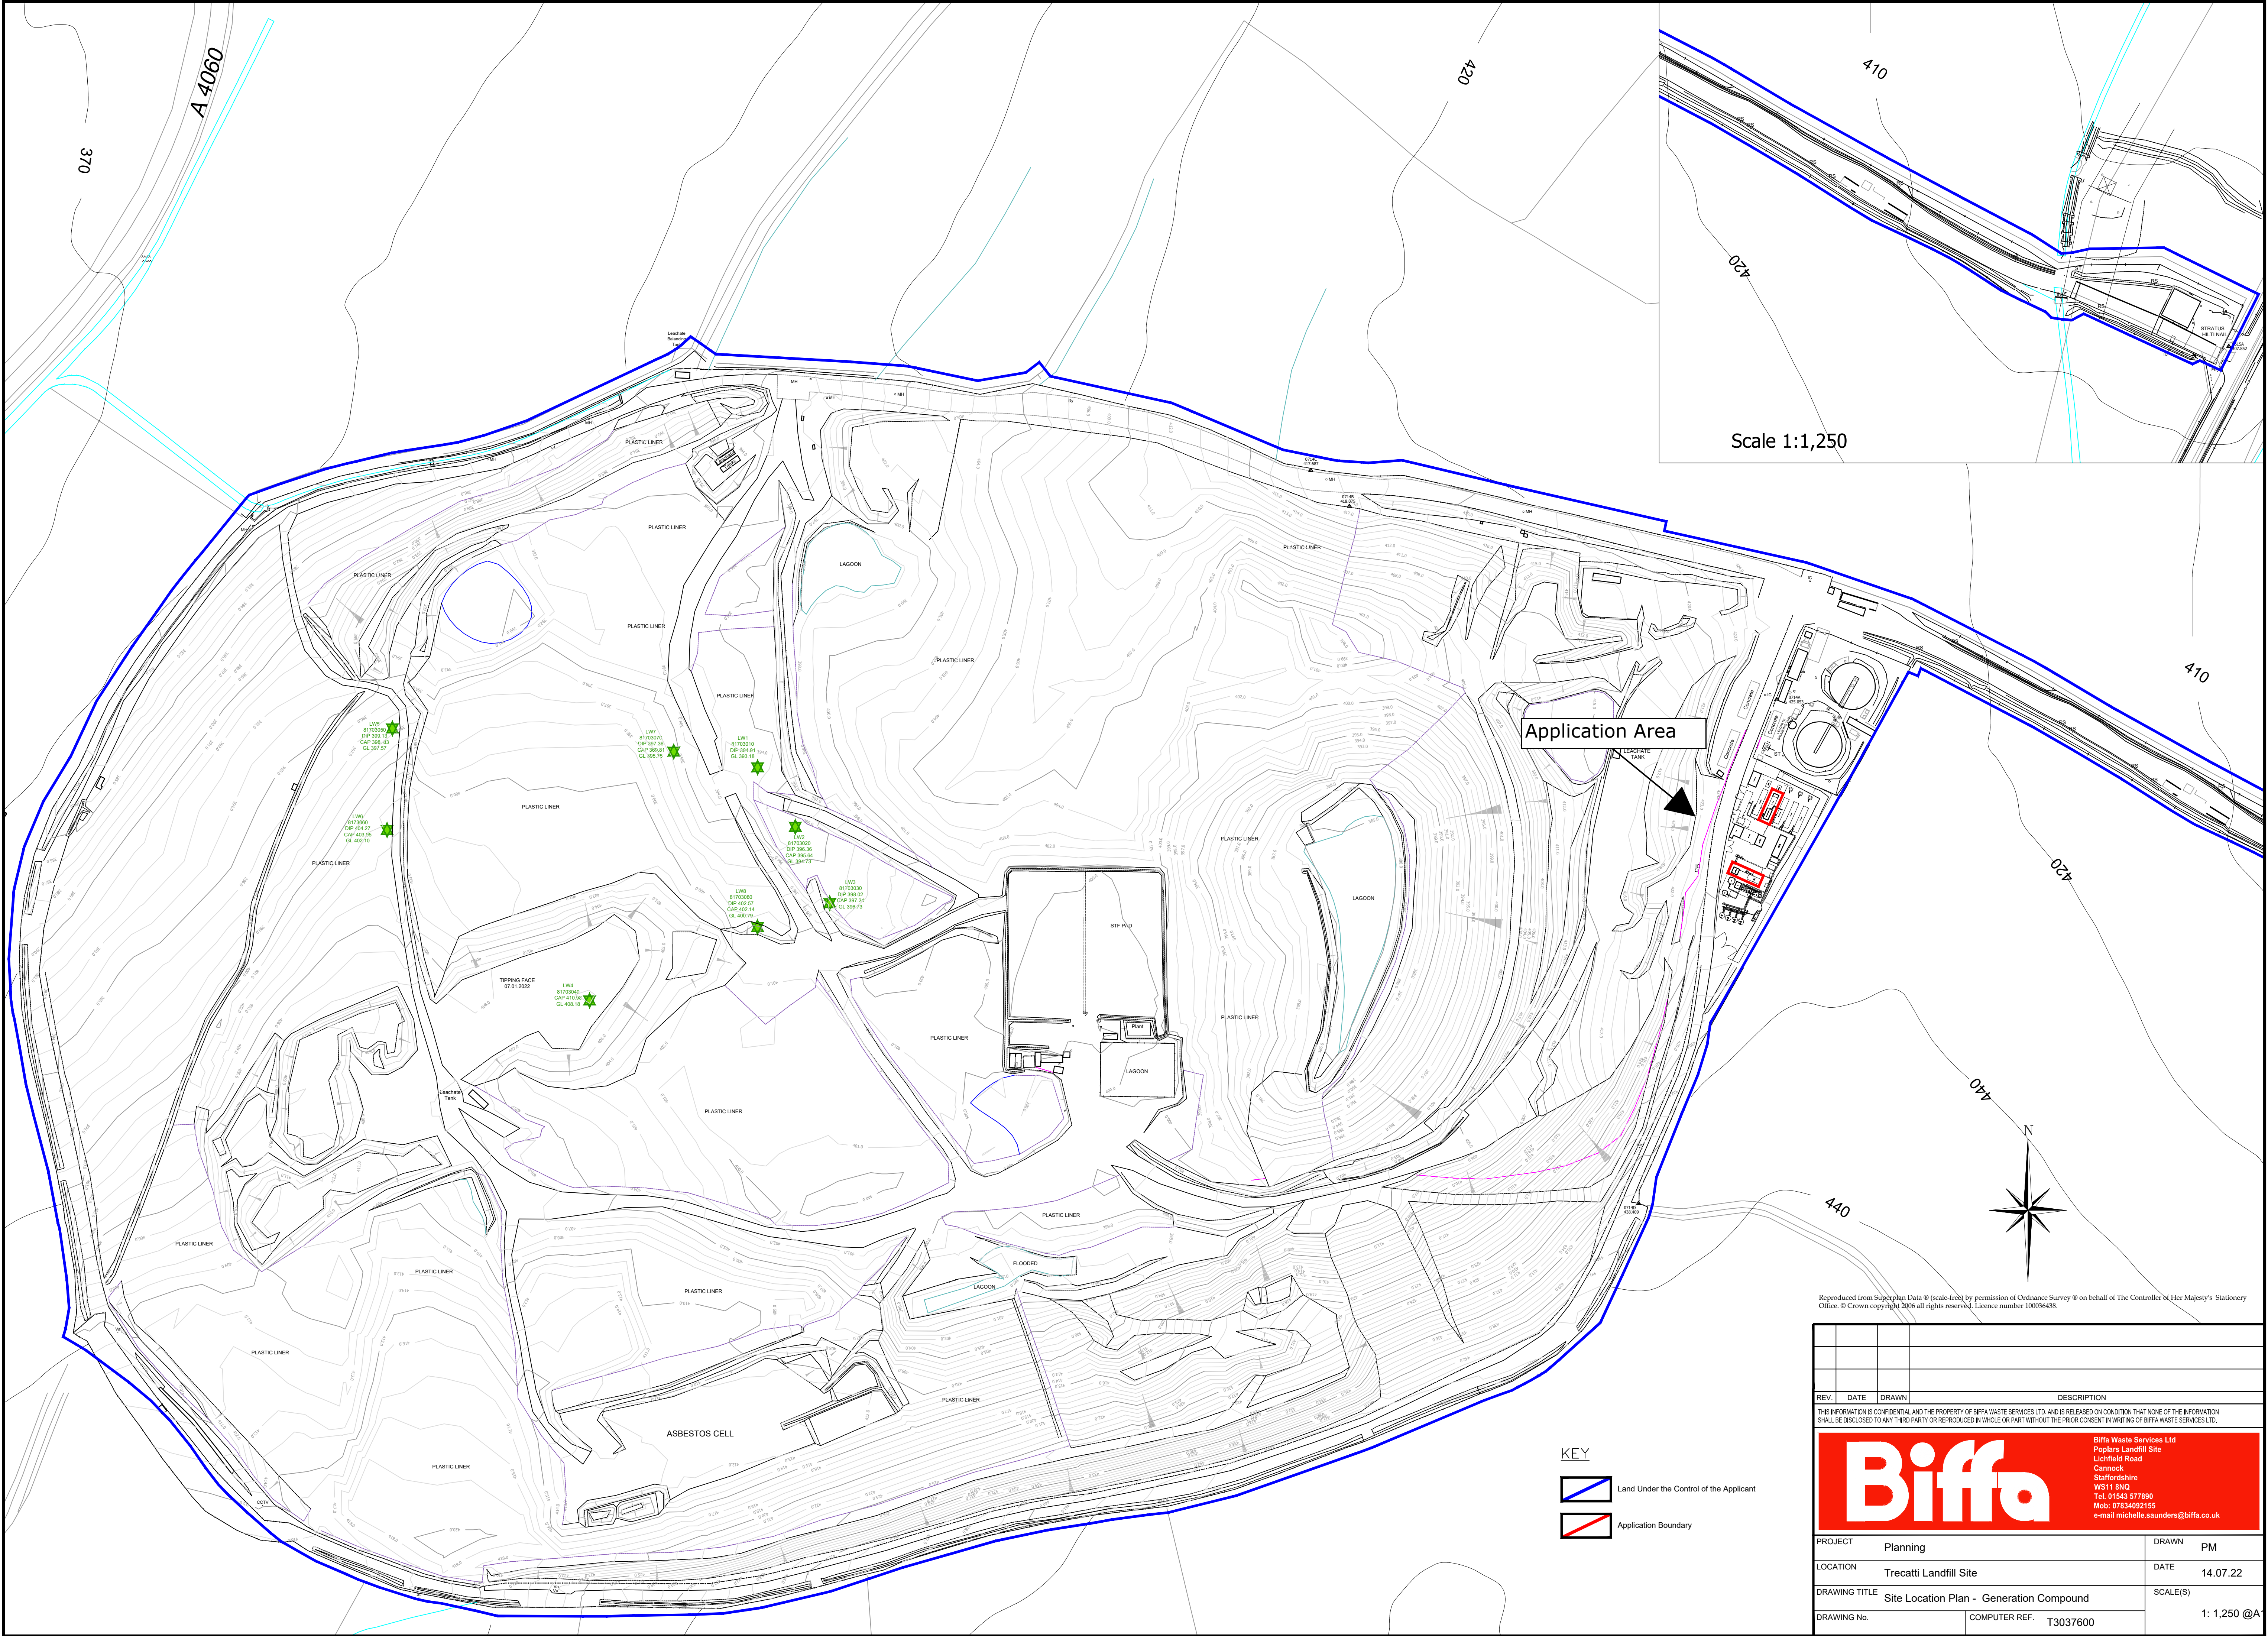

Application Area

KEY

- Land Under the Control of the Applicant
- Application Boundary

Reproduced from Superplan Data @ (scale-free) by permission of Ordnance Survey @ on behalf of The Controller of Her Majesty's Stationery Office. © Crown copyright 2006 all rights reserved. Licence number 100036438.

REV.	DATE	DRAWN	DESCRIPTION
THIS INFORMATION IS CONFIDENTIAL AND THE PROPERTY OF BIFFA WASTE SERVICES LTD. AND IS RELEASED ON CONDITION THAT NONE OF THE INFORMATION SHALL BE DISCLOSED TO ANY THIRD PARTY OR REPRODUCED IN WHOLE OR PART WITHOUT THE PRIOR CONSENT IN WRITING OF BIFFA WASTE SERVICES LTD.			
			Biffa Waste Services Ltd Poplars Landfill Site Lichfield Road Cannock Staffordshire WS11 8NO Tel: 01543 577890 Mob: 07834092155 e-mail: michelle.saunders@biffa.co.uk
PROJECT	Planning	DRAWN	PM
LOCATION	Trecatti Landfill Site	DATE	14.07.22
DRAWING TITLE	Site Location Plan - Generation Compound	SCALE(S)	1: 1,250 @A
DRAWING No.	COMPUTER REF. T3037600		