


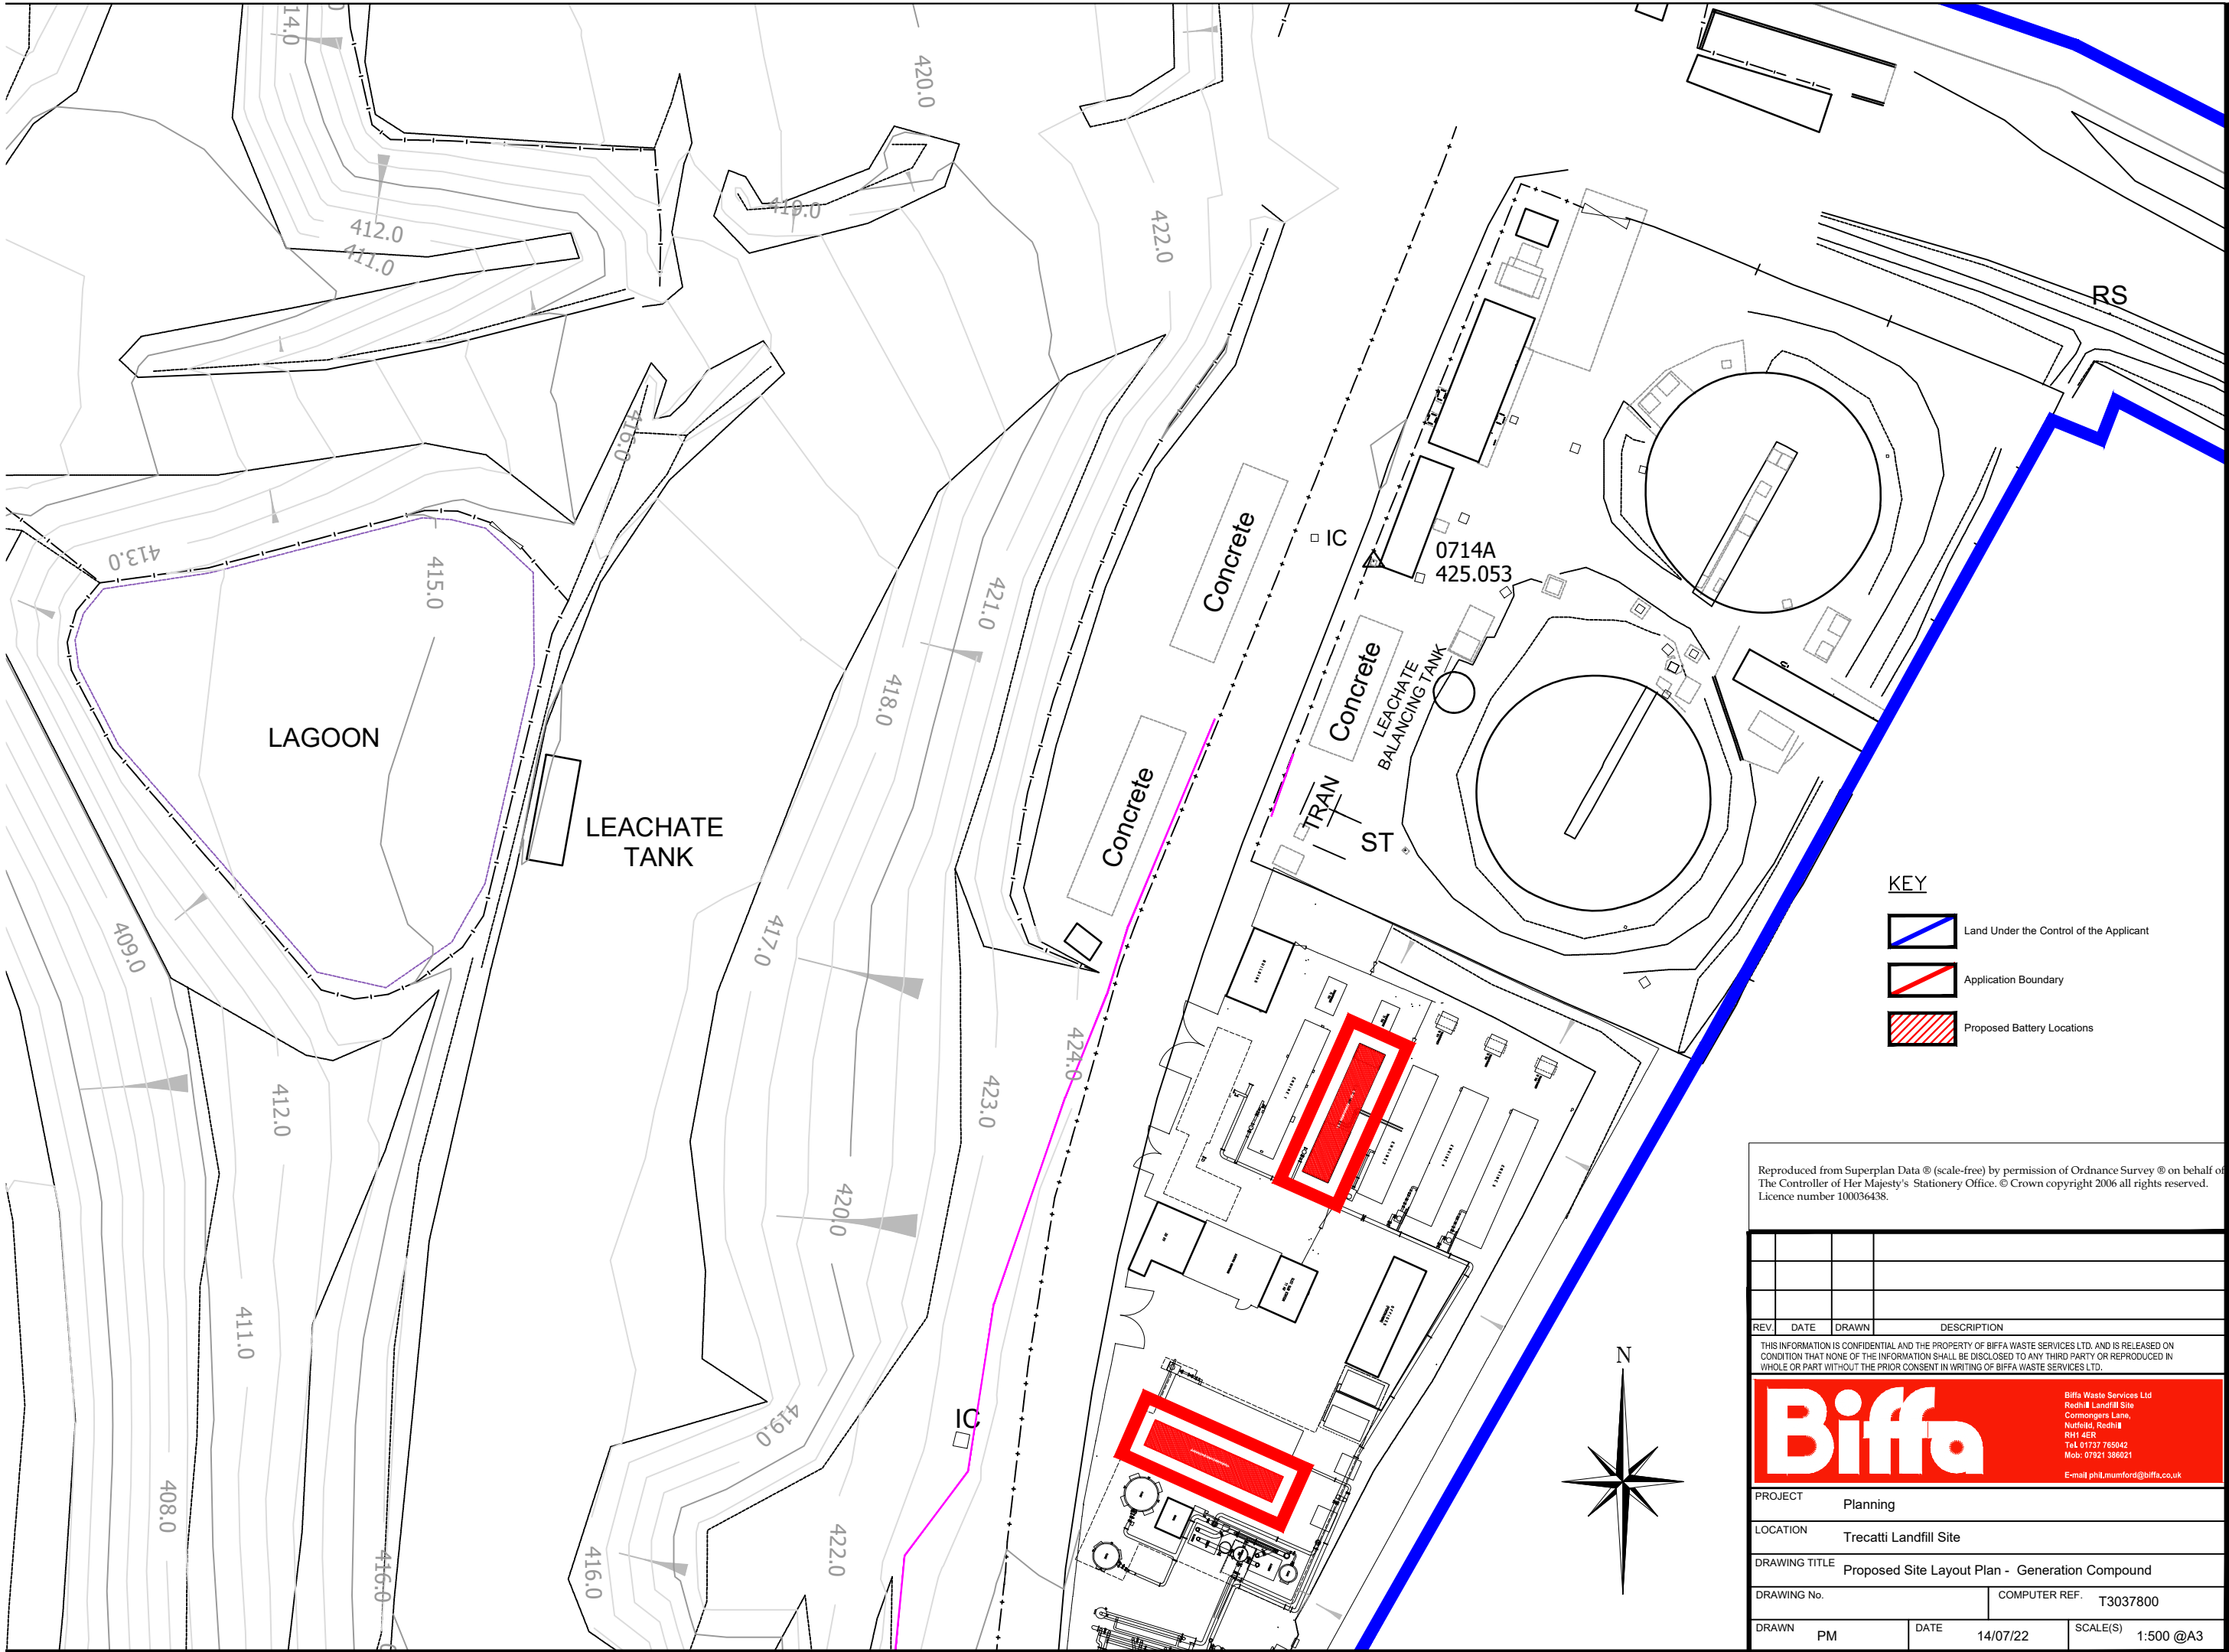

KEY

-  Land Under the Control of the Applicant
-  Application Boundary
-  Proposed Battery Locations

Reproduced from Superplan Data ® (scale-free) by permission of Ordnance Survey ® on behalf of The Controller of Her Majesty's Stationery Office. © Crown copyright 2006 all rights reserved. Licence number 100036438.

REV.	DATE	DRAWN	DESCRIPTION		
THIS INFORMATION IS CONFIDENTIAL AND THE PROPERTY OF BIFFA WASTE SERVICES LTD. AND IS RELEASED ON CONDITION THAT NONE OF THE INFORMATION SHALL BE DISCLOSED TO ANY THIRD PARTY OR REPRODUCED IN WHOLE OR PART WITHOUT THE PRIOR CONSENT IN WRITING OF BIFFA WASTE SERVICES LTD.					
			Biffa Waste Services Ltd Redhi Landfill Site Commoners Lane, Nutfield, Redhi RH1 4ER Tel: 01937 765042 Mob: 07921 386021 E-mail: phil.mumford@biffa.co.uk		
PROJECT		Planning			
LOCATION		Trecatti Landfill Site			
DRAWING TITLE		Proposed Site Layout Plan - Generation Compound			
DRAWING No.			COMPUTER REF. T3037800		
DRAWN PM		DATE 14/07/22		SCALE(S) 1:500 @A3	