



PV Module : 1680 x 1000 x 40 mm
GSE Frame : Po_1640_1001
Clamps : H21

Graduation adjustment : 40 mm
Number of clamps : 4
Timber section : 27*100

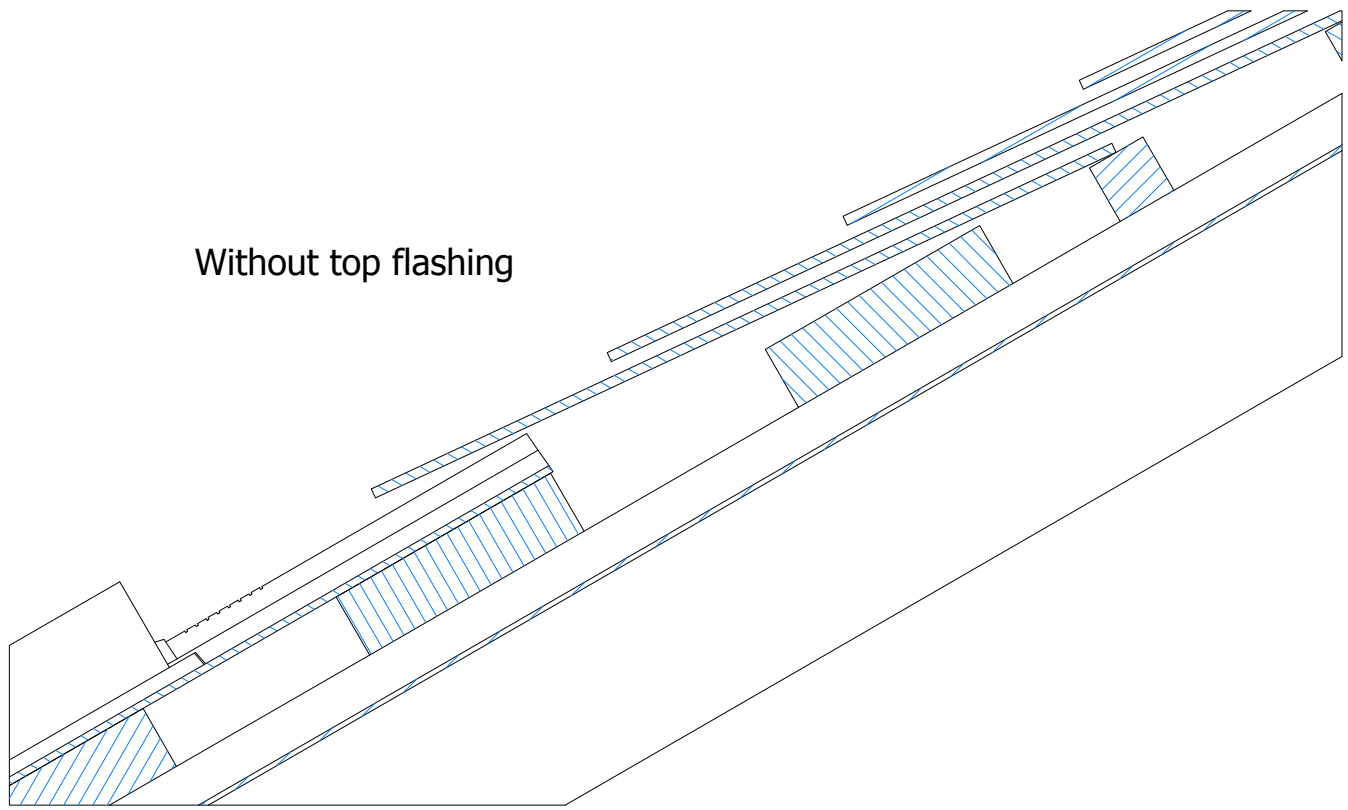

J (1 : 3)

Colour of PV panels to are black and to match the existing slate roof covering as near as possible

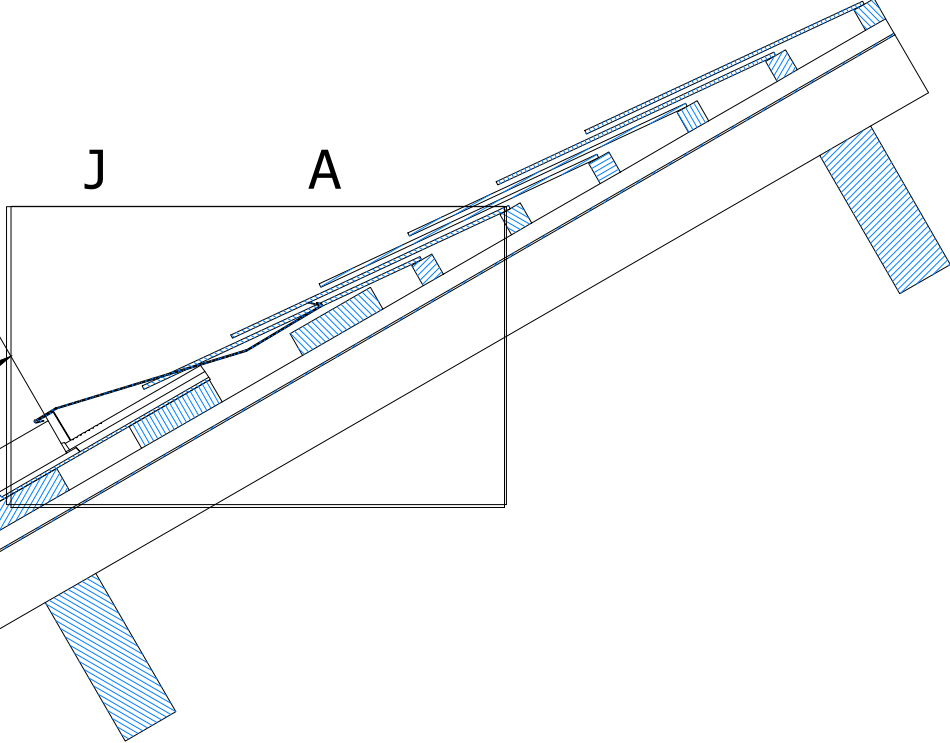

J


A

1680

10

1680

B

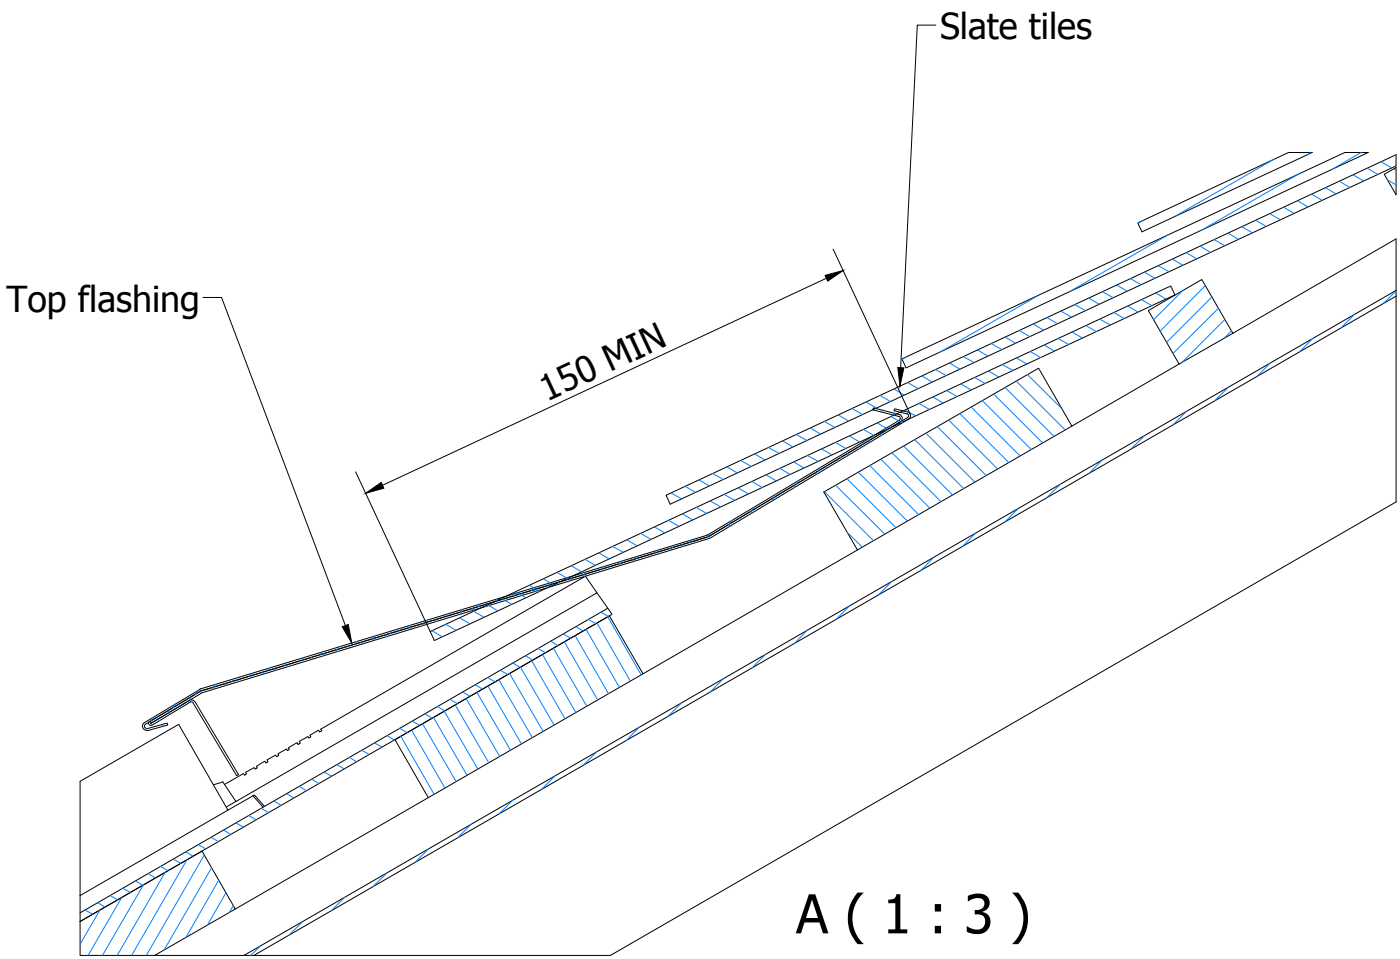

A (1 : 3)

Top flashing

150 MIN

Slate tiles

PV panels will not be more than 15mm above the top of the finished roof covering

Waterproofing strip

Lath base of waterproofing strip
18x100 or 15x100

Lower batten

Roof underlay

B (1 : 3)

Scale : 1:8	Format : A1	Units : mm	Project location :	Peak power :
Approved by A de Labriolle	Checked by	Approved by	Date	Date 18/11/2020
GSE <i>intégration</i> 155-159 rue du docteur Bauer 93400 Saint Ouen tel: +33(0)1.70.32.08.00 mail: contact@gseintegration.com			Cross Section IR Slate Universal Kit	
Cross Section IR Slate Universal Kit			Modification	Sheet 1 / 1