



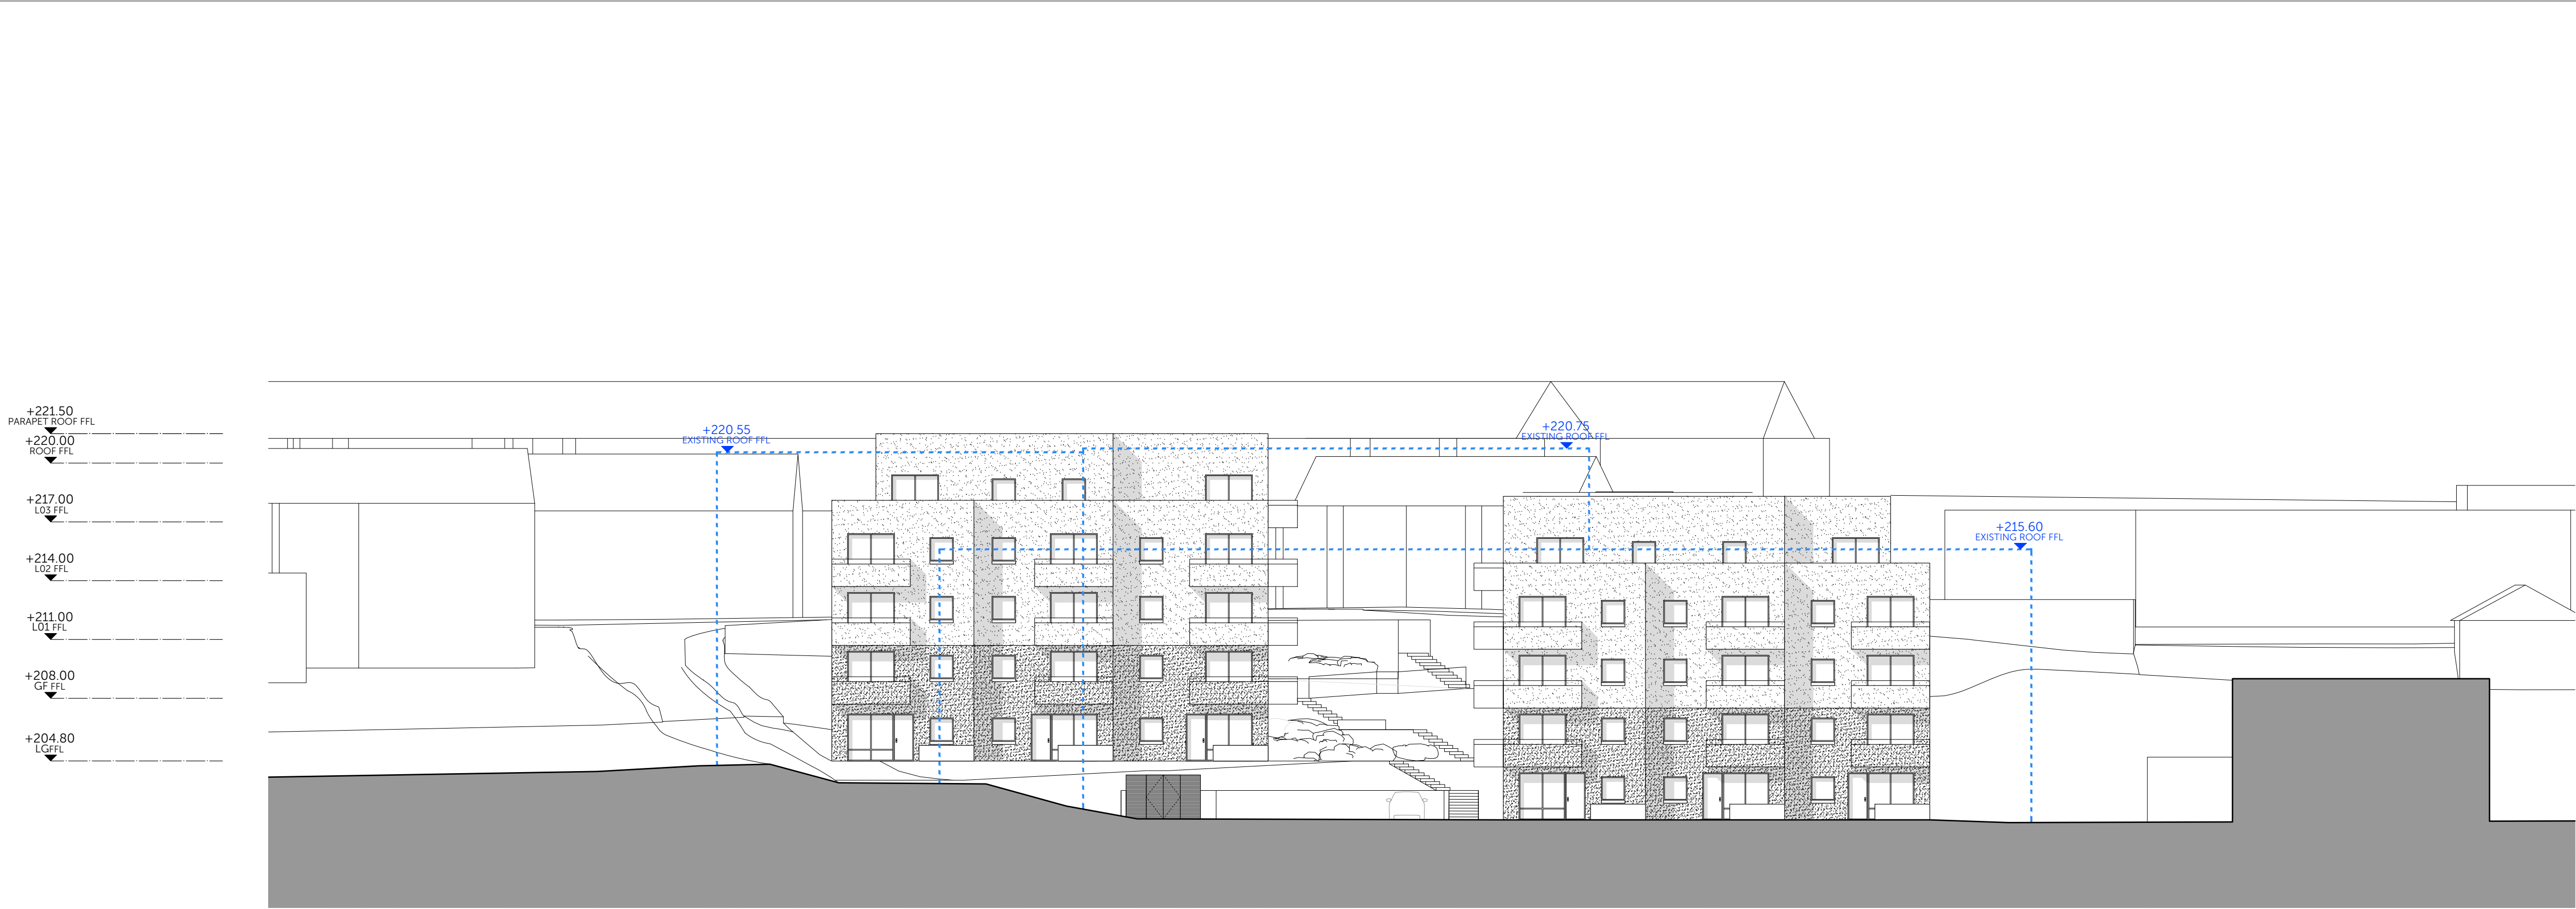


1. PROPOSED SITE SECTION AA

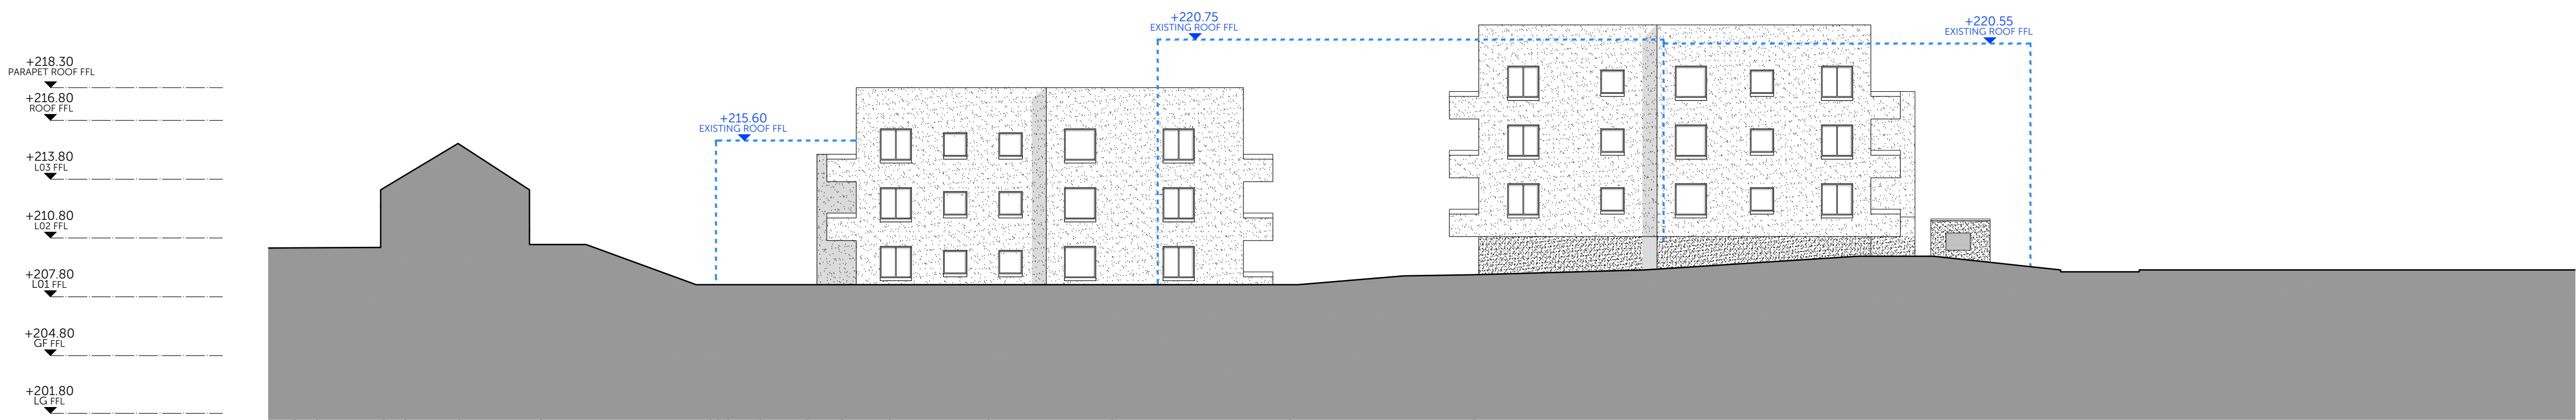

2. PROPOSED SITE SECTION BB

Location Plan 1:1250

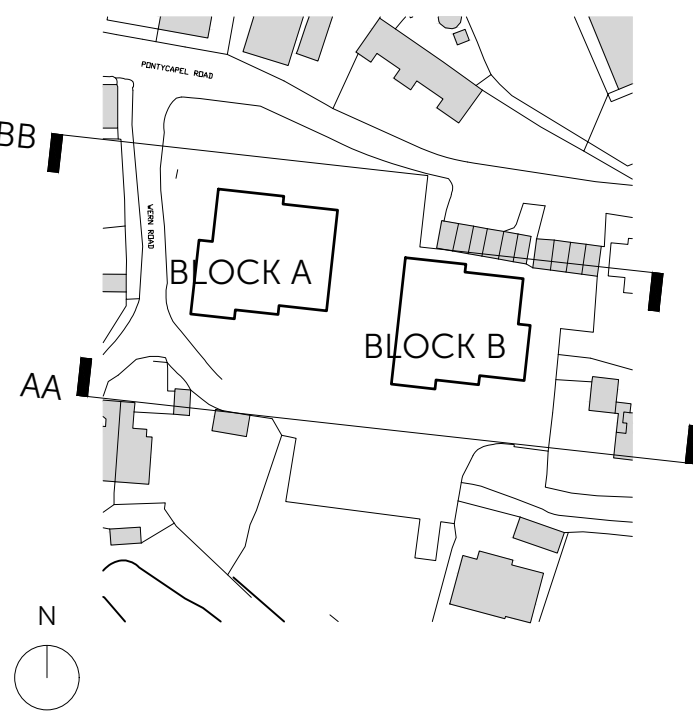

Disclaimer


1. Do not scale. Use figured dimensions only. When a scale bar is provided it is for use by the local planning authority solely for the purposes of the planning application to which it relates.
2. Report all drawing errors, omissions and discrepancies to the Architect.
3. All dimensions are to be checked on site by the contractor and such dimensions shall be the contractor's responsibility.
4. This drawing must only be used for the purpose for which it is supplied and its contents must not be reproduced for any purpose without written permission.
5. No areas indicated, or areas calculated from this drawing should be used for valuation purposes or as the basis for development contracts.

© All copyrights Coffey Architects.

Revision		
REV	DATE	DESCRIPTION
P01	21/11/2023	INFORMATION
P02	13/02/2024	INFORMATION
P03	25/03/2024	PAC
P04	31/05/2024	PLANNING

LEGEND

--- Existing Building Outline

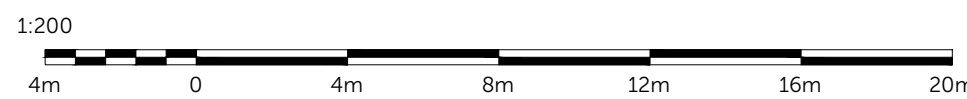

COFFEY / ARCHITECTS

104-110 Goswell Road, London, EC1V 7DH / +44 (0)20 7549 2141
www.coffeyarchitects.com

Project Name	CEFN ISAF	Project No	1187
Drawing Name	PROPOSED SITE SECTIONS 01		
Status	PLANNING		
Drawn	TL	Checked	LM
Scale	1:200	Sheet	A1
Code	CEf-CoA-	Vol.	00-00-DP-A-(20)120
Origin		Lt.	
Typ.		RI.	
Identifier		Revision	P04