




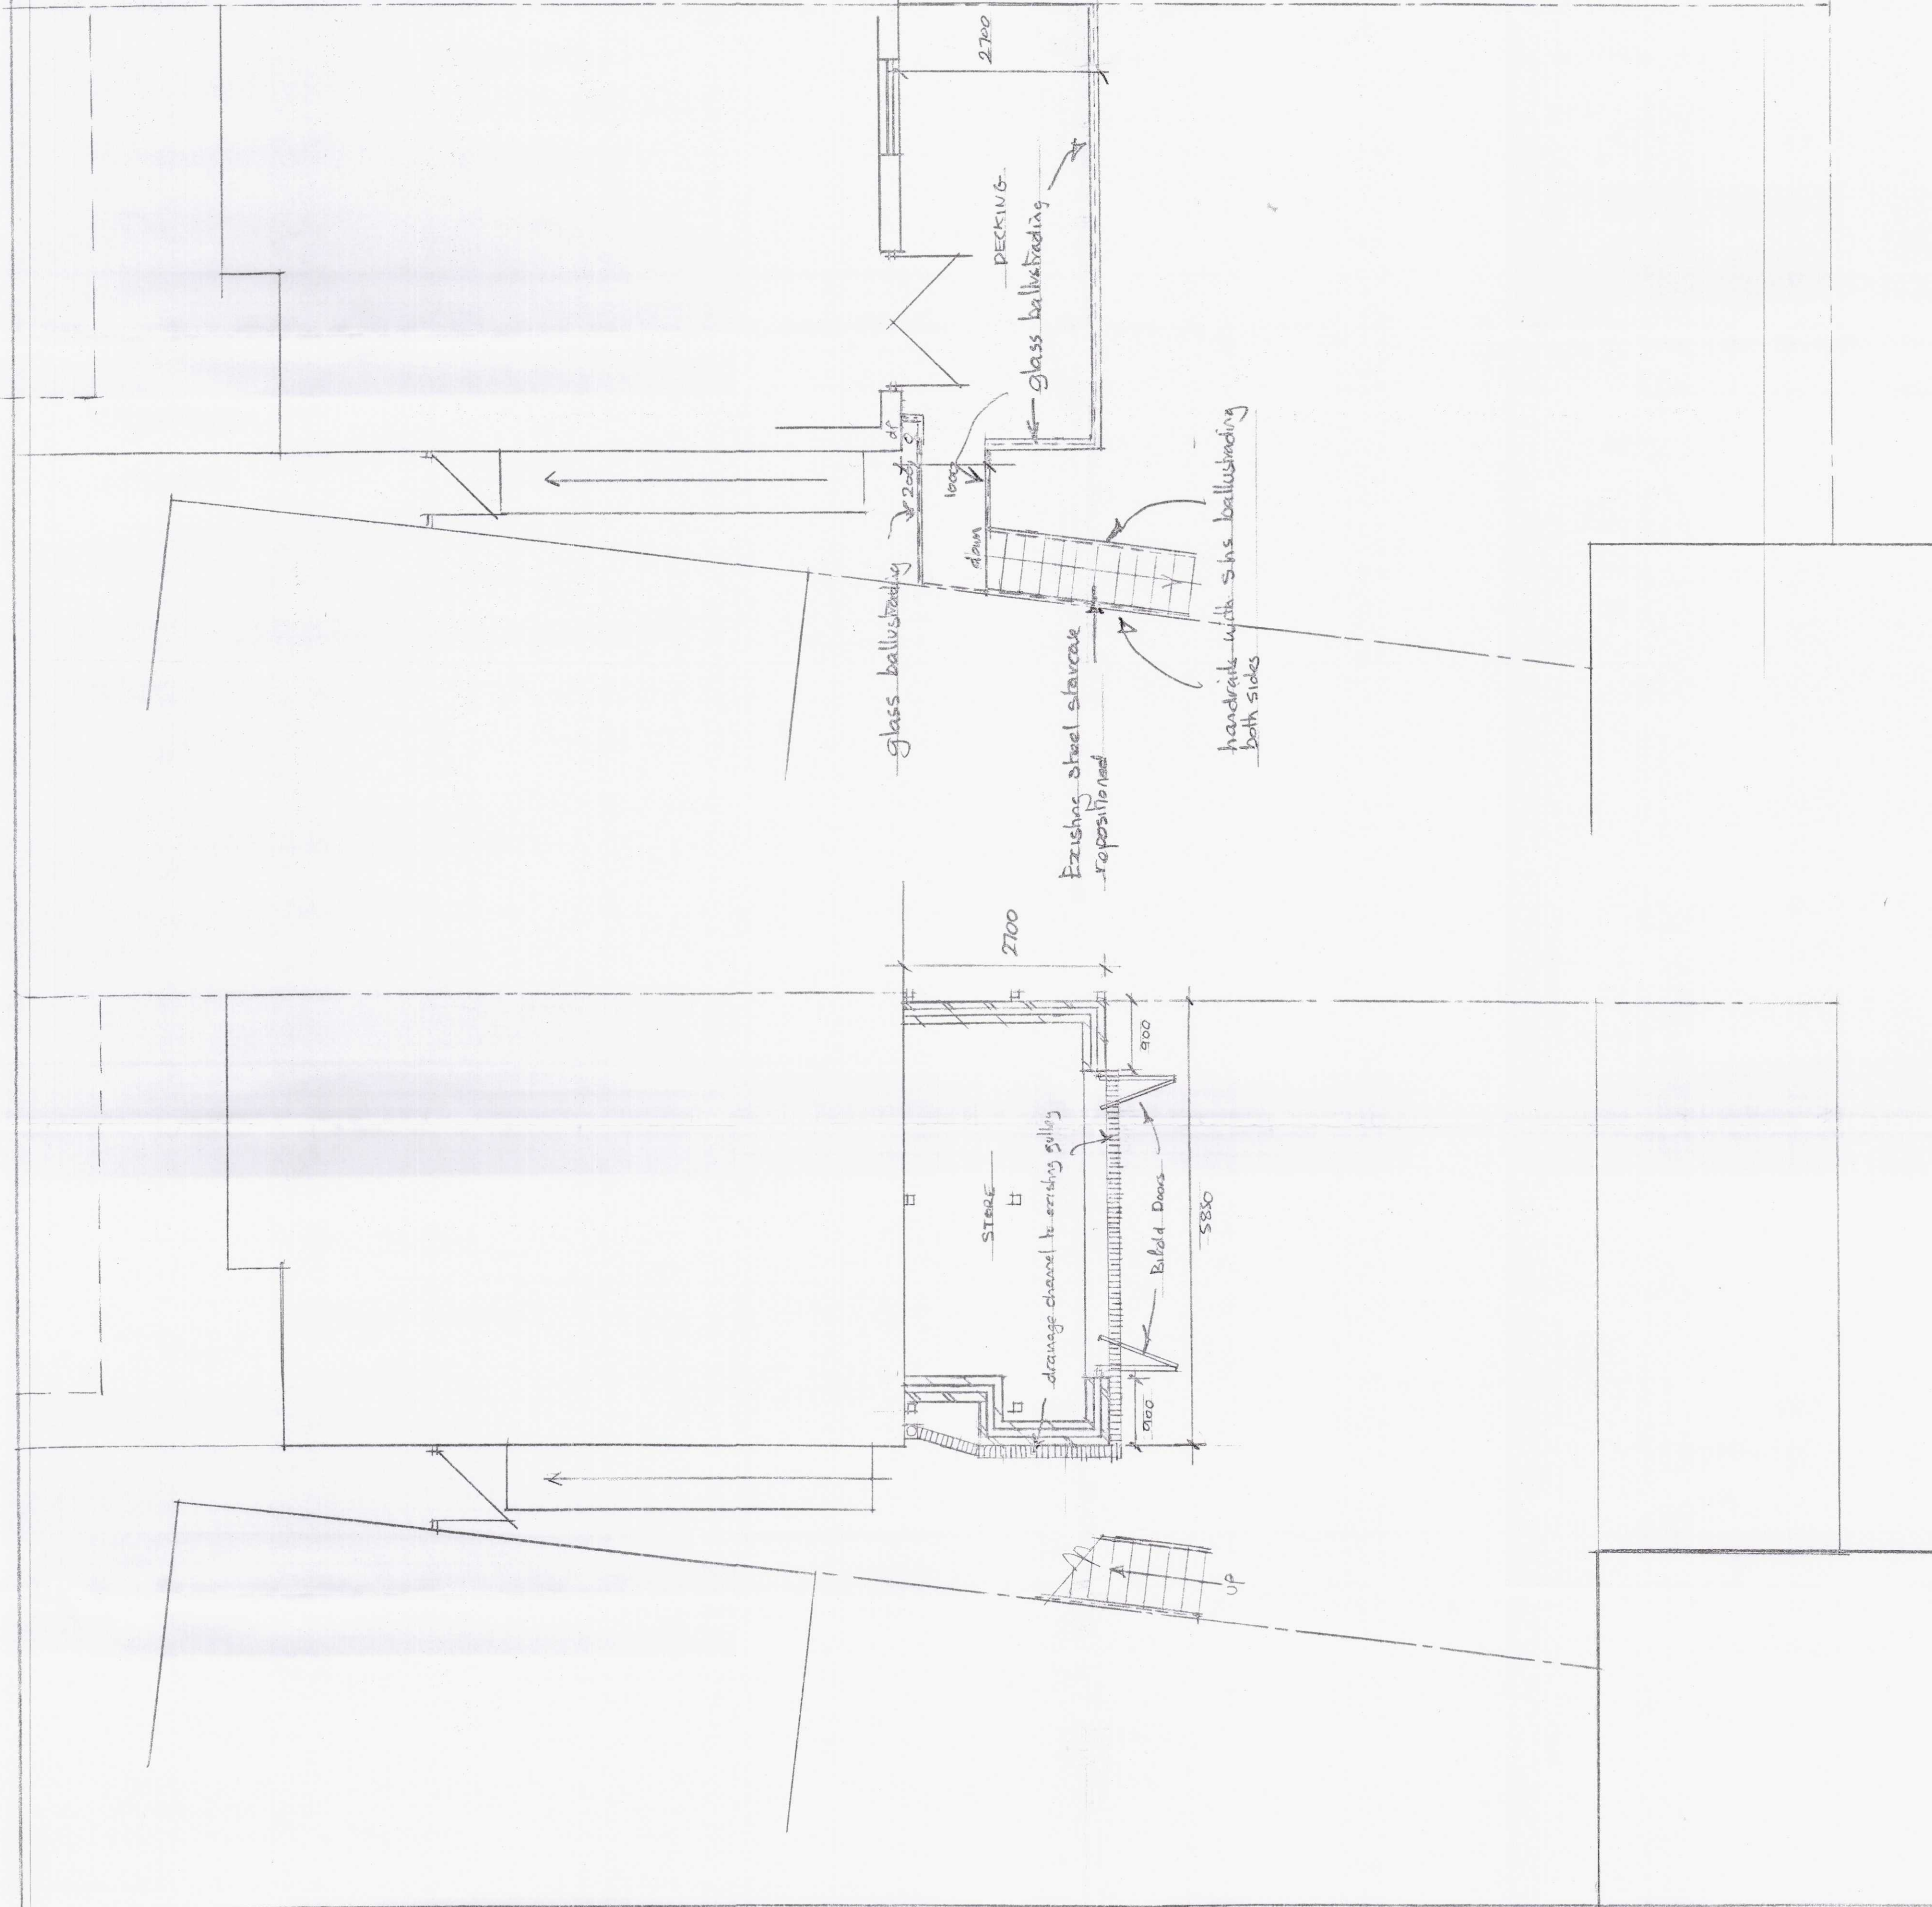


PROPOSED LOWER GROUND FLOOR

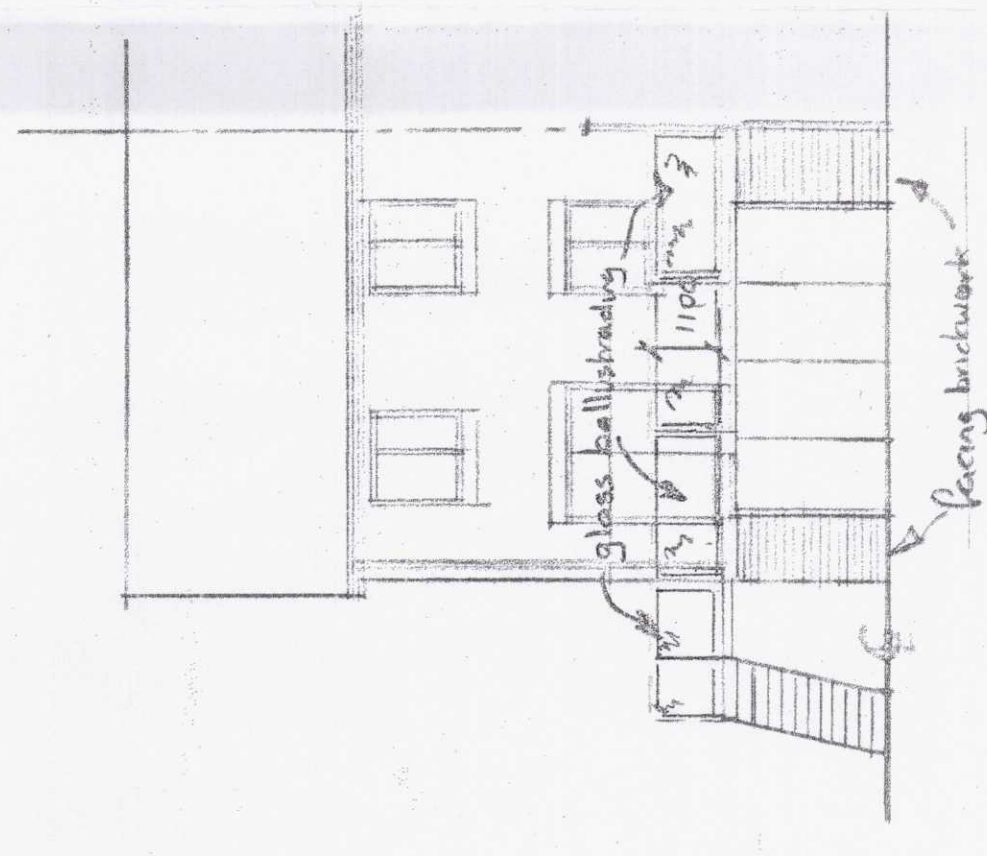

PROPOSED NORTH EAST ELEVATION

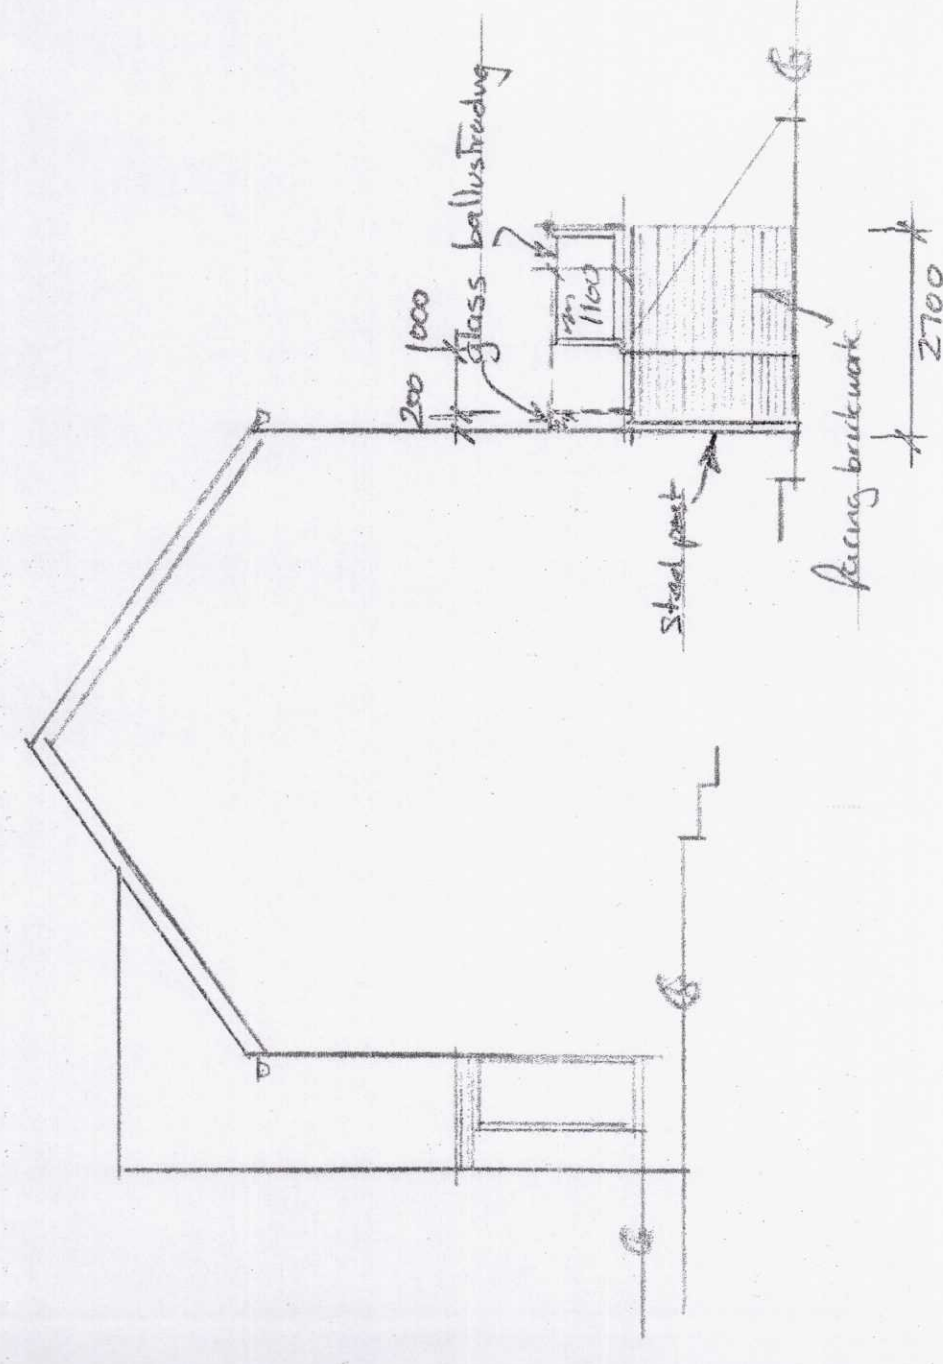

PROPOSED SOUTH WEST ELEVATION

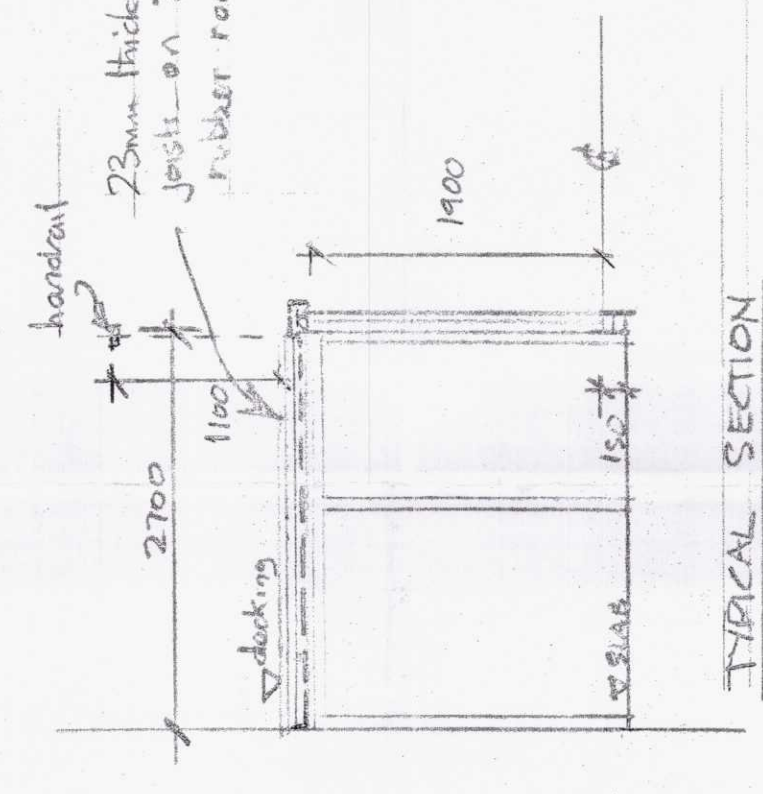


TYPICAL SECTION


200259

PLANNING DEPARTMENT
- 2 NOV 2020
RECEIVED

*NB. No part of stairs and ballustrading to allow space of 100 to pass through

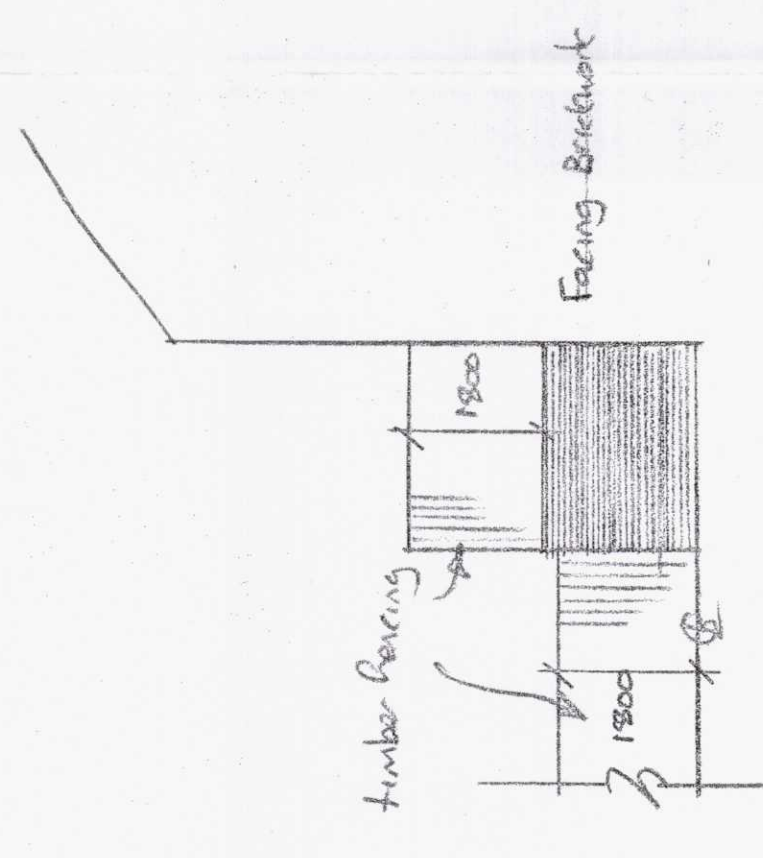

PROPOSED SOUTH EAST ELEVATION
FROM NEIGHBOURS

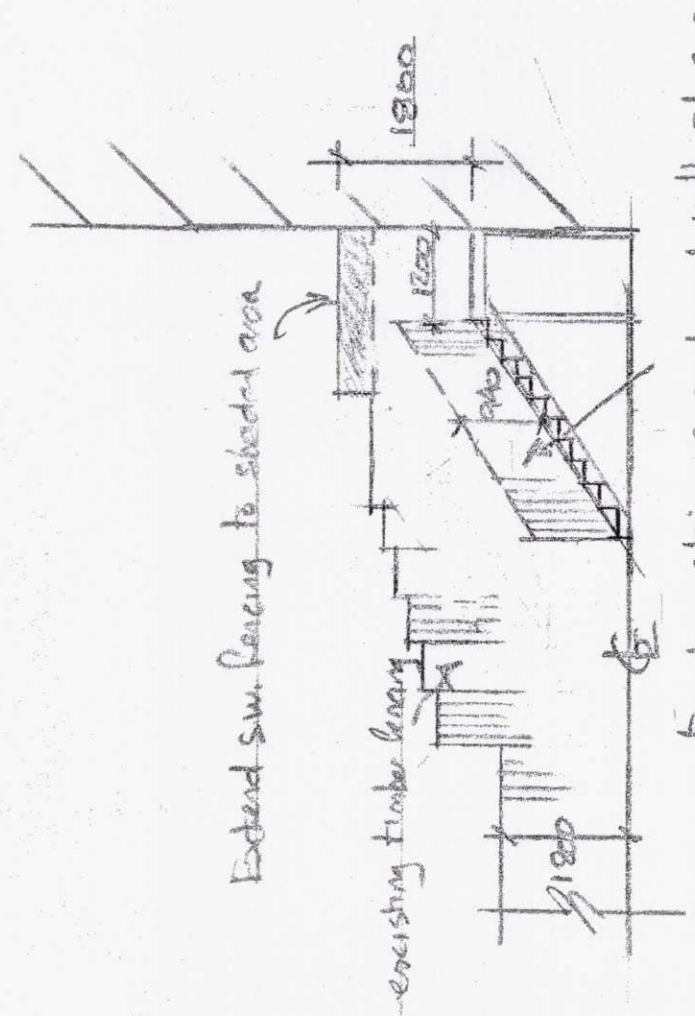

PROPOSED SOUTH EAST ELEVATION
FROM GARDEN

JOB			
Replacement & Extension of Aired Licking with New Shed Below & New Steps to Rear Garden (AMEND)			
ADDRESS			
10 PARC CUM RAIT BACH			
HEDDERLEY, MERTON TOWN			
Drawn No	Scale	Date	Drawn
2A-01	1:50	100	A
SHEET 2 OF 2			