


A diagram showing a vertical rectangle with a horizontal pink line across its middle. To the right of the rectangle, the text "SITE BOUNDARY" is written in black capital letters.



PLOT BOUNDARY
OWNED BY APPLICANT

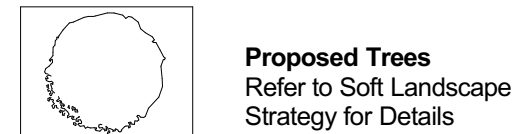



Porous Gravel Pave surface (GP1)
Sudspave 40 cellular paver infilled
with angular aggregate
ABG sudspave system with Breedon
Buff Gravel or similar and approved.



Proposed Street Light Column (LC)
To M&E specification, LUX value to be complied with ecological requirement.

	Root Barrier Green Blue Urban's 'ReRoot 1000 mm' or similar approved.
---	--

NOTES:
Boundary treatment to be developed during later design stages including a full topographical survey

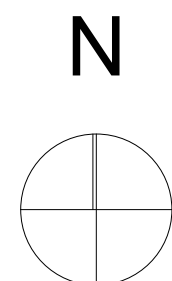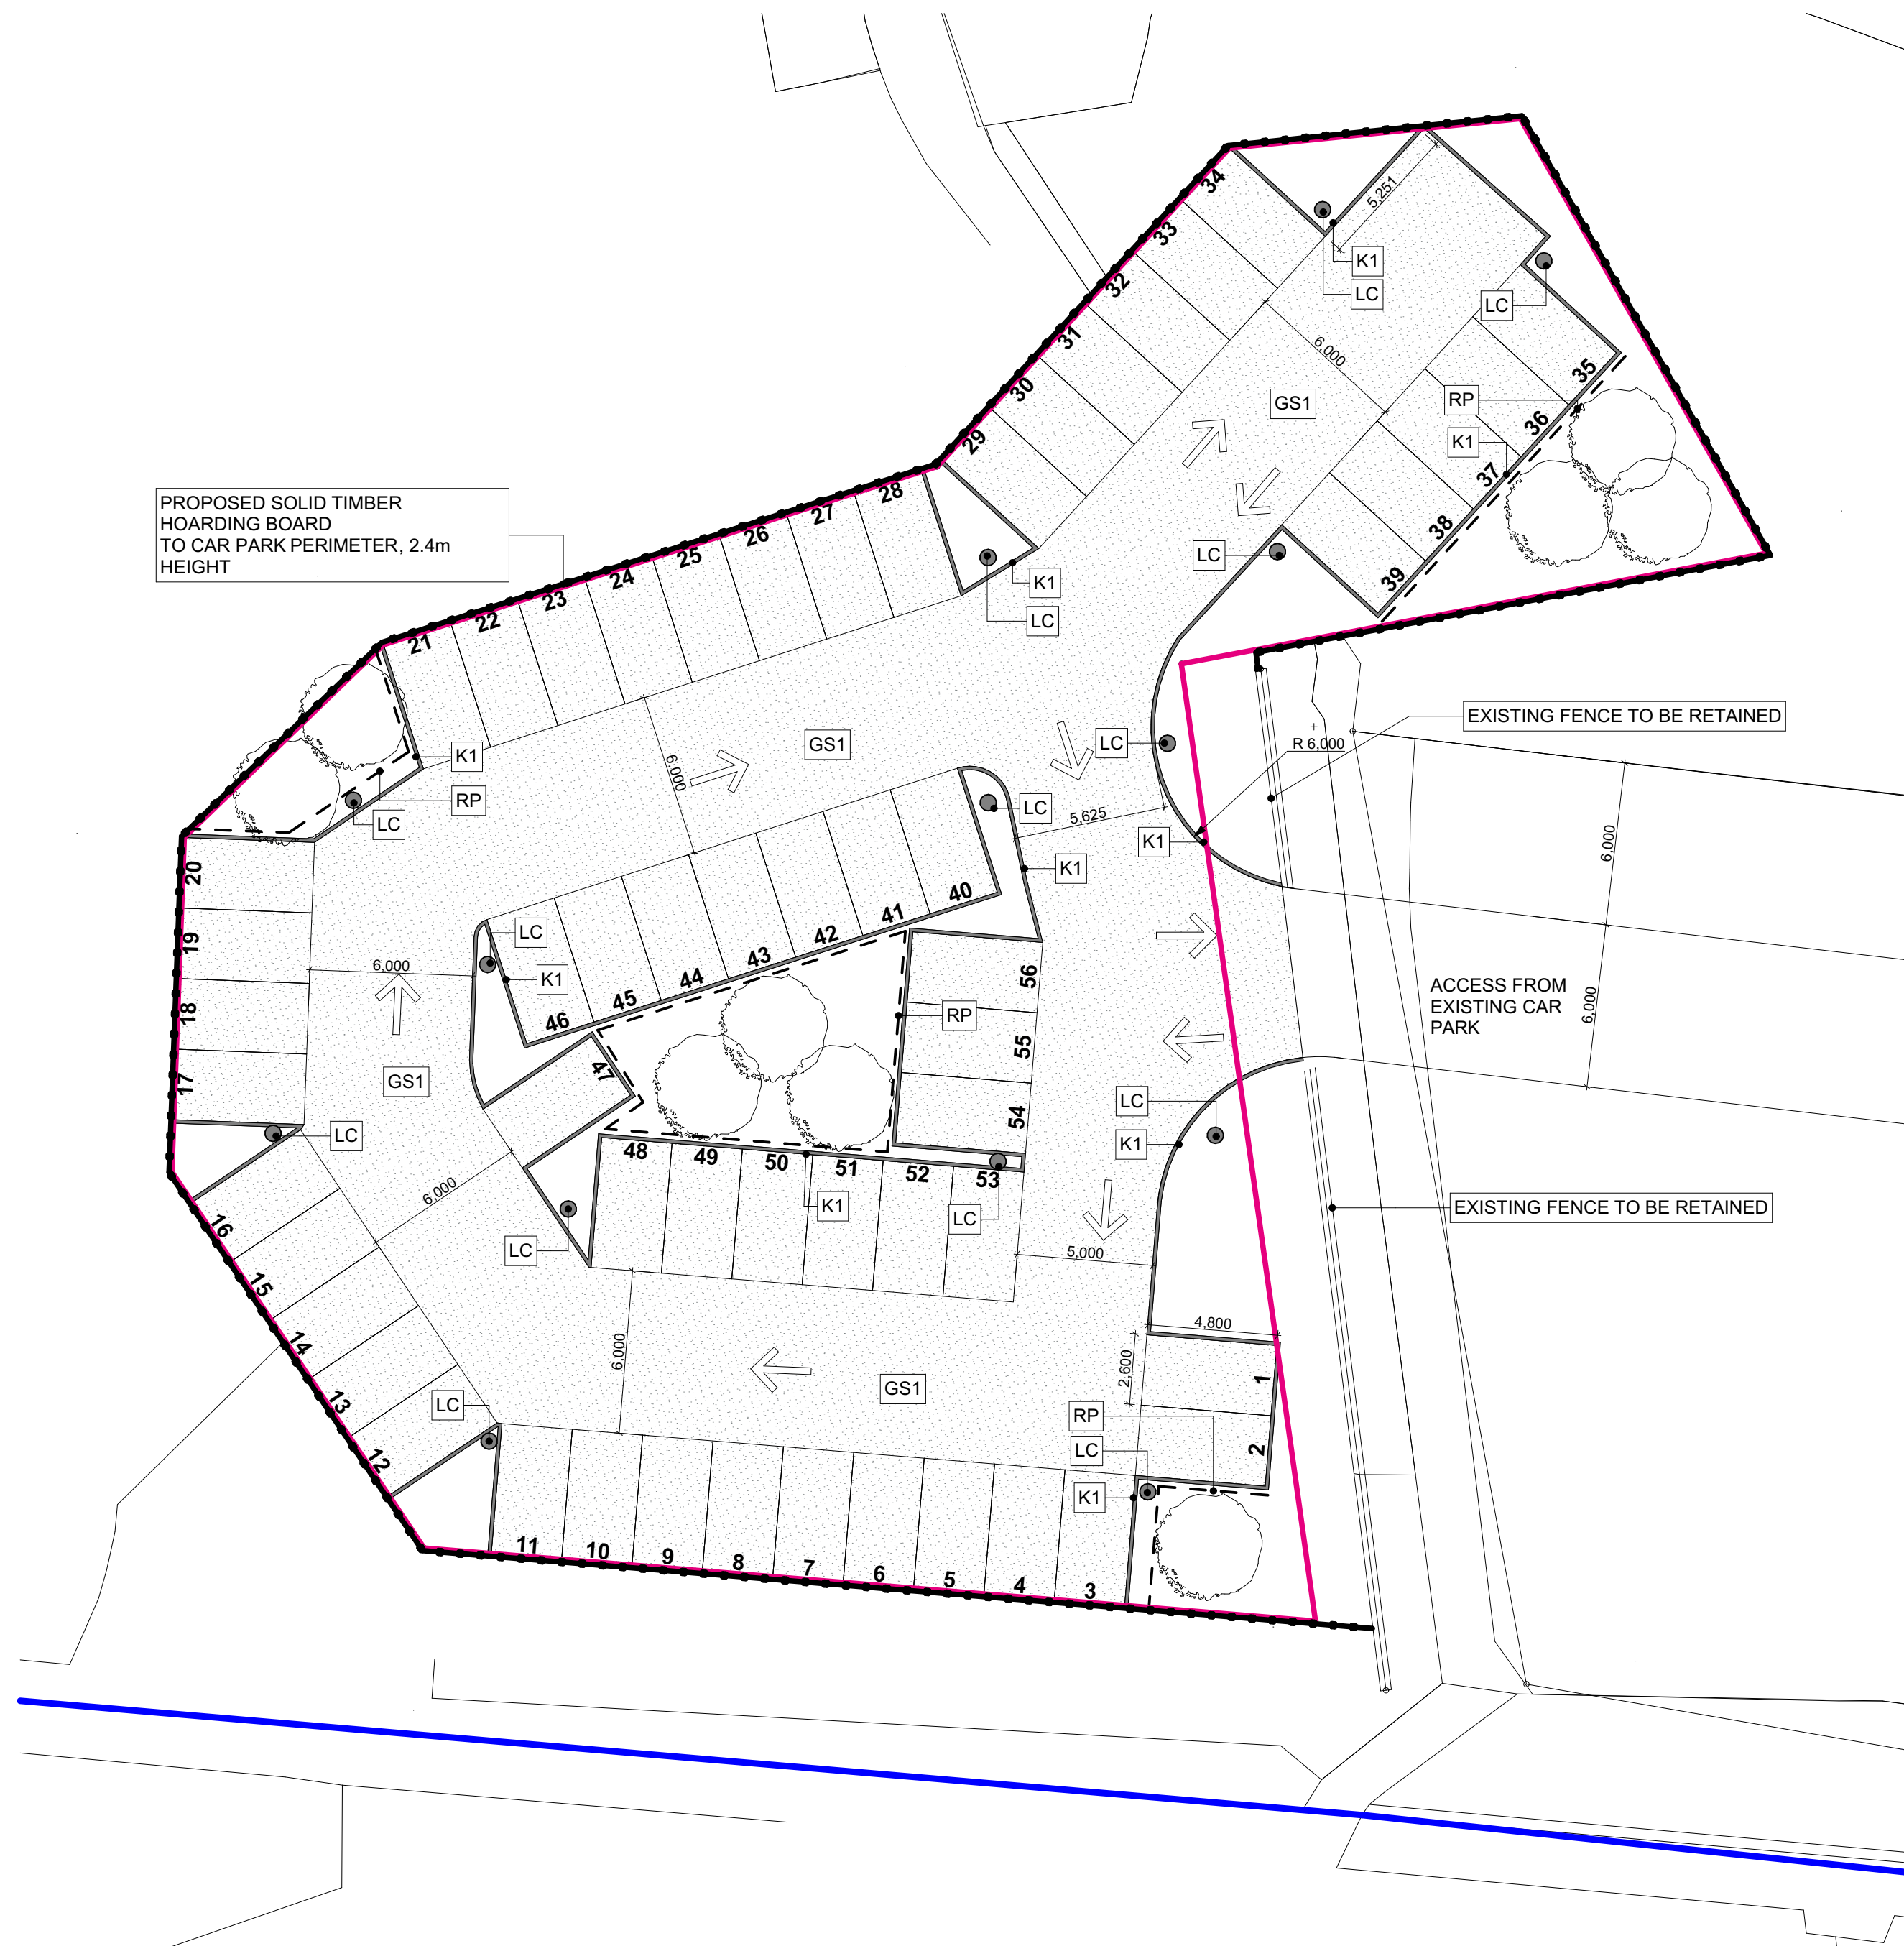

P1	21/05/2020	ISSUED FOR INFORMATION	HV
Mark	Date	Details	Bv

REVISIONS

Health Board:



CWM TAF MORGANNWG UHB
Prince Charles Hospital
Merthyr Tydfil
Mid Glamorgan
CF47 9DT

Supply Chain Partner:



INTERSERVE CONSTRUCTION
LIMITED
138 HEOL-Y-GORS
CWMBWRLA
SWANSEA
SA5 8LT

Project Title:

PRINCE CHARLES HOSPITAL JOHNNY
OWEN CAR PARK
Prince Charles Hospital, Gurnos, Merthyr
Tydfil. CF47 9DT.

Scale: 1:200

for the original size of A2

Drawn By: HV	Checked By: NI	Passed By: MUH	Date 21/05/2020
--------------	----------------	----------------	-----------------

Drawing Status:

For Information

Drawing Originator:



© HLMArchitects
Suite 104
The Creative Quarter
Morgan Arcade
The Hayes
Cardiff CF10 1AF

www.hlmarchitects.com
T. +44 (0) 29 2039 6070
F. +44 (0) 29 2039 6080
cardiff@hlmarchitects.com

Drawing Title:

HARD LANDSCAPE STRATEGY

Job No:	Drawing No:	Project	Origin	Volume	Level	Type	Discip.	Number	Revision:
5005	P003	HLM	V08	XX	DR	L	900803	P1	
Do NOT scale this drawing Refer to Architects for details of current building layouts							Phase:	Workstream:	
							1B	-	