
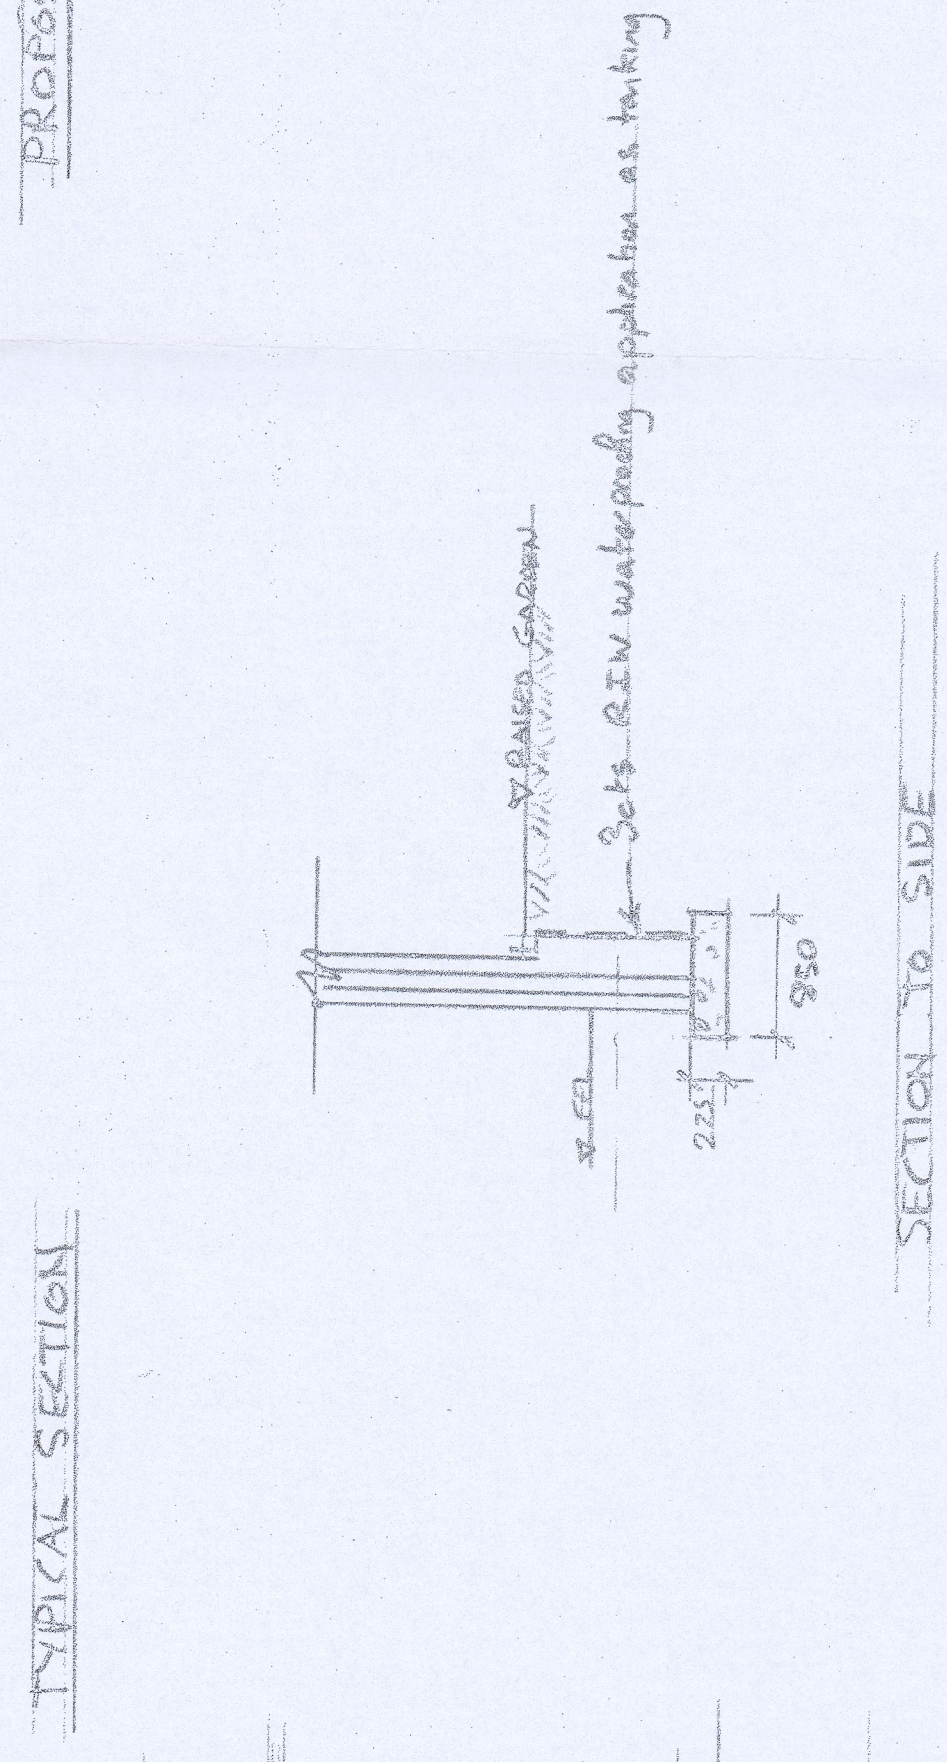
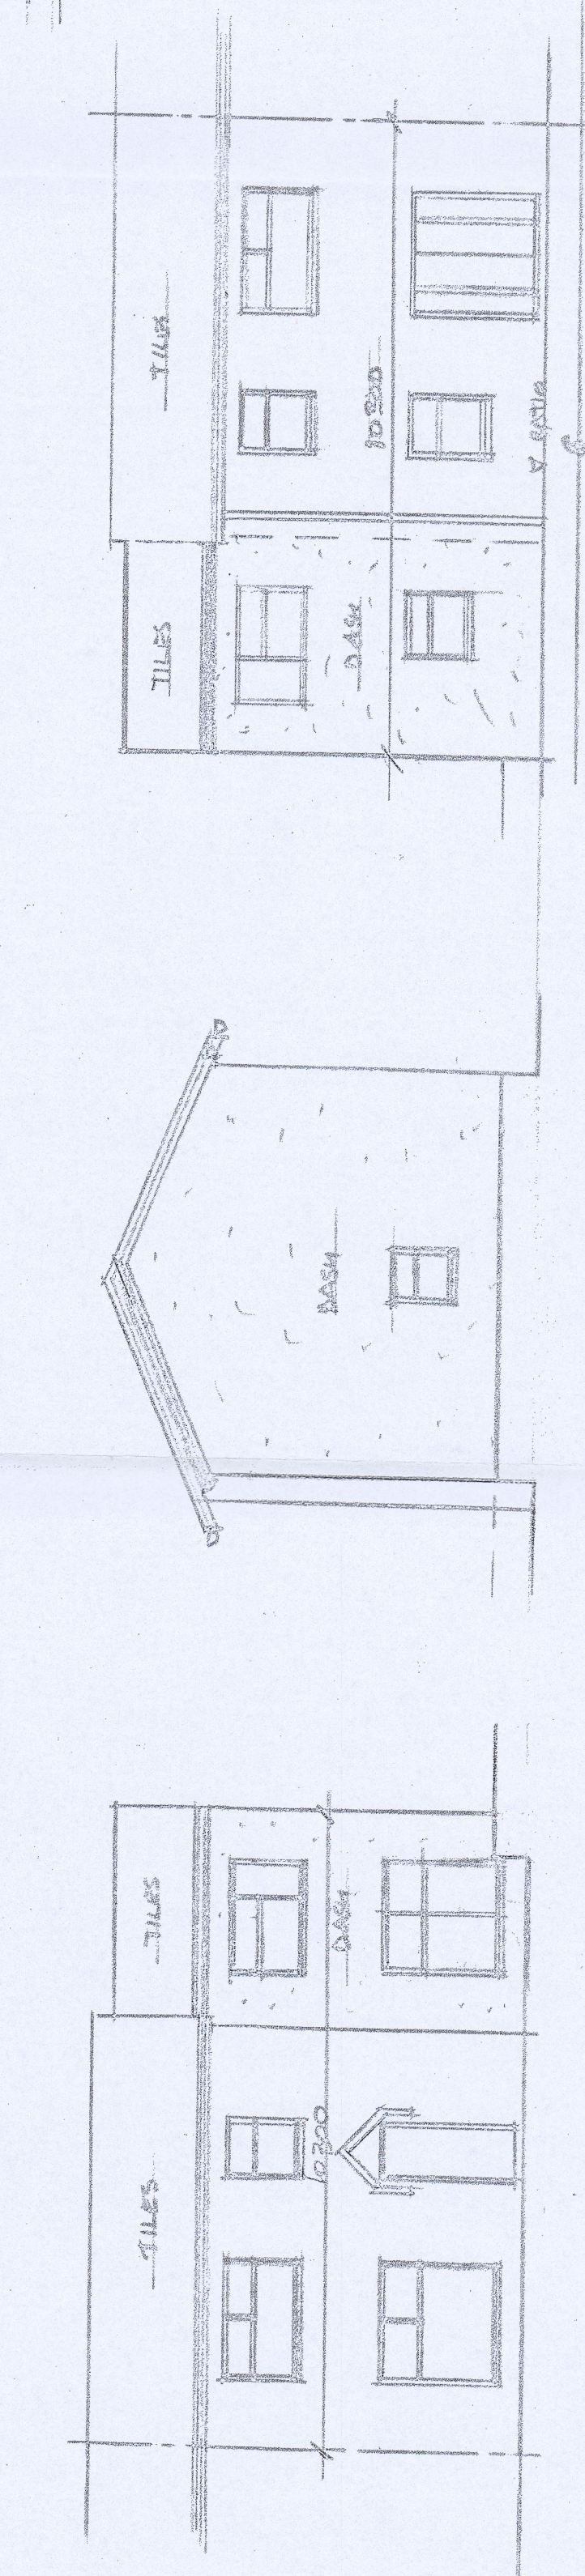
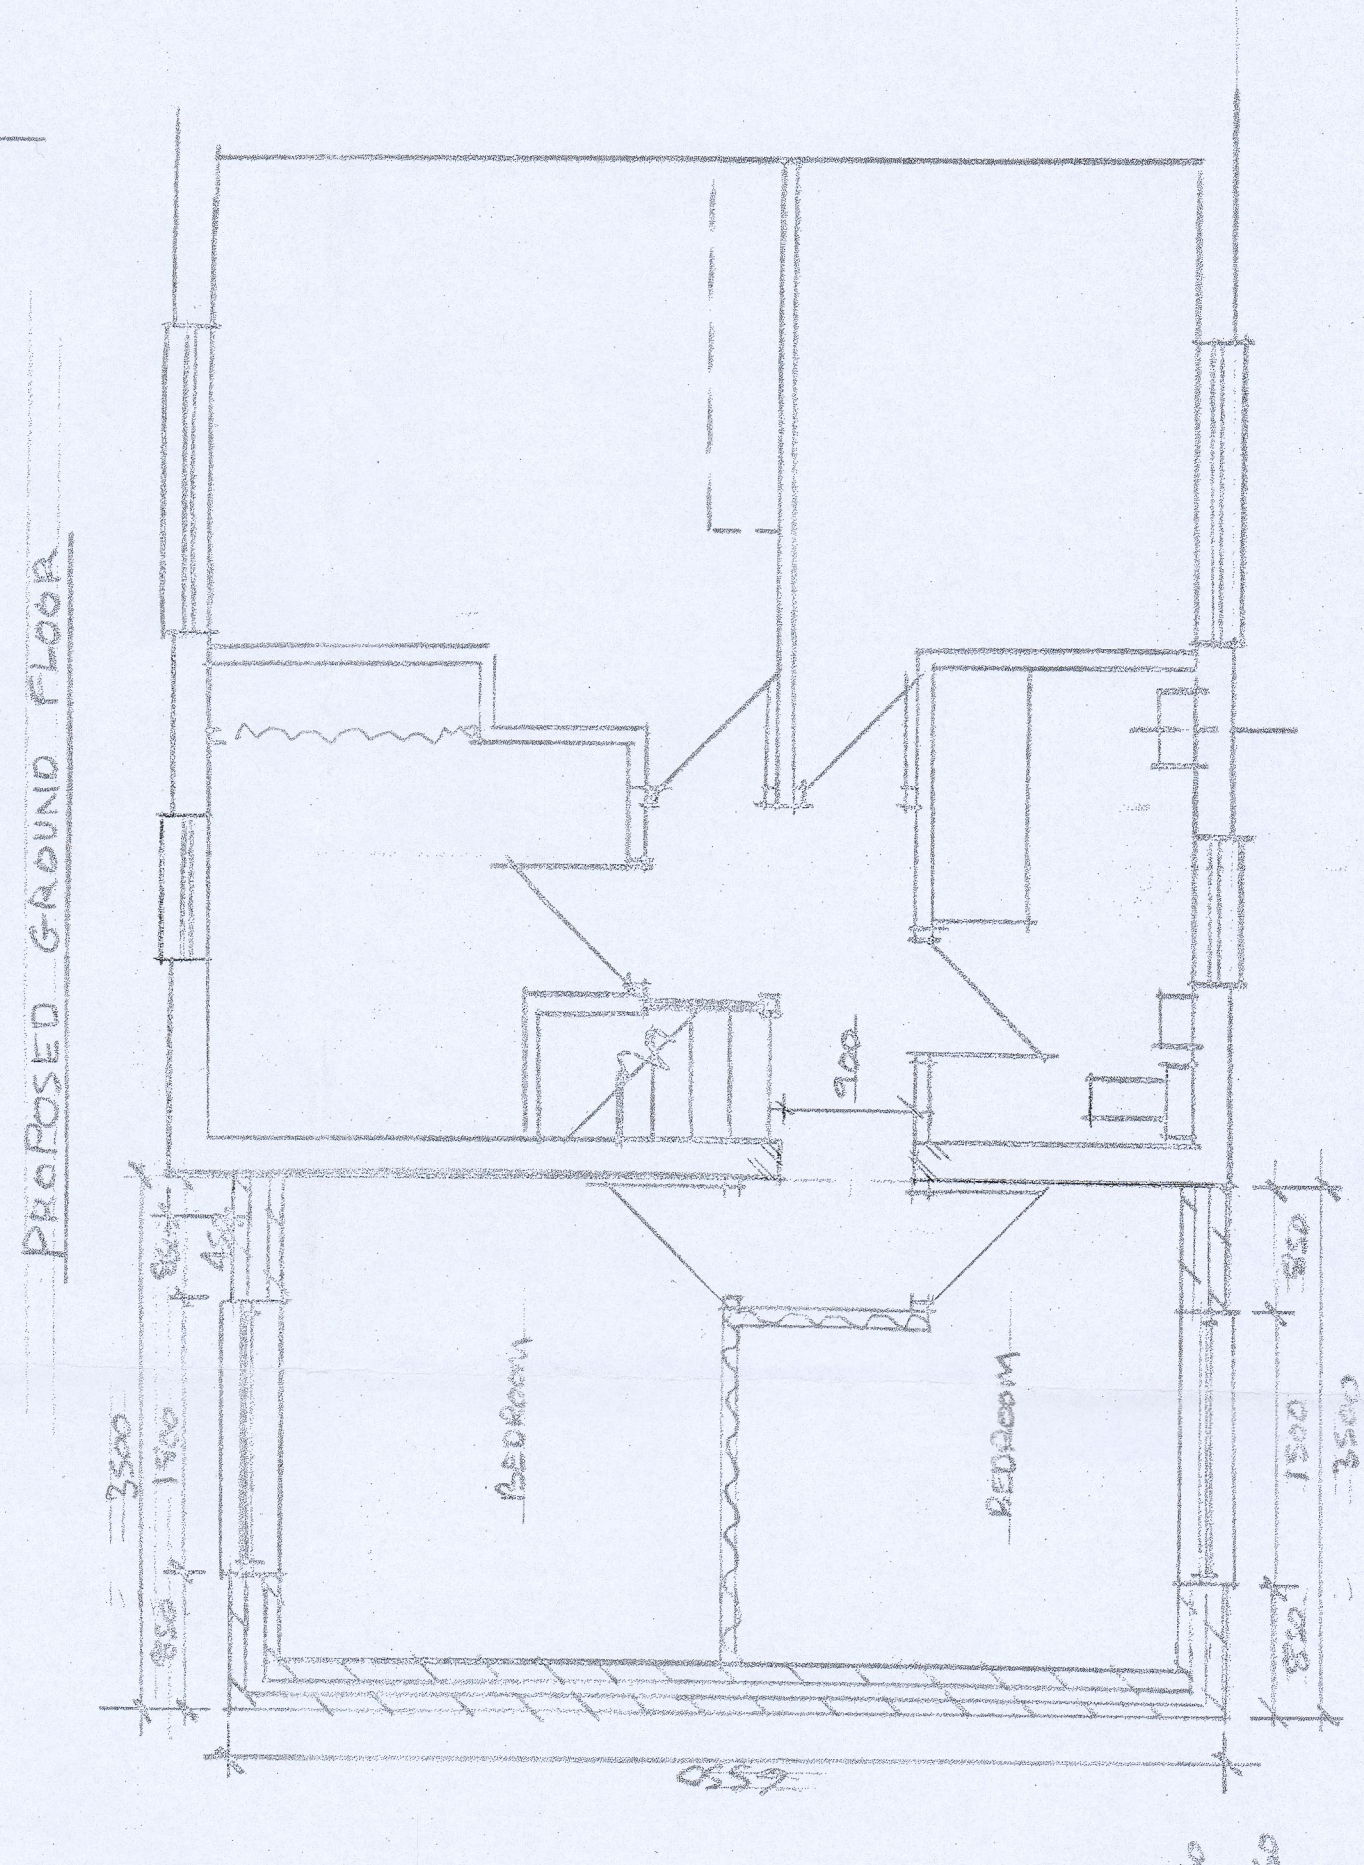
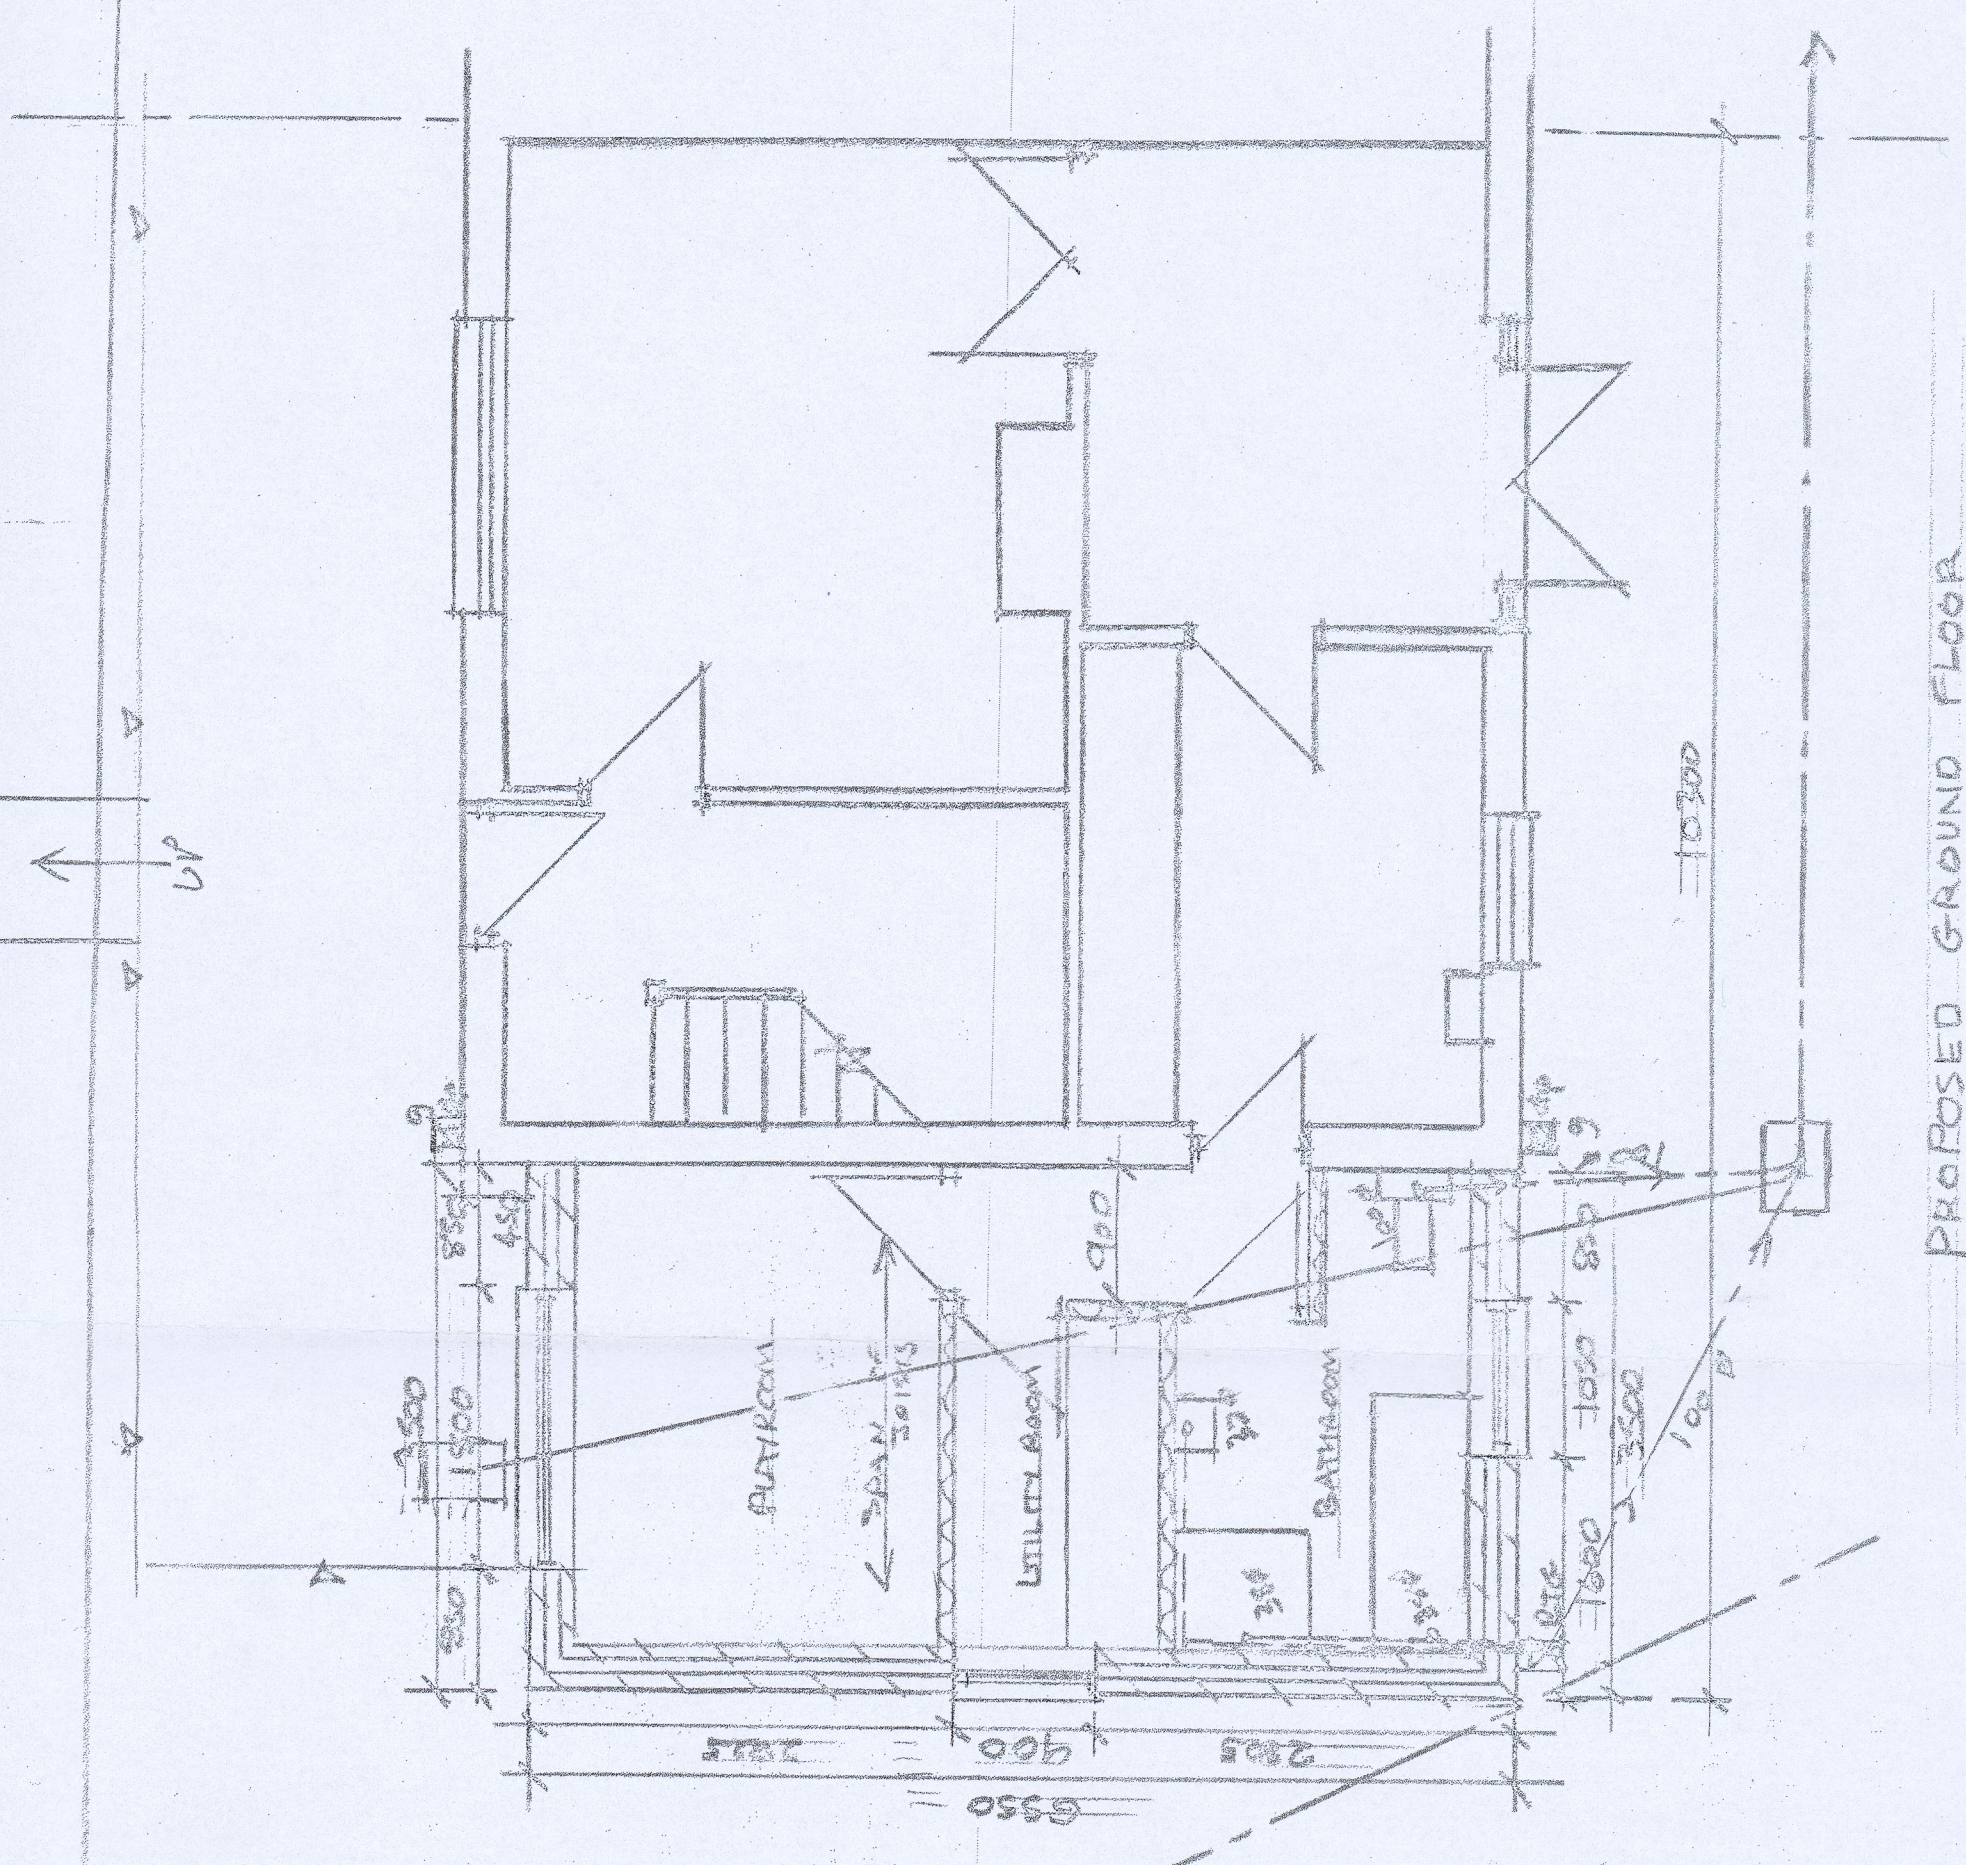


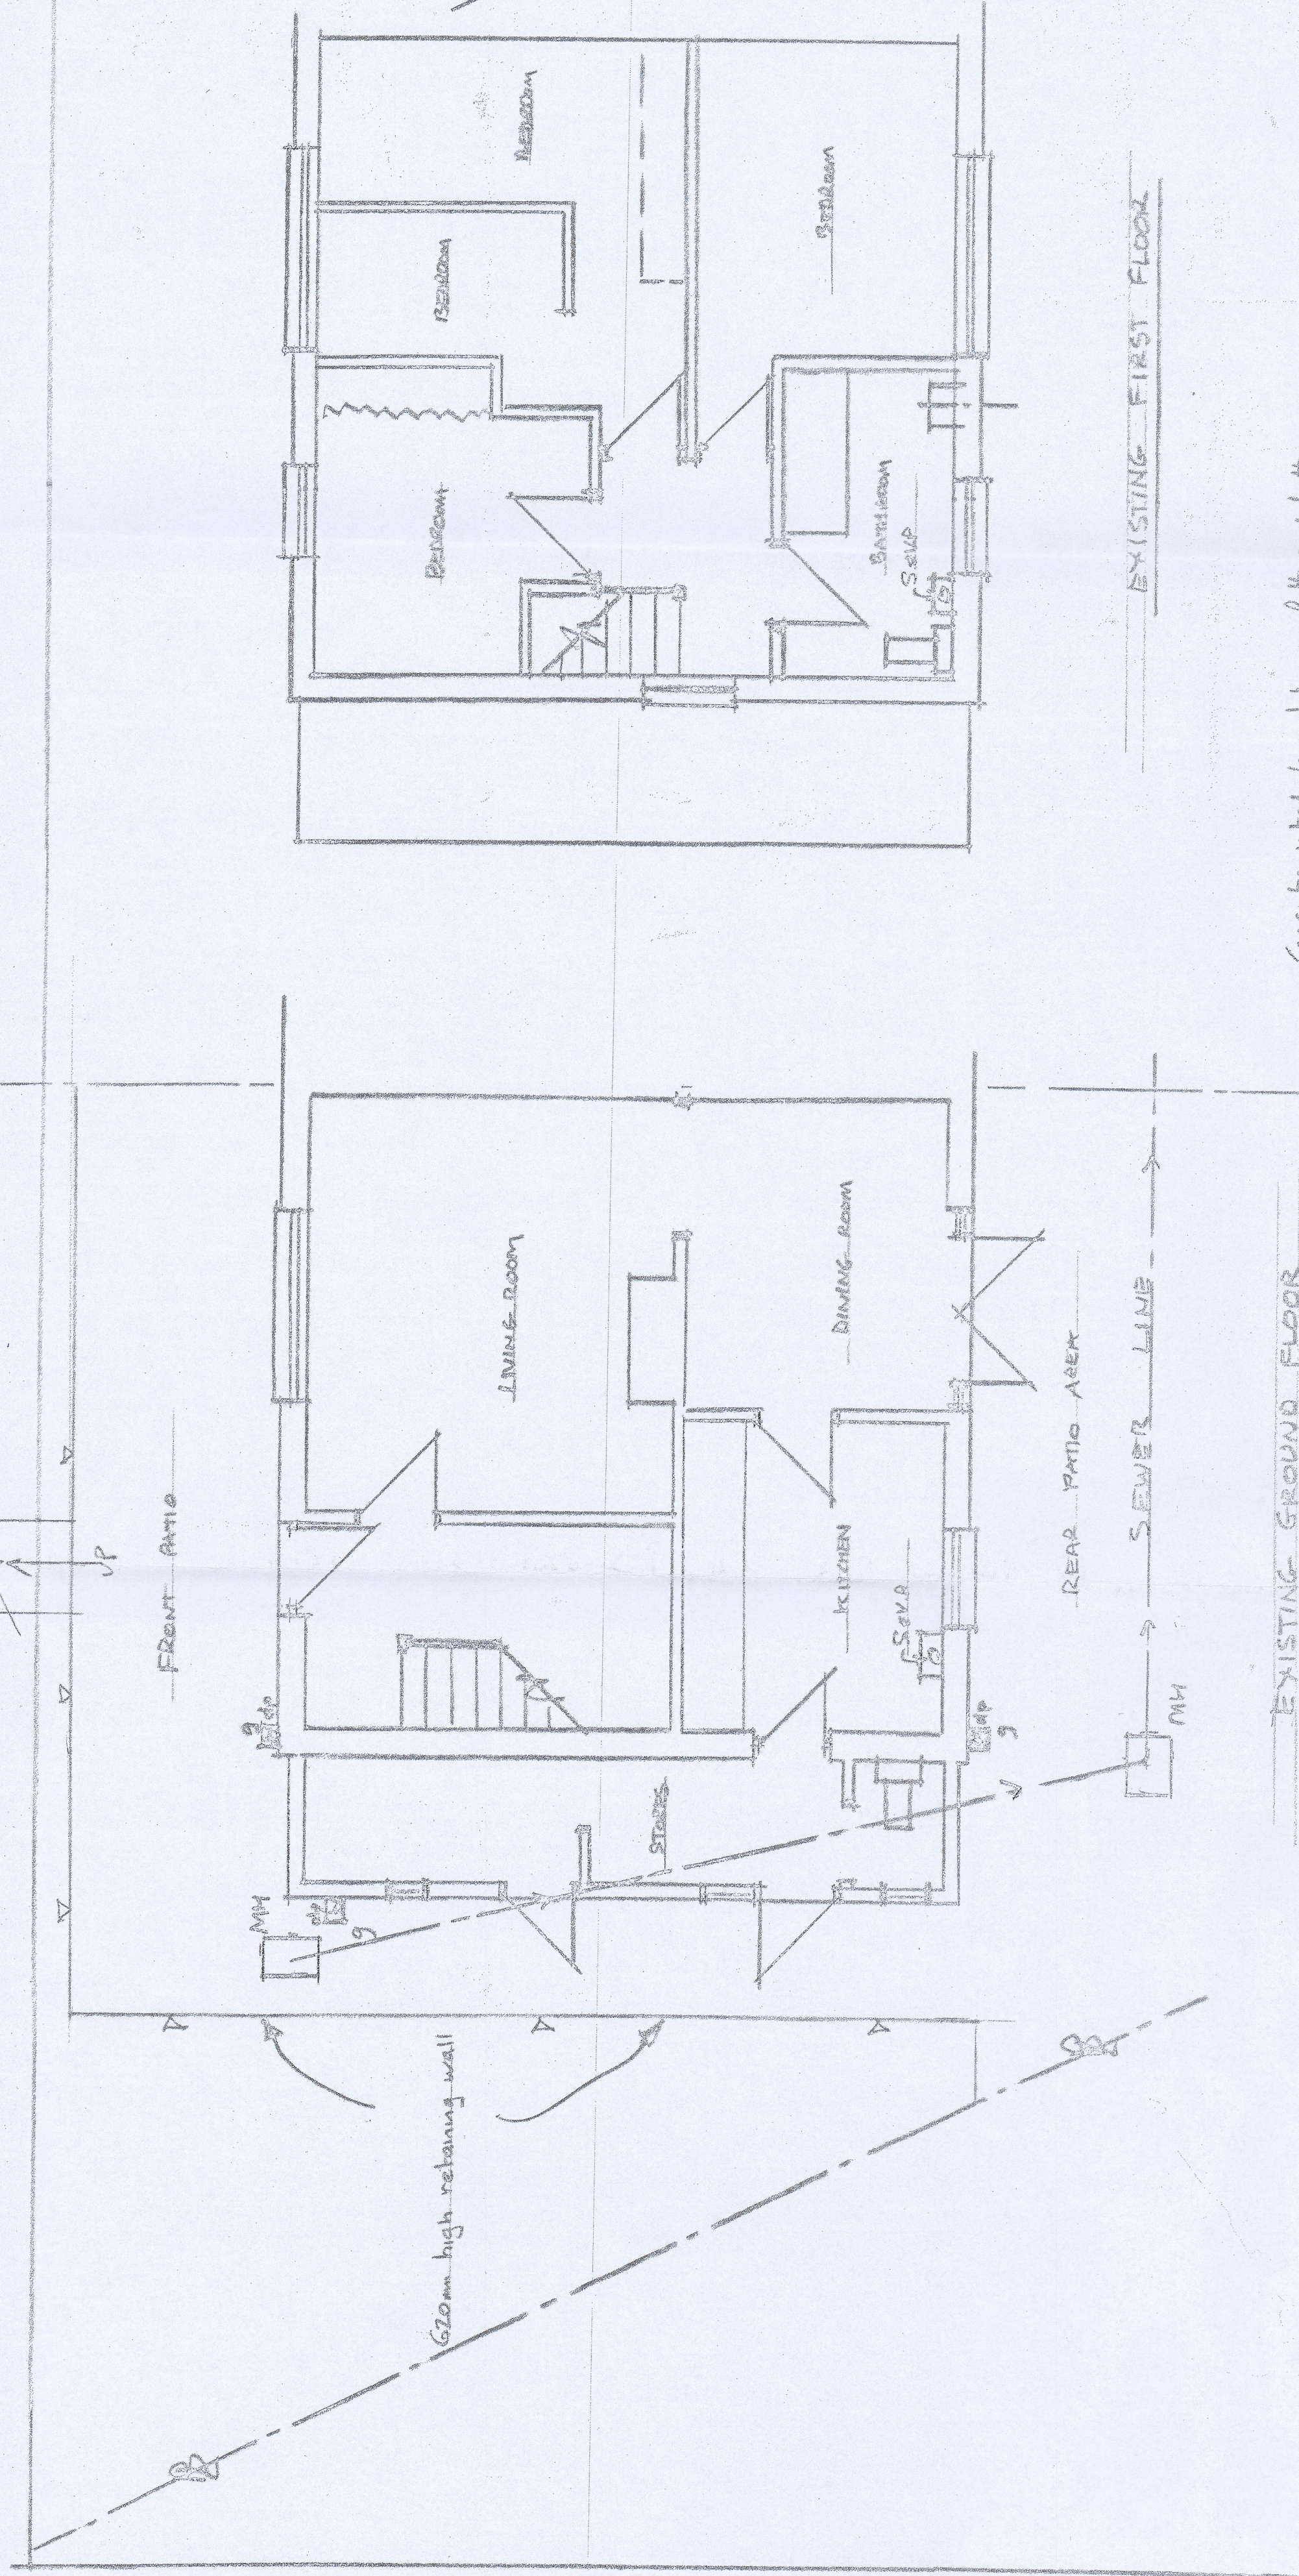

AMENDMENTS			
PA Discrepancies in floor plan and elevations			
— altered to correspond A. Keller June 2021			