


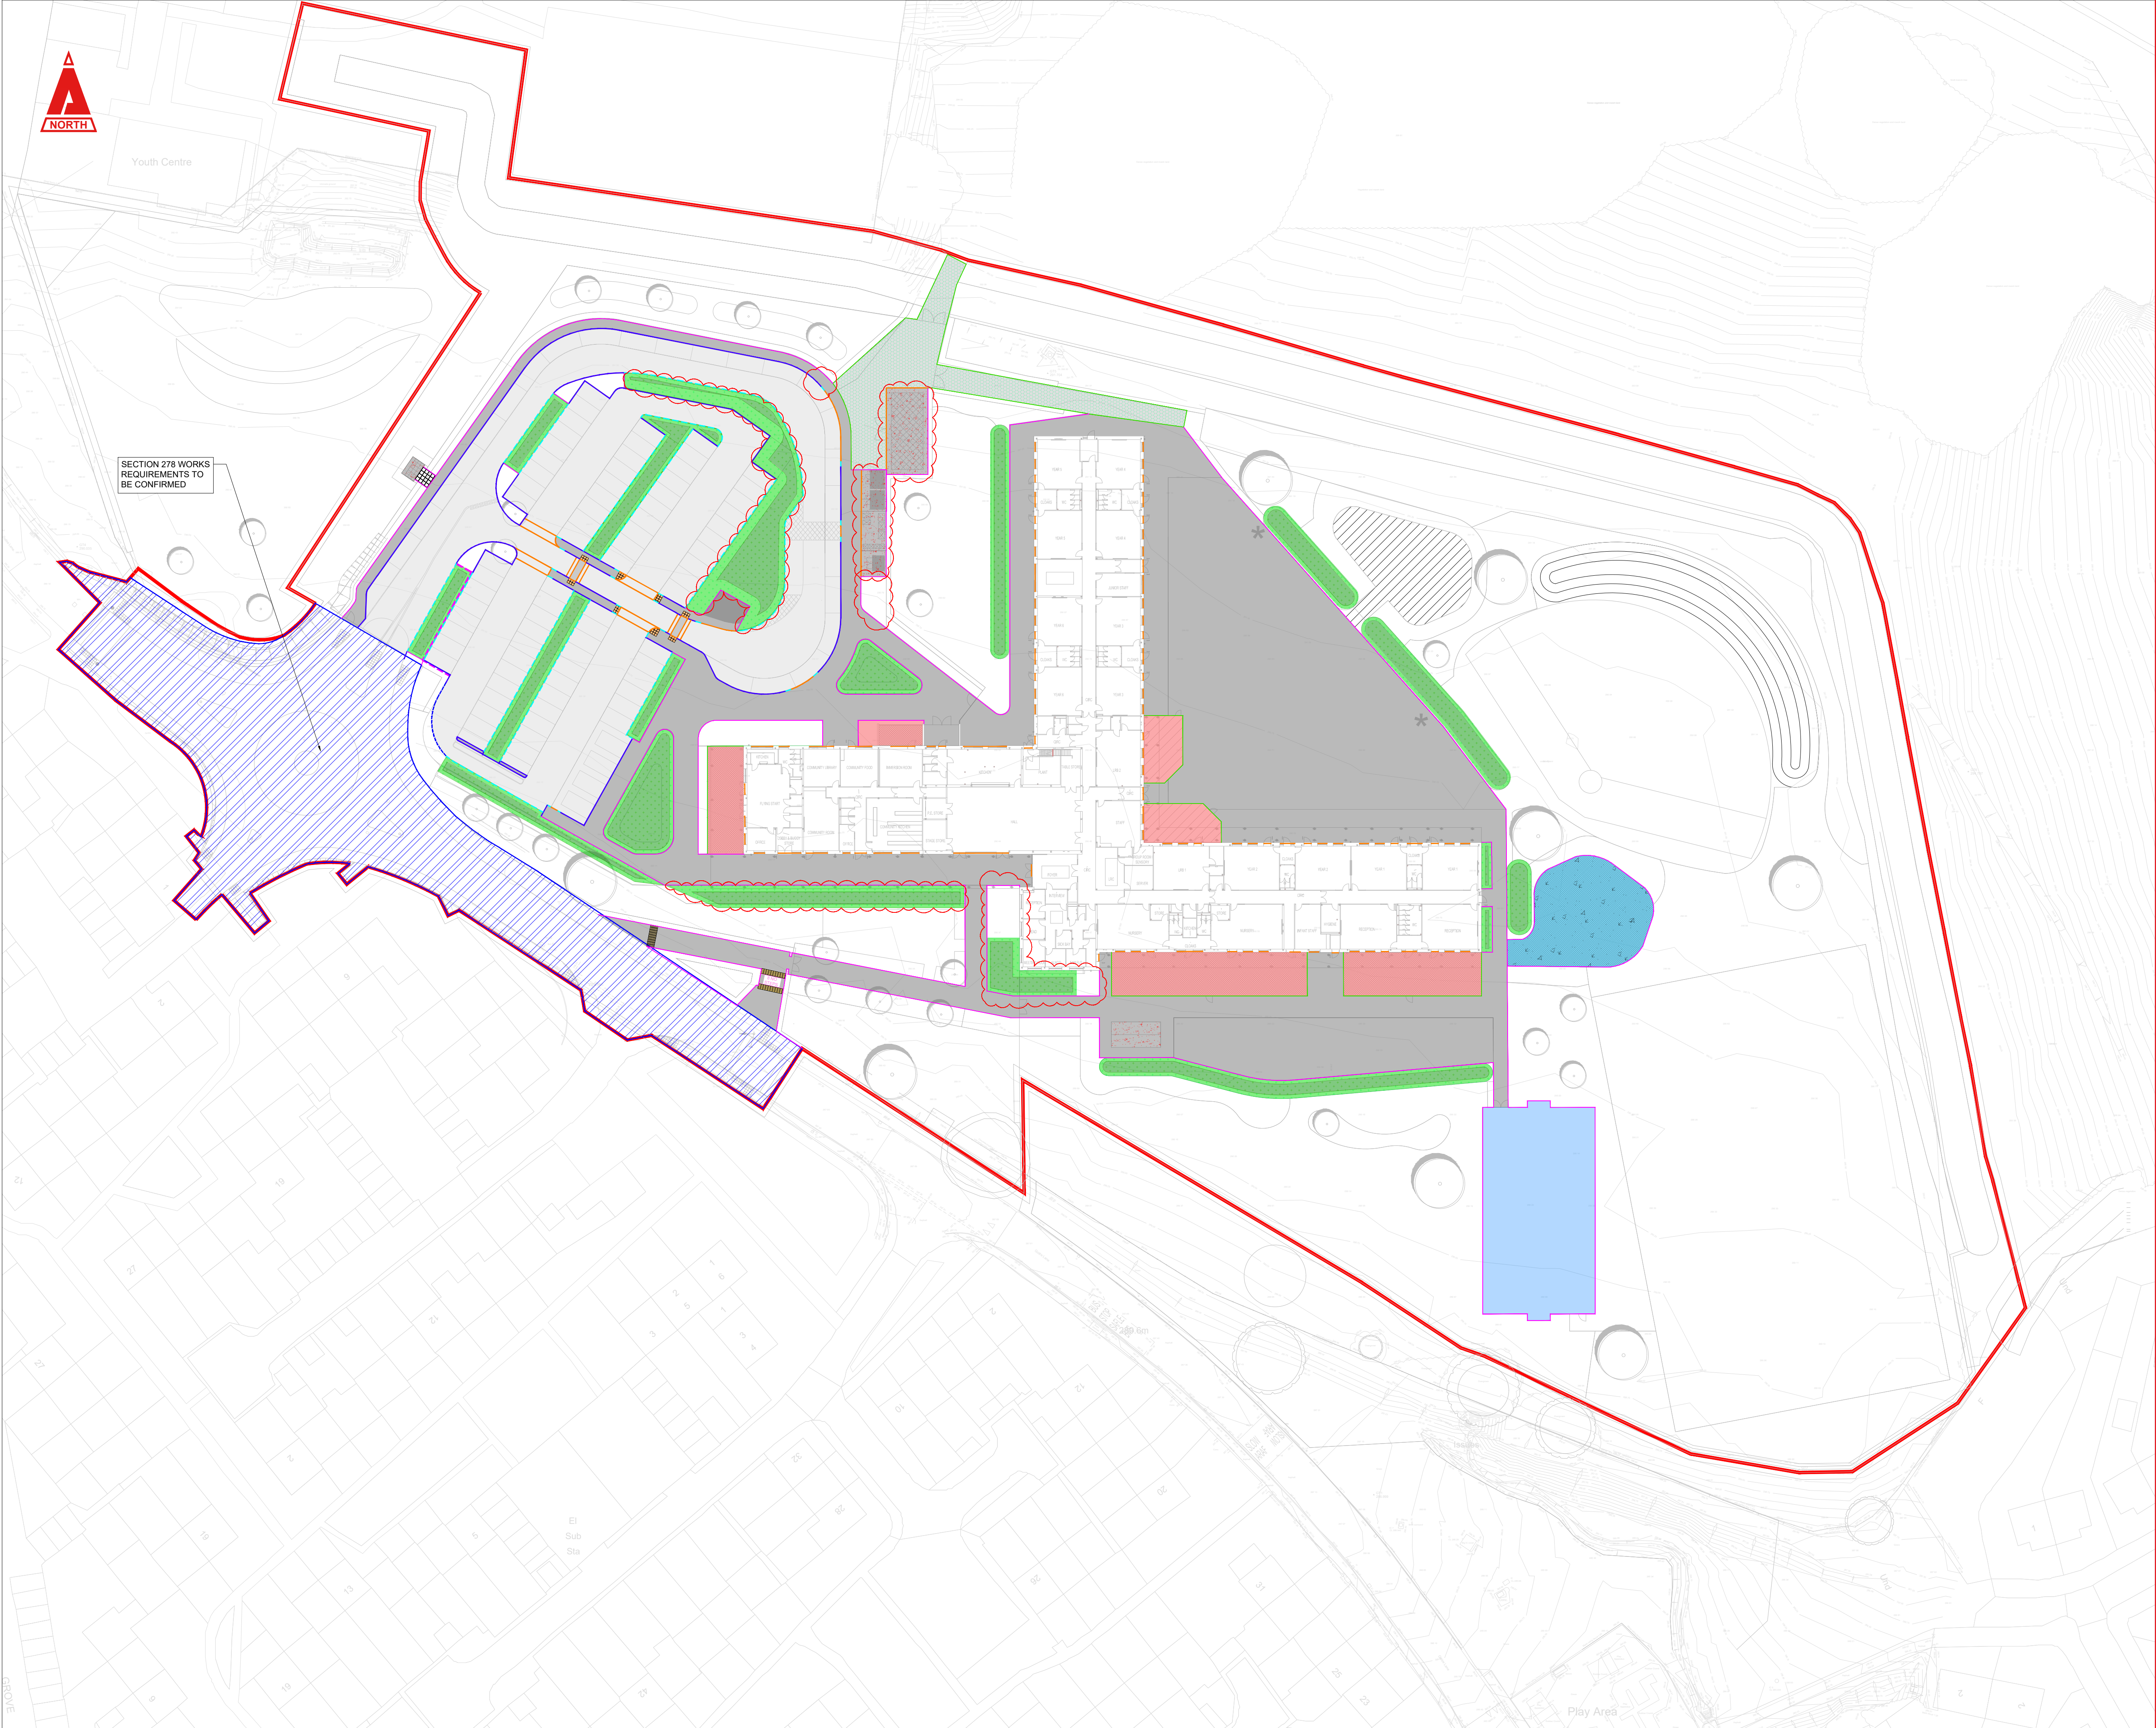

THIS DRAWING IS COPYRIGHT © CAMBRIA CONSULTING LTD.  
DO NOT SCALE FROM THIS DRAWING.

CONTRACTORS MUST CHECK ALL DIMENSIONS ON SITE.  
ONLY FIGURED DIMENSIONS ARE TO BE WORKED FROM.  
DISCREPANCIES MUST BE REPORTED IMMEDIATELY TO  
CAMBRIA CONSULTING LIMITED BEFORE PROCEEDING.

THE CONTRACTOR IS TO REFER TO THE SPECIFICATION,  
FULL SCHEDULE OF RESIDUAL RISKS IN THE CONTRACT  
DOCUMENTATION AND ALSO TO INFORMATION FROM OTHER  
DESIGNERS, IN PARTICULAR THE M&E CONSULTANT  
REGARDING EXISTING LIVE SERVICES.

 THIS SYMBOL IS USED TO HIGHLIGHT INSTANCES  
OF RISK WITHIN THE CONSTRUCTION PROCESS.  
ALWAYS CHECK FOR LATER REVISIONS OF THIS DRAWING.

- KEY
- CARRIAGEWAY HATCH
  - FOOTPATH HATCH
  - CONCRETE SLAB
  - MUGA PITCH
  - RAINGARDEN BASE
  - RAINGARDEN BATTER
  - BODPAVE (TEMPORARY CARPARK)
  - POROUS ASPHALT CONCRETE
  - RUBBER CRUMB
  - TACTILE BLISTER BLOCK PAVING
  - CORDUROY BLOCK PAVING
  - 600mm x 600mm x 50mm SLABS
  - S278 WORKS
  - HIT AND MISS HB2
  - EF EDGING KERB
  - EBN EDGING KERB
  - BULL NOSED KERB
  - HB2 KERB
  - TRANSITION KERB
  - TRIEF KERB
  - RETAINING WALL
  - X NO STEPS
  - SET OF STEPS

|      |                                                                  |     |     |          |
|------|------------------------------------------------------------------|-----|-----|----------|
| C05  | RAINGARDEN REMOVED AND CONCRETE SLAB SURFACE ADDED.              | JW  | RJ  | BW       |
|      |                                                                  |     |     | 14/11/25 |
| C04  | RUBBER CRUMB SURFACE ADDED TO EASTERN SECTION OF SITE            | JW  | RJ  | BW       |
|      |                                                                  |     |     | 11/09/25 |
| C03  | ISSUED FOR CONSTRUCTION.                                         | MAC | RJ  | BW       |
|      |                                                                  |     |     | 20/09/24 |
| C01  | TRIEF KERB, RAINGARDEN, DRAINAGE AND CAR PARK AISLE REALIGNMENT. | LW  | RJ  | BW       |
|      |                                                                  |     |     | 04/02/24 |
| P01  | ISSUED FOR RIBA STAGE 2.                                         | DC  | BW  | BW       |
|      |                                                                  |     |     | 27/09/23 |
| Rev. | Description                                                      | By  | Chk | App      |

Client:

**MORGAN  
SINDALL**

Project:

GOETRE PRIMARY SCHOOL  
CC2538

Drawing Title:

PROPOSED EXTERNAL  
HARD WORKS PLAN

Drawing No.

26CB01 CAM 50 XX D C 1100

| Project | Originator | Function | Spatial | Form | Disc. | Number |
|---------|------------|----------|---------|------|-------|--------|
|         |            | B'down   | B'down  |      |       |        |

|              |              |            |      |
|--------------|--------------|------------|------|
| Status Code: | Revision:    | Scale @A1: | Rev. |
| A5           | CONSTRUCTION | 1:500      | C05  |

**CAMBRIA**  
Constructive Thinking

Civil & Structural Engineers  
Cambria House  
16 Plas St. Pol de Leon  
Penarth Marina  
Cardiff, CF64 1TR

T 029 2009 3333  
E admin@cambria.co.uk  
W www.cambria.co.uk  
@cambriauk  
uk.linkedin.com/in/cambriauk