


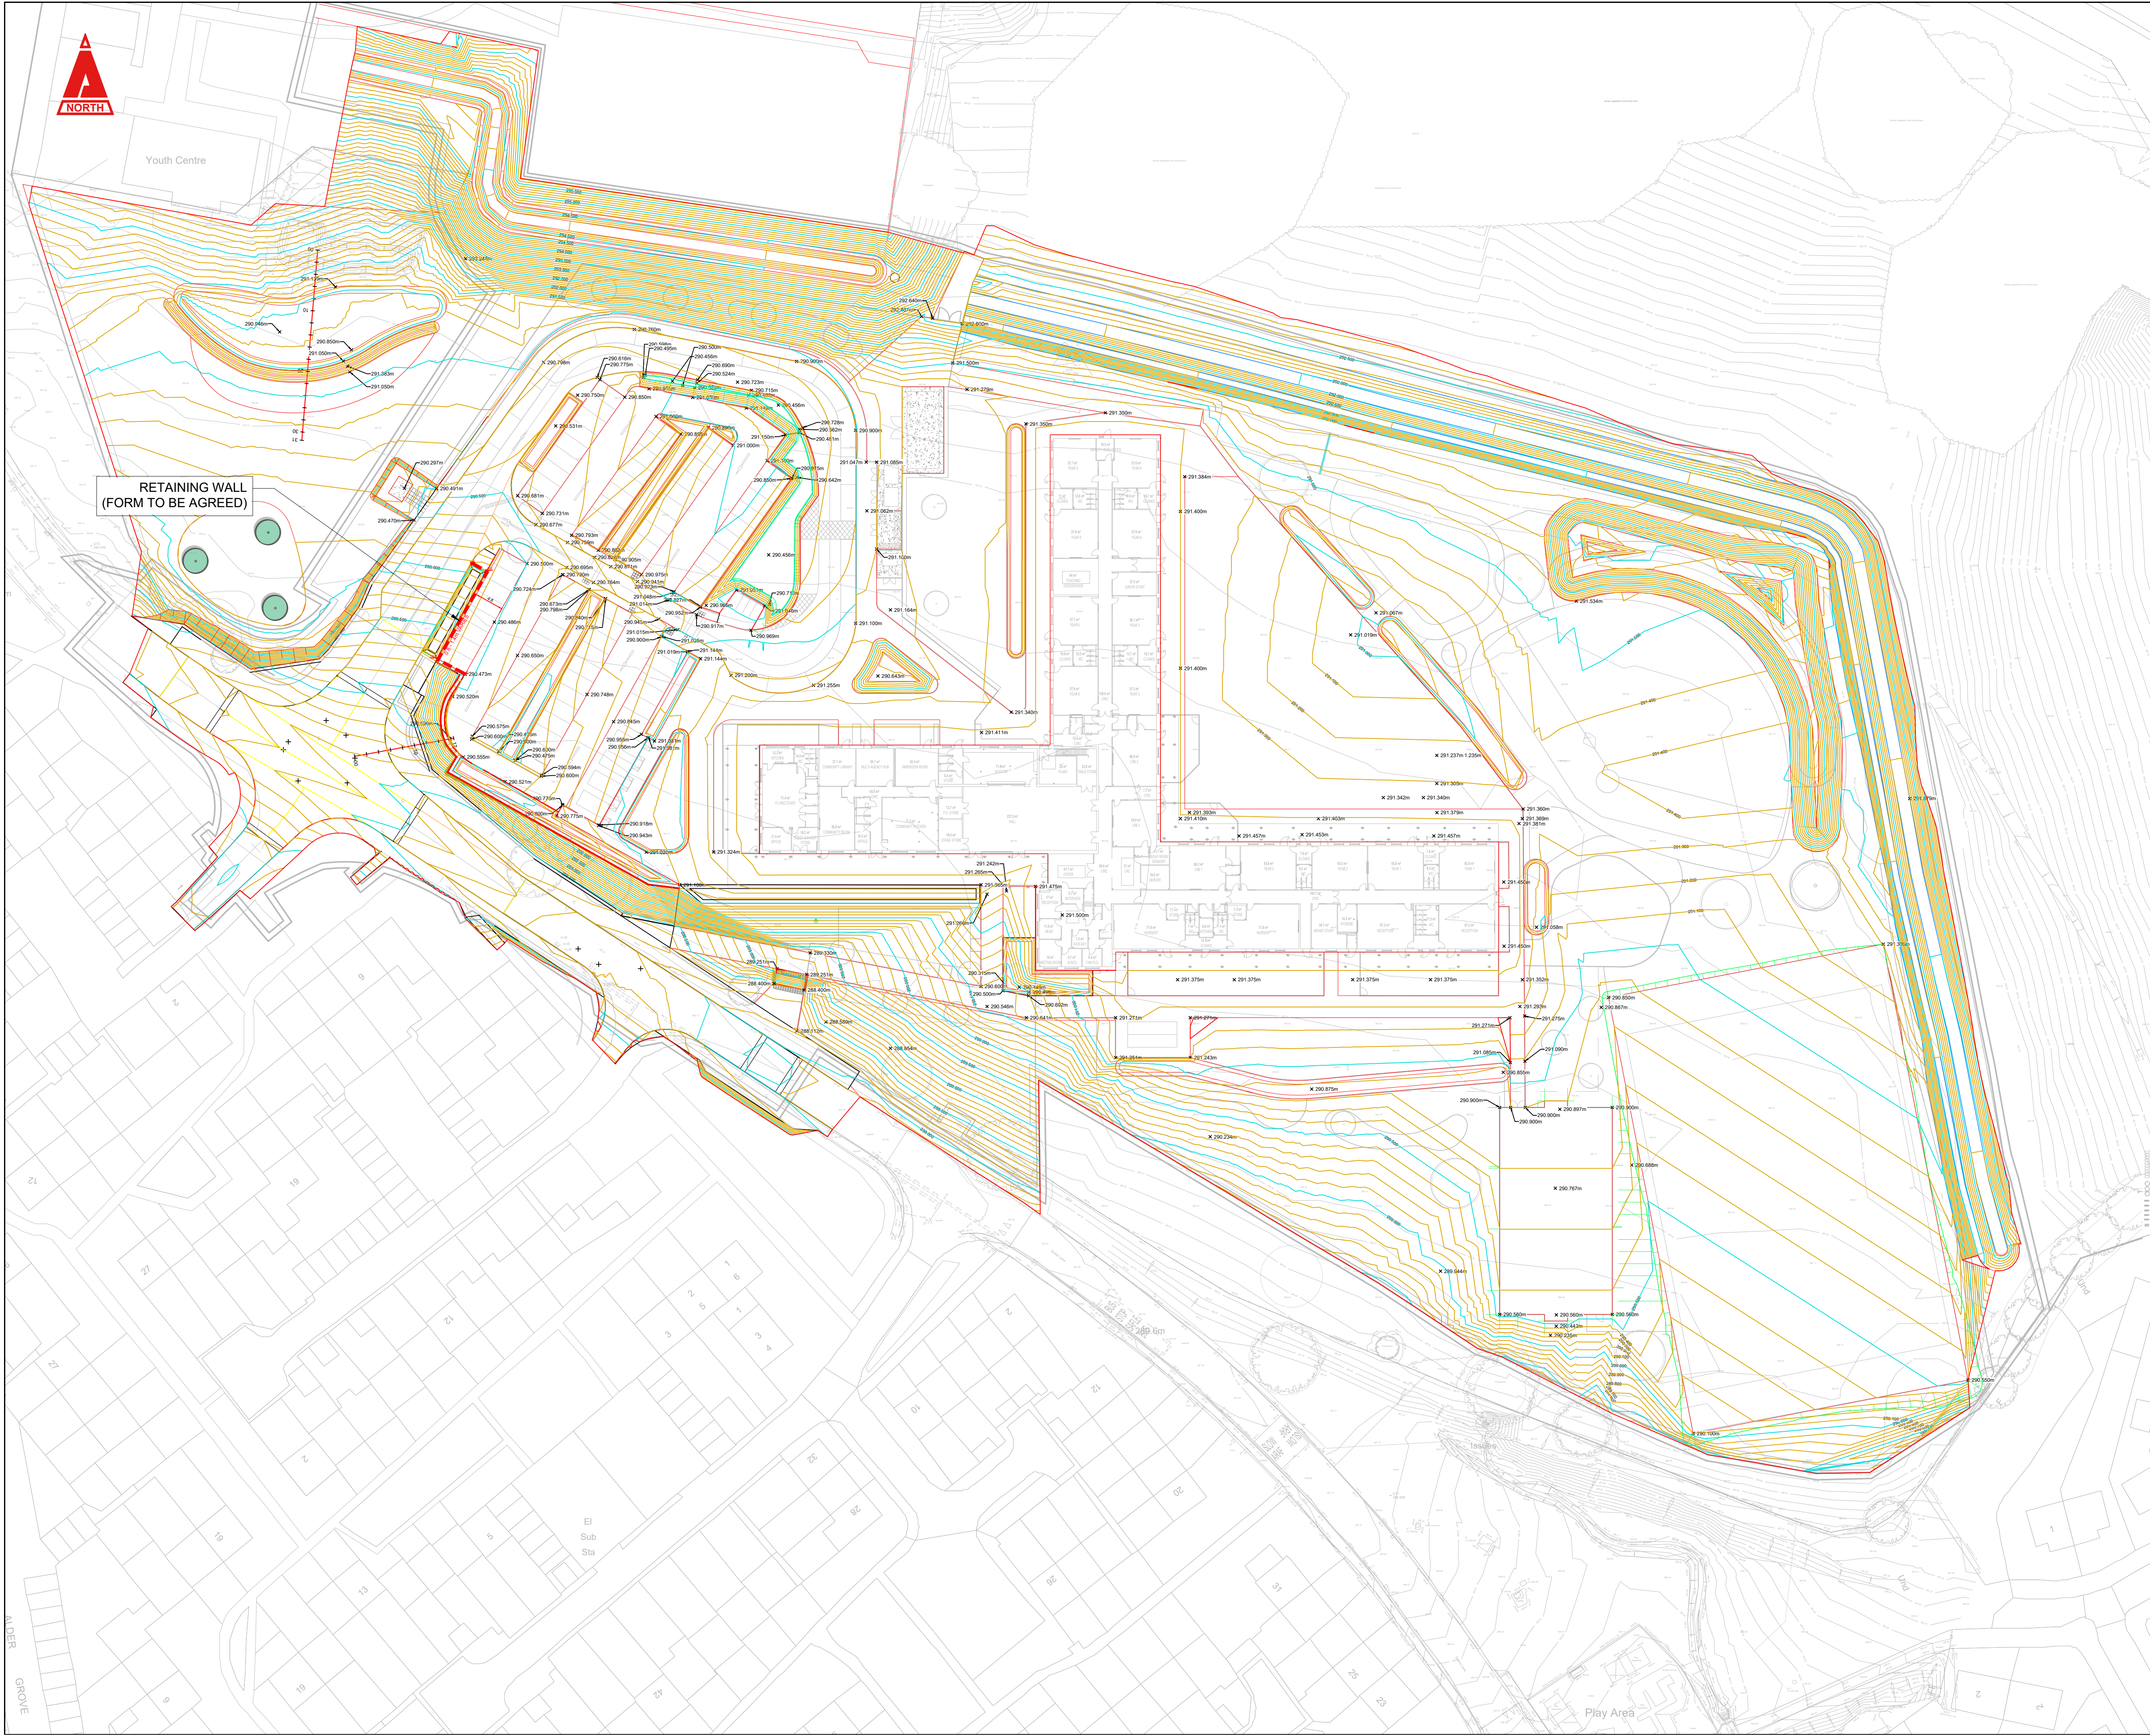

THIS DRAWING IS COPYRIGHT © CAMBRIA CONSULTING LTD.
DO NOT SCALE FROM THIS DRAWING.

CONTRACTORS MUST CHECK ALL DIMENSIONS ON SITE. ONLY FIGURED DIMENSIONS ARE TO BE WORKED FROM. DISCREPANCIES MUST BE REPORTED IMMEDIATELY TO CAMBRIA CONSULTING LIMITED BEFORE PROCEEDING.

THE CONTRACTOR IS TO REFER TO THE SPECIFICATION, FULL SCHEDULE OF RESIDUAL RISKS IN THE CONTRACT DOCUMENTATION AND ALSO TO INFORMATION FROM OTHER DESIGNERS, IN PARTICULAR THE M&E CONSULTANT REGARDING EXISTING LIVE SERVICES.

 THIS SYMBOL IS USED TO HIGHLIGHT INSTANCES OF RISK WITHIN THE CONSTRUCTION PROCESS. ALWAYS CHECK FOR LATER REVISIONS OF THIS DRAWING.

- KEY:**
- PROPOSED SITE BOUNDARY
 - PROPOSED MAJOR CONTOUR 0.5m
 - PROPOSED MINOR CONTOUR 0.1m
 - PROPOSED RETAINING WALLS

C03	UPDATED ARCHITECT LAYOUT. SUB-STATION LOCATION UPDATED. STEPS WIDENED TO NEW LAYOUT.	JW	RJ	BW
C02	TRIEF KERB, RAINGARDEN, DRAINAGE AND CAR PARK AISLE REALIGNMENT.	LW	RJ	BW
C01	ISSUED FOR CONSTRUCTION.	MAC	RJ	BW
P06	ISSUED FOR FULL SAB APPLICATION.	LW	RJ	BW
P05	ISSUED FOR STAGE 4a REVIEW AND COMMENT.	LW	RJ	BW
P04	PLANNING APPLICATION SUBMISSION.	LW	RJ	BW
P03	TOUCAN CROSSING AND TREES UPDATED.	LW	RJ	BW
P02	ISSUED FOR RIBA STAGE 3.	LW	RJ	BW
P01	ISSUED FOR RIBA STAGE 2.	LW	BW	BW
Rev.	Description	By	Chk	App

Client:

MORGAN SINDALL

Project:

GOETRE PRIMARY SCHOOL
CC2538

Drawing Title:

PROPOSED LEVELS PLAN

Drawing No.

26CB01 CAM 51 XX D C 0600

Project	Originator	Function	Spatial	Form	Disc.	Number
			E'down			

Status Code:	Revision:	Scale @A1:	Rev.
A5	CONSTRUCTION	1:500	C03

CAMBRIA
Constructive Thinking

Civil & Structural Engineers
Cambria House
16 Plas St. Pol de Leon
Penarth Marina
Cardiff, CF64 1TR

T 029 2009 3333
E admin@cambria.co.uk
W www.cambria.co.uk
@cambriauk
uk.linkedin.com/in/cambriauk