


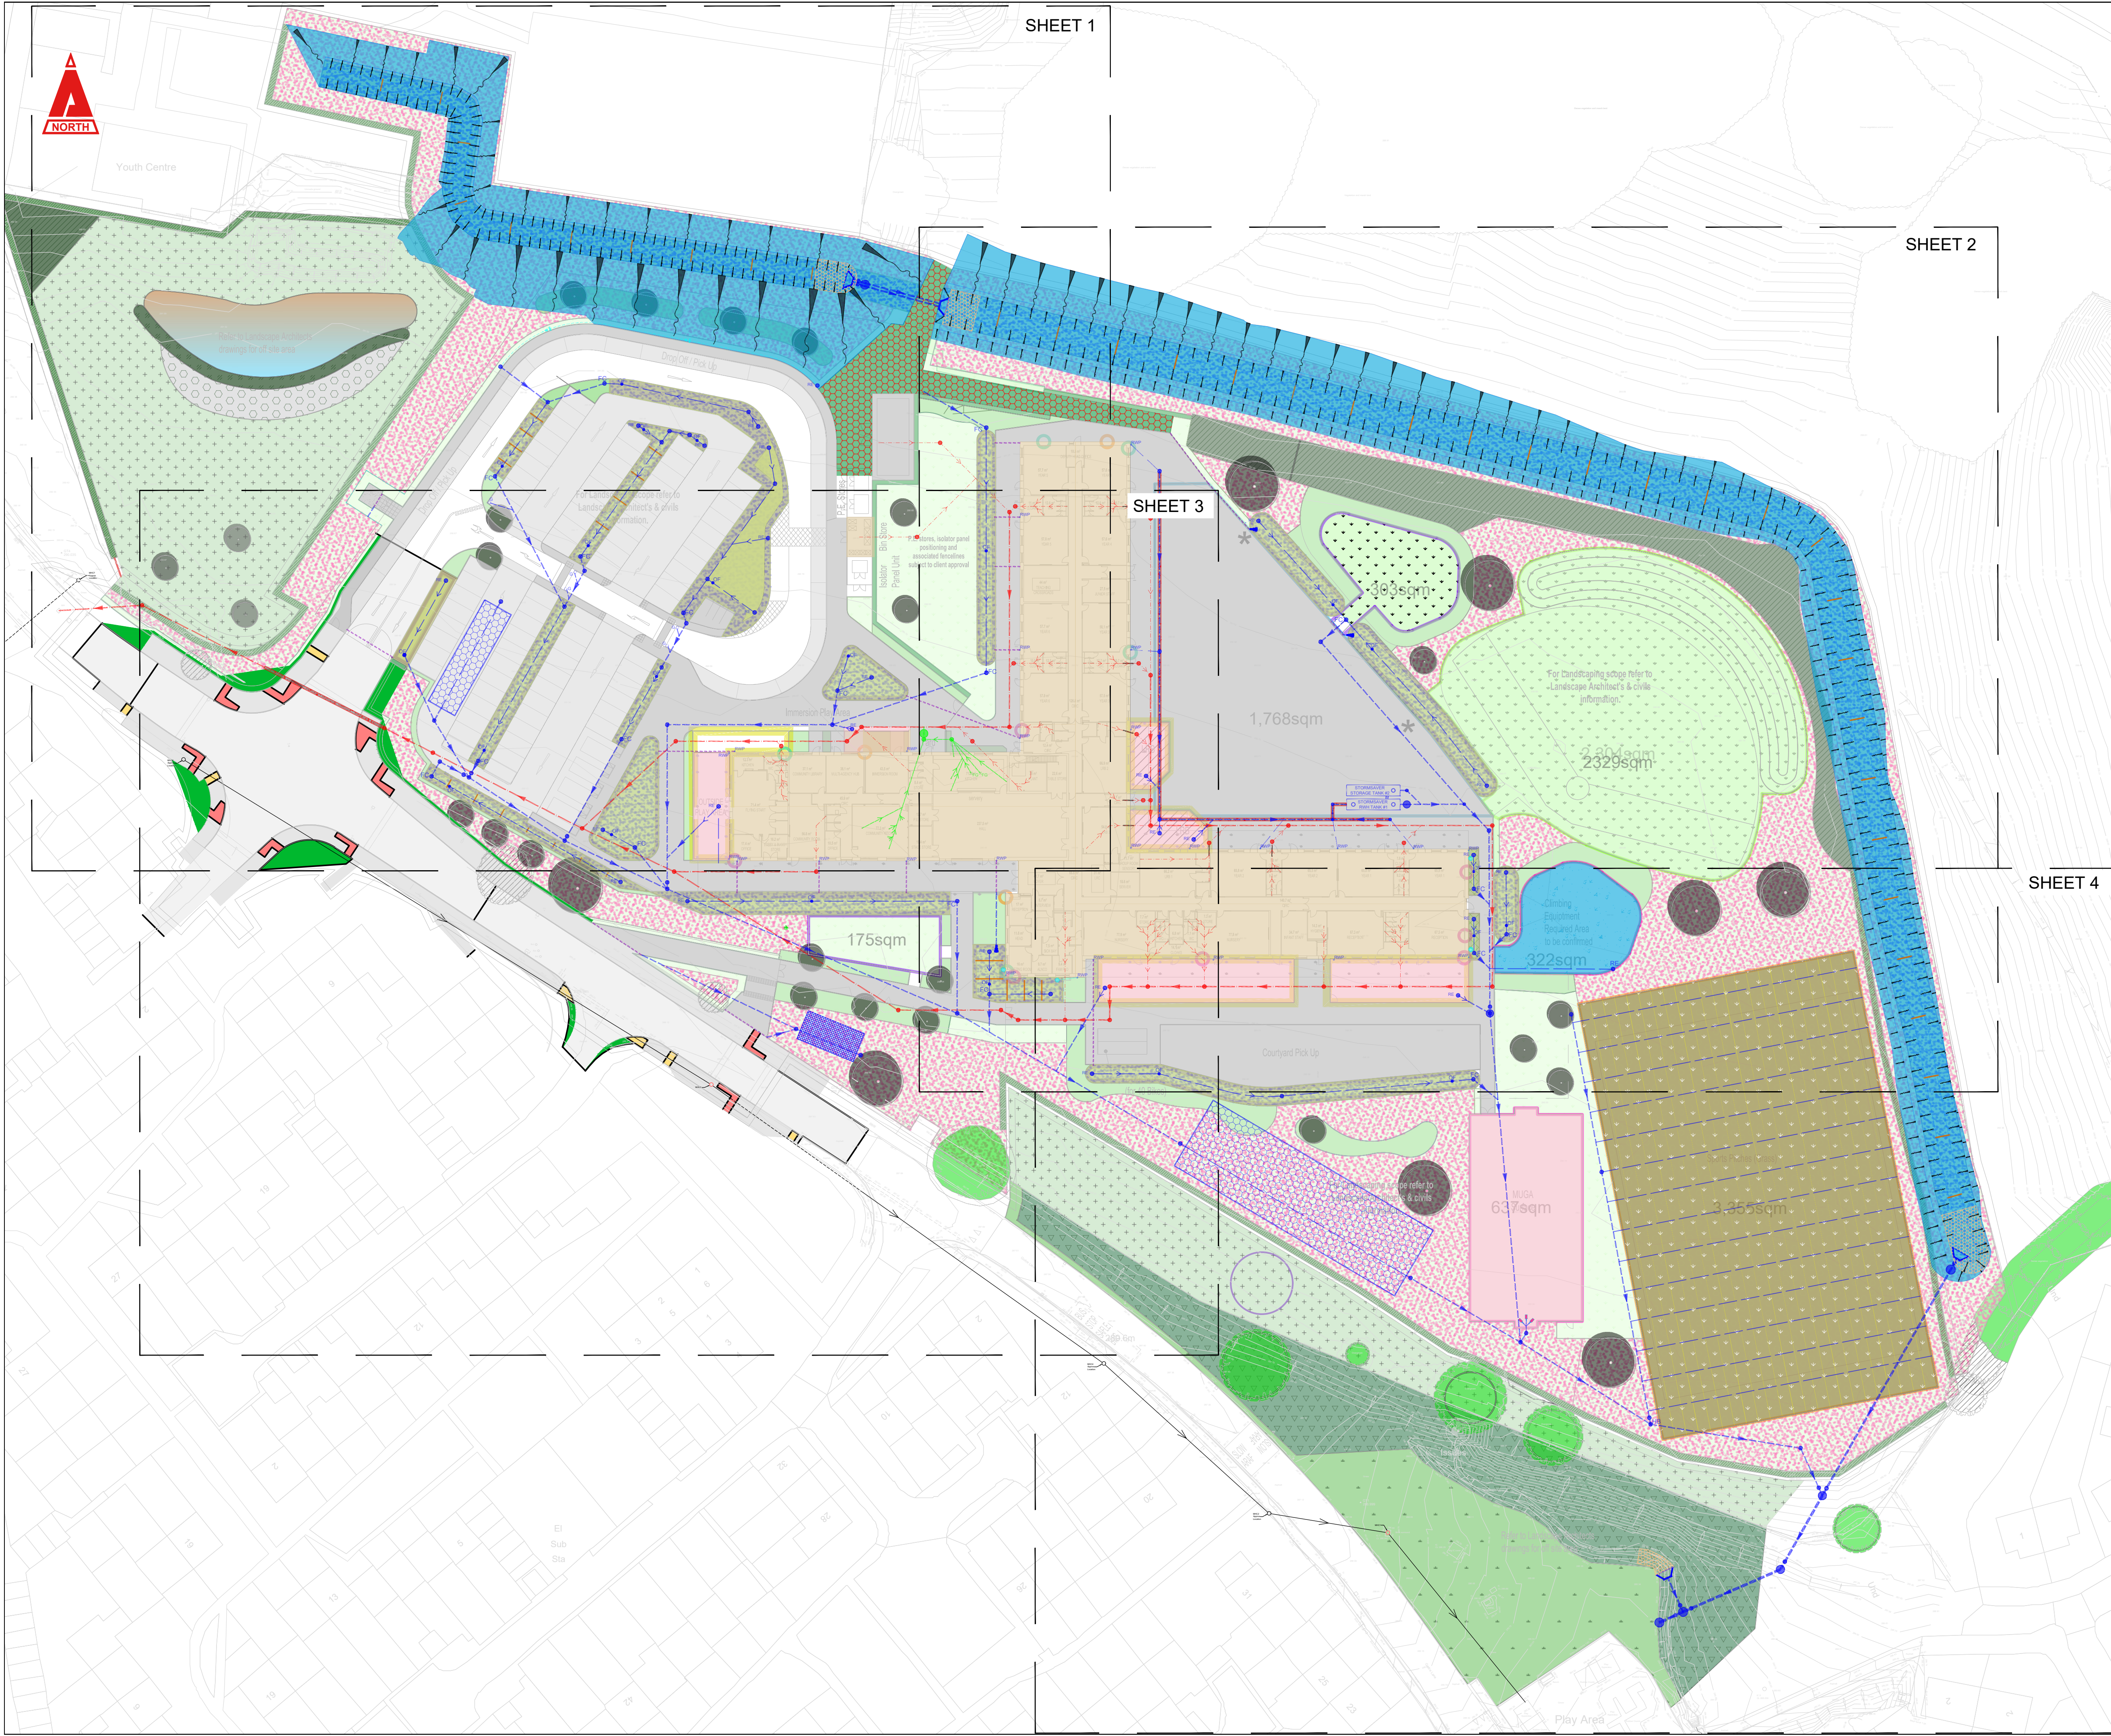

THIS DRAWING IS COPYRIGHT © CAMBRIA CONSULTING LTD.
DO NOT SCALE FROM THIS DRAWING.

CONTRACTORS MUST CHECK ALL DIMENSIONS ON SITE. ONLY FIGURED DIMENSIONS ARE TO BE WORKED FROM. DISCREPANCIES MUST BE REPORTED IMMEDIATELY TO CAMBRIA CONSULTING LIMITED BEFORE PROCEEDING.

THE CONTRACTOR IS TO REFER TO THE SPECIFICATION, FULL SCHEDULE OF RESIDUAL RISKS IN THE CONTRACT DOCUMENTATION AND ALSO TO INFORMATION FROM OTHER DESIGNERS, IN PARTICULAR THE M&E CONSULTANT REGARDING EXISTING LIVE SERVICES.

THIS SYMBOL IS USED TO HIGHLIGHT INSTANCES OF RISK WITHIN THE CONSTRUCTION PROCESS. ALWAYS CHECK FOR LATER REVISIONS OF THIS DRAWING.

- KEY:
- SURFACE WATER DRAINAGE
 - PERFORATED SURFACE WATER DRAINAGE
 - FOUL WATER DRAINAGE
 - FOUL WATER (GREASE SEPARATED) DRAINAGE
 - OVERFLOW GULLY
 - CHANNEL DRAIN
 - RAINWATER HARVESTING FEED
 - RAINGARDEN INLET
 - RAINGARDEN / BIORETENTION AREA
 - SOAKAWAY
 - PERMEABLE ASPHALT MUGA
 - PERMEABLE BODPAVE 85
 - RAINWATER HARVESTING TANK
 - CELLULAR ATTENUATION TANK / SOAKAWAY
 - SPORTS PITCH
 - GOETRE SWALE
 - ROAD CONSTRUCTION
 - FOOTPATH CONSTRUCTION
 - LAND DRAIN
 - ORIFICE FLOW CONTROL CHAMBER WITH WEIR WALL AND MESH GUARD (PLASTIC)
 - HYDROBRAKE FLOW CONTROL CHAMBER WITH LEVEL OVERFLOW
 - SURFACE WATER CULVERT HEADWALL
 - SURFACE WATER ROAD GULLY

- NOTES:
- DRAINAGE STRATEGY SUBJECT TO CONSULTATION WITH SAB.
 - DRAINAGE RATES, ATTENUATION STORAGE EXTENT OF ABOVE GROUND SUDS SUBJECT TO SAB APPROVAL.
 - ASSUME FOR COSTING ALL LEVEL THRESHOLD TO HAVE THRESHOLD CHANNELS.

C03	UPDATED ARCHITECT LAYOUT. RED LINE BOUNDARY REMOVED.	JW	RJ	BW
P01	PLANNING APPLICATION SUBMISSION.	LW	RJ	BW
Rev.	Description	By	Chk	App

Client:

MORGAN SINDALL

Project:

GOETRE PRIMARY SCHOOL CC2538

Drawing Title:

GENERAL ARRANGEMENT PLAN

Drawing No.

26CB01 CAM 52 XX D C 0002

Project	Originator	Function	Spatial	Form	Disc.	Number
		B'down	B'down			

Status Code:	Revision:	Scale @A1:	Rev.
A5	CONSTRUCTION	1:500	C03

CAMBRIA
Constructive Thinking

Civil & Structural Engineers
Cambria House
16 Plas St. Pol de Leon
Penarth Marina
Cardiff, CF64 1TR

T 029 2009 3333
E admin@cambria.co.uk
W www.cambria.co.uk
@cambriauk
uk.linkedin.com/in/cambria