


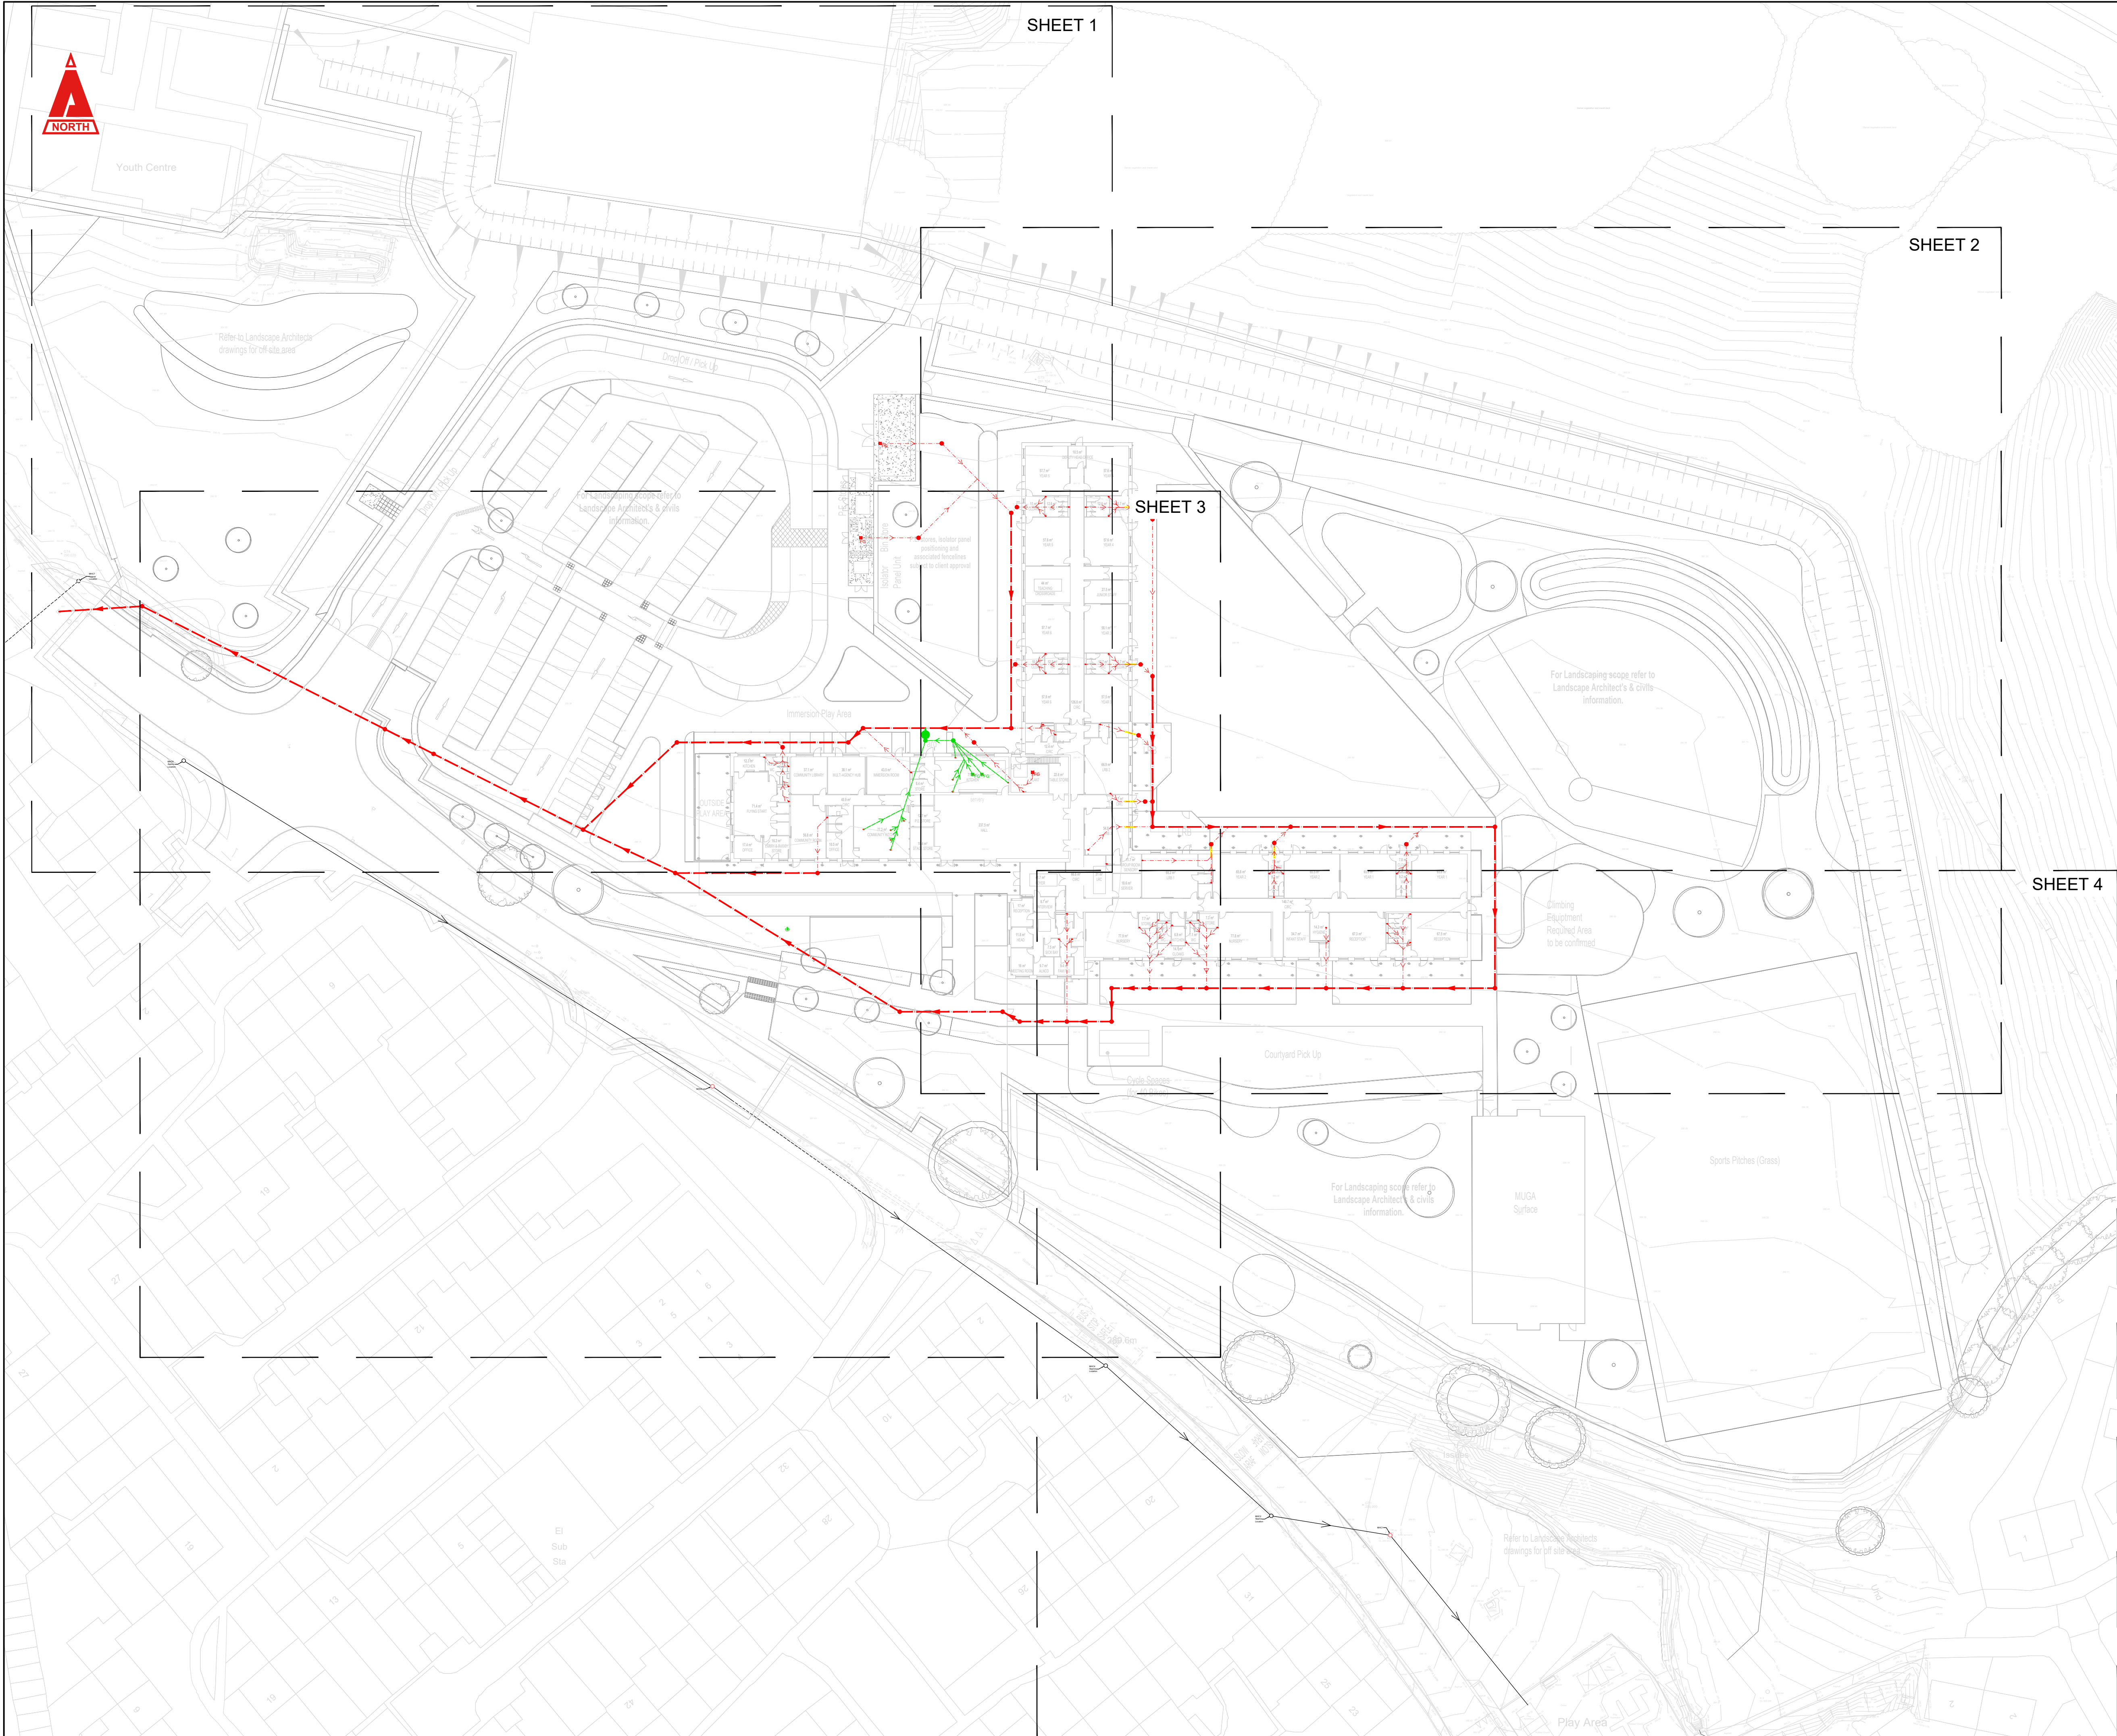

THIS DRAWING IS COPYRIGHT © CAMBRIA CONSULTING LTD.
DO NOT SCALE FROM THIS DRAWING.

CONTRACTORS MUST CHECK ALL DIMENSIONS ON SITE. ONLY FIGURED DIMENSIONS ARE TO BE WORKED FROM. DISCREPANCIES MUST BE REPORTED IMMEDIATELY TO CAMBRIA CONSULTING LIMITED BEFORE PROCEEDING.

THE CONTRACTOR IS TO REFER TO THE SPECIFICATION, FULL SCHEDULE OF RESIDUAL RISKS IN THE CONTRACT DOCUMENTATION AND ALSO TO INFORMATION FROM OTHER DESIGNERS, IN PARTICULAR THE M&E CONSULTANT REGARDING EXISTING LIVE SERVICES.

 THIS SYMBOL IS USED TO HIGHLIGHT INSTANCES OF RISK WITHIN THE CONSTRUCTION PROCESS. ALWAYS CHECK FOR LATER REVISIONS OF THIS DRAWING.

- KEY:
-  PROPOSED FOUL WATER DRAINAGE
 -  PROPOSED FOUL WATER (GREASE SEPARATED) DRAINAGE
 -  PROPOSED PIPE SLEEVE THROUGH GROUND BEAM

- NOTES:
1. PROPOSED DRAINAGE DESIGN IN ACCORDANCE WITH BUILDING REGULATIONS APPROVED DOCUMENT H & SEWERS FOR ADOPTION 7TH EDITION.
 2. DRAINAGE CONNECTION SUBJECT TO DCWW APPROVAL.
 3. ASSUME ALL PIPEWORK Ø150 UNLESS OTHERWISE STATED.
 4. ALL CHAMBER COVERS LOCATED IN VEHICLE TRAFFICKED AREAS TO BE LOAD CLASSIFICATION: D400.
 5. ALL CHAMBER COVERS LOCATED IN VEHICLE TRAFFICKED AREAS TO BE LOAD CLASSIFICATION: B125.
 6. SOIL VENT PIPE POSITIONS ARE SHOWN IN ACCORDANCE WITH M&E AND STRUCTURAL DESIGNS.

C05	UPDATED ARCHITECTS LAYOUT. RED LINE BOUNDARY REMOVED.	JW	RJ	BW
C04	TRIEF KERB, RAINGARDEN, DRAINAGE AND CAR PARK AISLE REALIGNMENT.	LW	RJ	BW
C03	DRAINAGE UPDATES TO CMM PILING COMMENTS	MAC	RJ	BW
C02	DRAINAGE UPDATES TO CMM PILING LAYOUT & GREASE SEPARATED DRAINAGE DEVELOPED.	RJ	RJ	BW
C01	ISSUED FOR CONSTRUCTION	MAC	RJ	BW
P04	ISSUED FOR STAGE 4a REVIEW AND COMMENT.	LW	RJ	BW
P03	PLANNING APPLICATION SUBMISSION.	LW	RJ	BW
P02	TOUCAN CROSSING AND TREES UPDATED.	LW	RJ	BW
P01	ISSUED FOR RIBA STAGE 3.	LW	RJ	BW
Rev.	Description	By	CHK	APP

Client:

MORGAN SINDALL

Project:

GOETRE PRIMARY SCHOOL
CC2538

Drawing Title:

PROPOSED FOUL WATER
DRAINAGE
OVERVIEW

Drawing No.

26CB01 CAM 52 XX D C 0509

Project	Originator	Function	Spatial	Form	Disc.	Number
		B'down	B'down			

Status Code:	Revision:	Scale @A1:	Rev.
A5	CONSTRUCTION	1:500	C05

CAMBRIA
Constructive Thinking

Civil & Structural Engineers
Cambria House
16 Plas St. Pol de Leon
Penarth Marina
Cardiff, CF64 1TR

T 029 2099 3333
E admin@cambria.co.uk
W www.cambria.co.uk
@cambriauk
uk.linkedin.com/in/cambriauk