


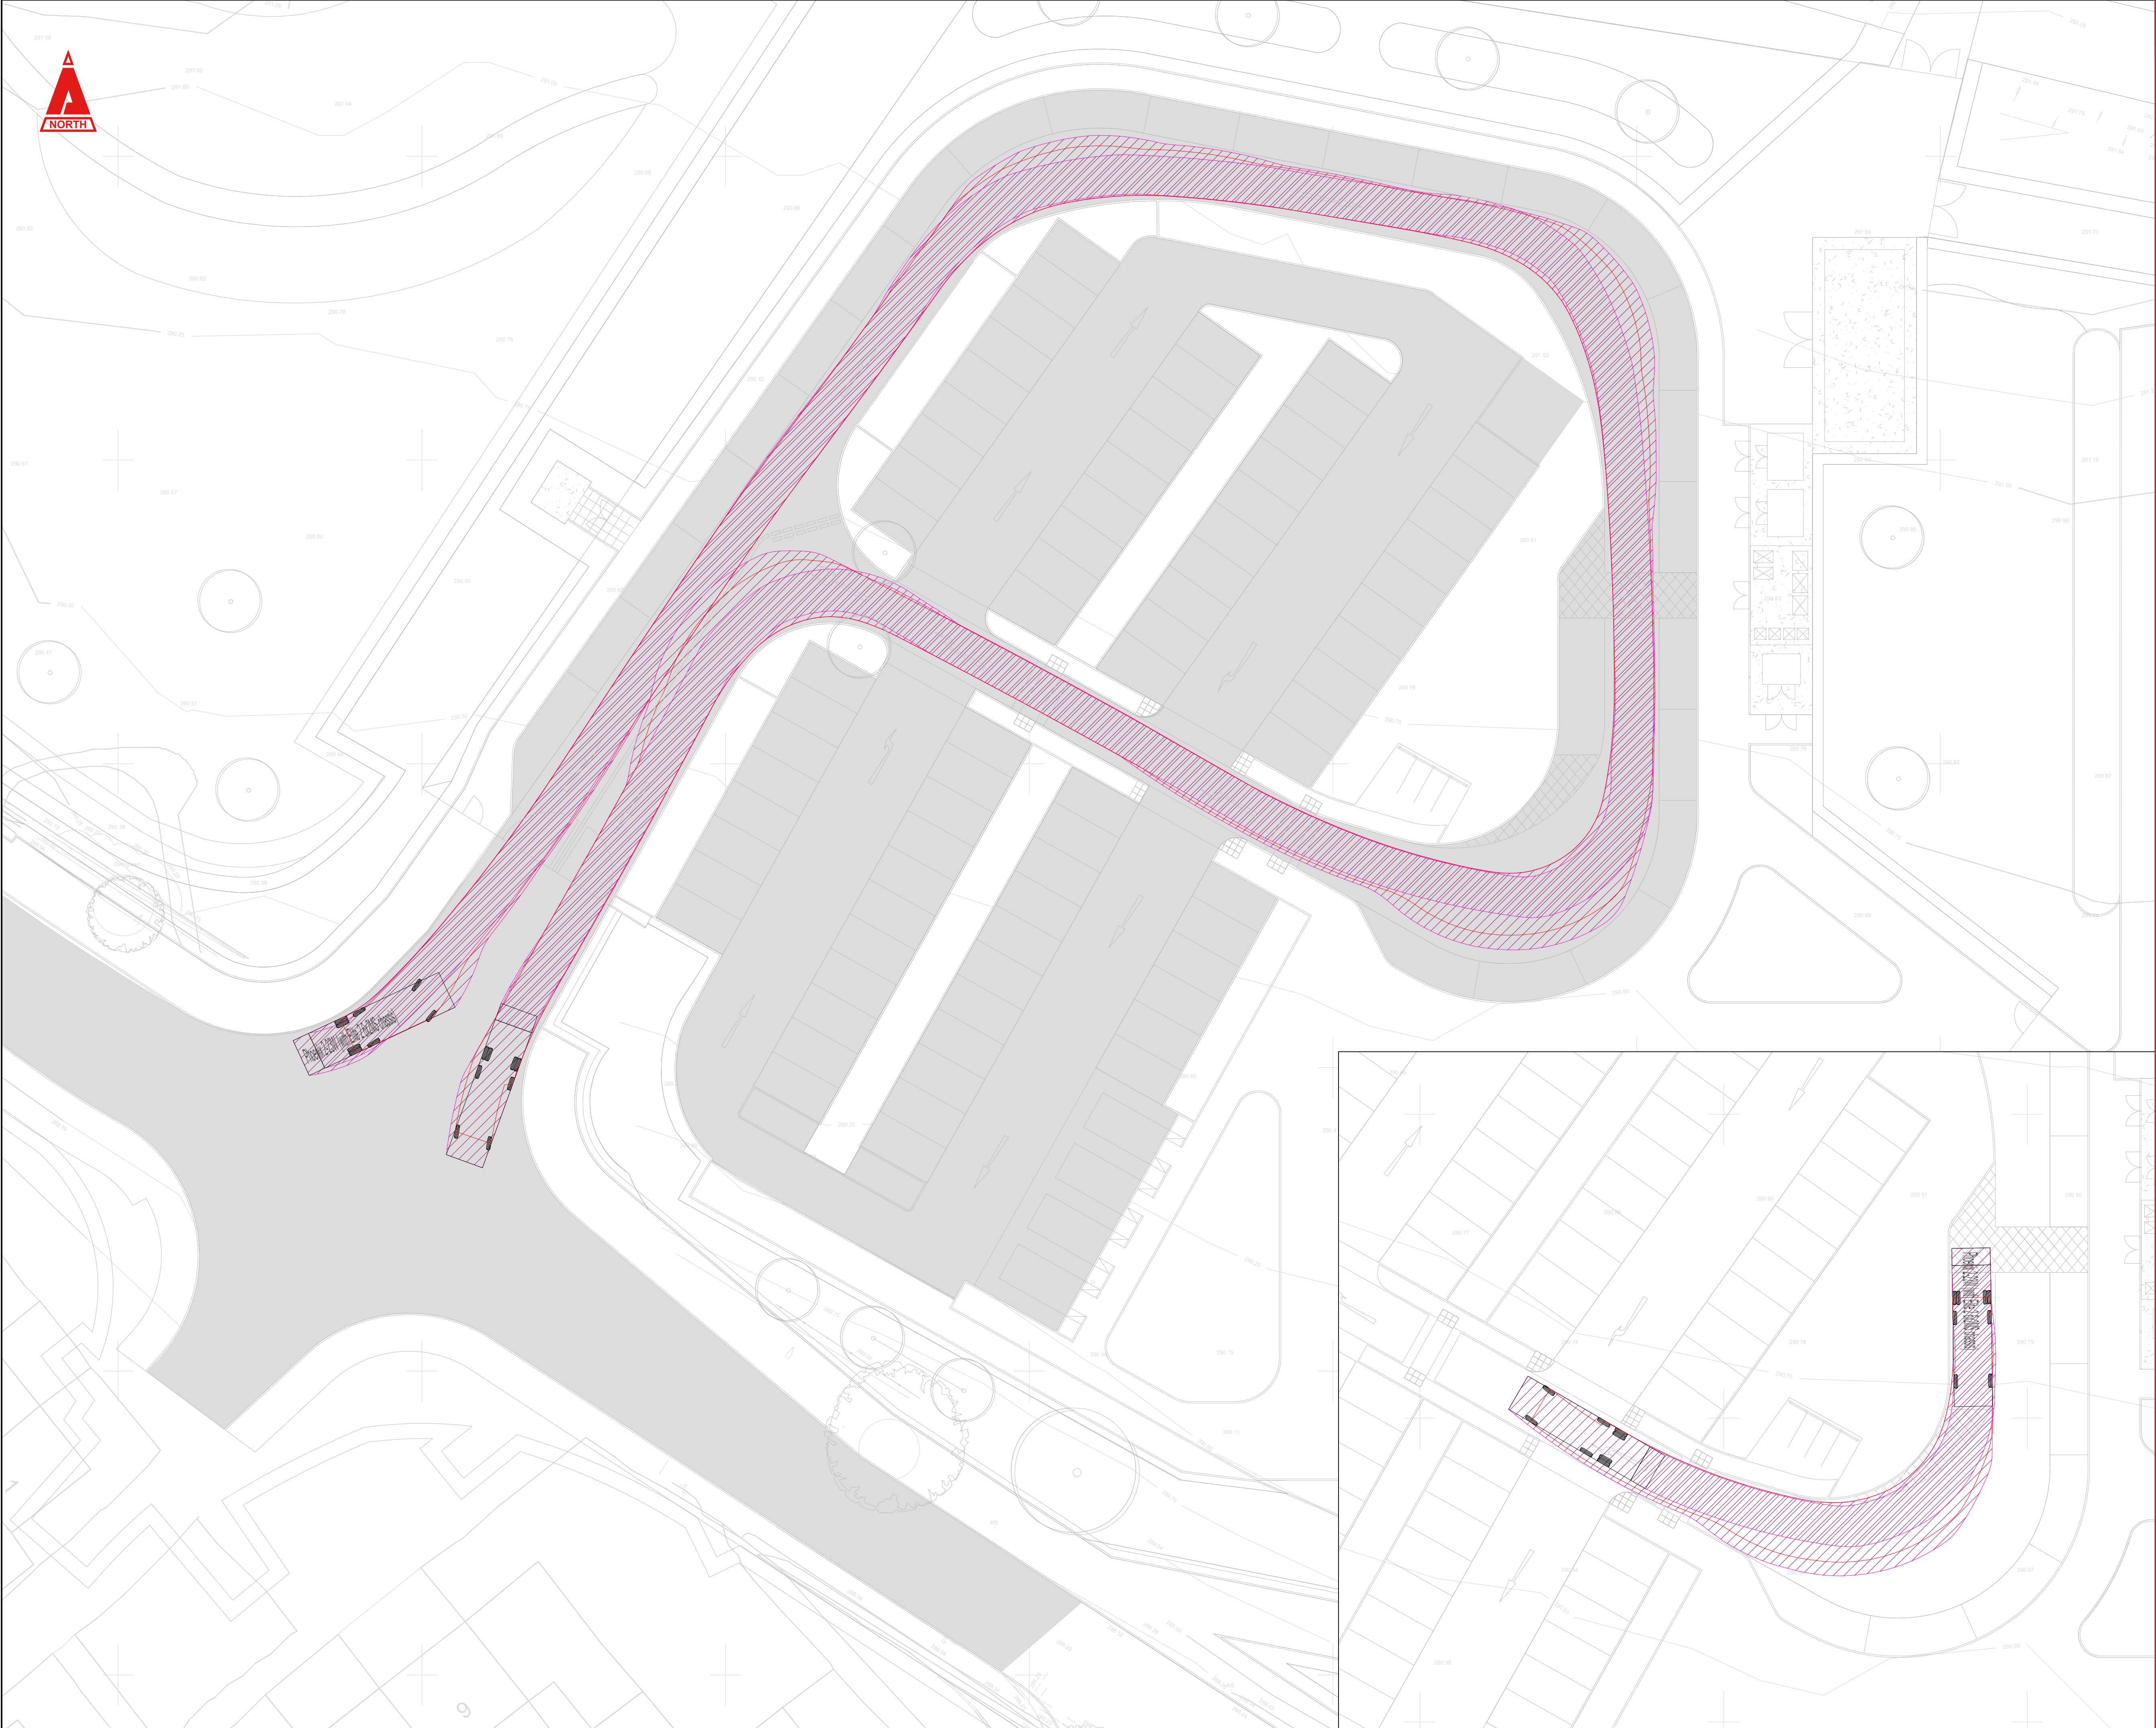


THIS DRAWING IS COPYRIGHT © CAMBRIA CONSULTING LTD.
DO NOT SCALE FROM THIS DRAWING.

CONTRACTORS MUST CHECK ALL DIMENSIONS ON SITE. ONLY FIGURED DIMENSIONS ARE TO BE WORKED FROM. DISCREPANCIES MUST BE REPORTED IMMEDIATELY TO CAMBRIA CONSULTING LIMITED BEFORE PROCEEDING.

THE CONTRACTOR IS TO REFER TO THE SPECIFICATION, FULL SCHEDULE OF RESIDUAL RISKS IN THE CONTRACT DOCUMENTATION AND ALSO TO INFORMATION FROM OTHER DESIGNERS, IN PARTICULAR THE M&E CONSULTANT REGARDING EXISTING LIVE SERVICES.

 THIS SYMBOL IS USED TO HIGHLIGHT INSTANCES OF RISK WITHIN THE CONSTRUCTION PROCESS. ALWAYS CHECK FOR LATER REVISIONS OF THIS DRAWING.

DESIGN VEHICLE:

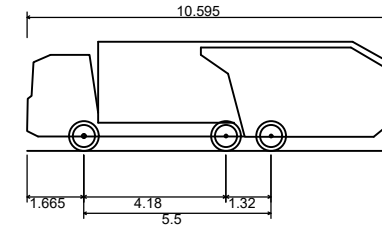

Phoenix 2-23W (with Elite 2 6x2MS chassis)
Overall Length 10.595m
Overall Width 2.530m
Overall Body Height 3.215m
Min Body Ground Clearance 0.410m
Track Width 2.500m
Lock to lock time 4.00s
Kerb to Kerb Turning Radius 10.150m

P06	UPDATED TRACKING TO SUIT ARCHITECTS LAYOUT.	JW	RJ	BW
				14/01/26
P05	ISSUED FOR STAGE 4a REVIEW AND COMMENT.	LW	RJ	BW
				22/03/24
P04	PLANNING APPLICATION SUBMISSION.	LW	RJ	BW
				07/02/24
P03	ISSUED FOR PAC.	DC	BW	BW
				10/11/23
P02	SITE LAYOUT REVISED.	DC	BW	BW
				25/10/23
P01	ISSUED FOR RIBA STAGE 2.	DC	BW	BW
				27/09/23
Rev.	Description	By	Chk	App

Client: **MORGAN SINDALL**

Project: **GOETRE PRIMARY SCHOOL**

Drawing Title: **VEHICLE SWEEP PATH ANALYSIS - REFUSE**

Drawing No. **26CB01 CAM 53 XX D C 0101**

Project	Originator	Function	Spatial	Form	Disc.	Number
			B'down	B'down		

Status Code: S4	Revision: PLANNING	Scale @A1: 1:200	Rev: P06
------------------------	---------------------------	-------------------------	-----------------

CAMBRIA
Constructive Thinking

Civil & Structural Engineers
Cambria House
16 Plas St. Pol de Leon
Penarth Marina
Cardiff, CF64 1TR

T 029 2009 3333
E admin@cambria.co.uk
W www.cambria.co.uk
@cambriauk
uk.linkedin.com/in/cambriauk