


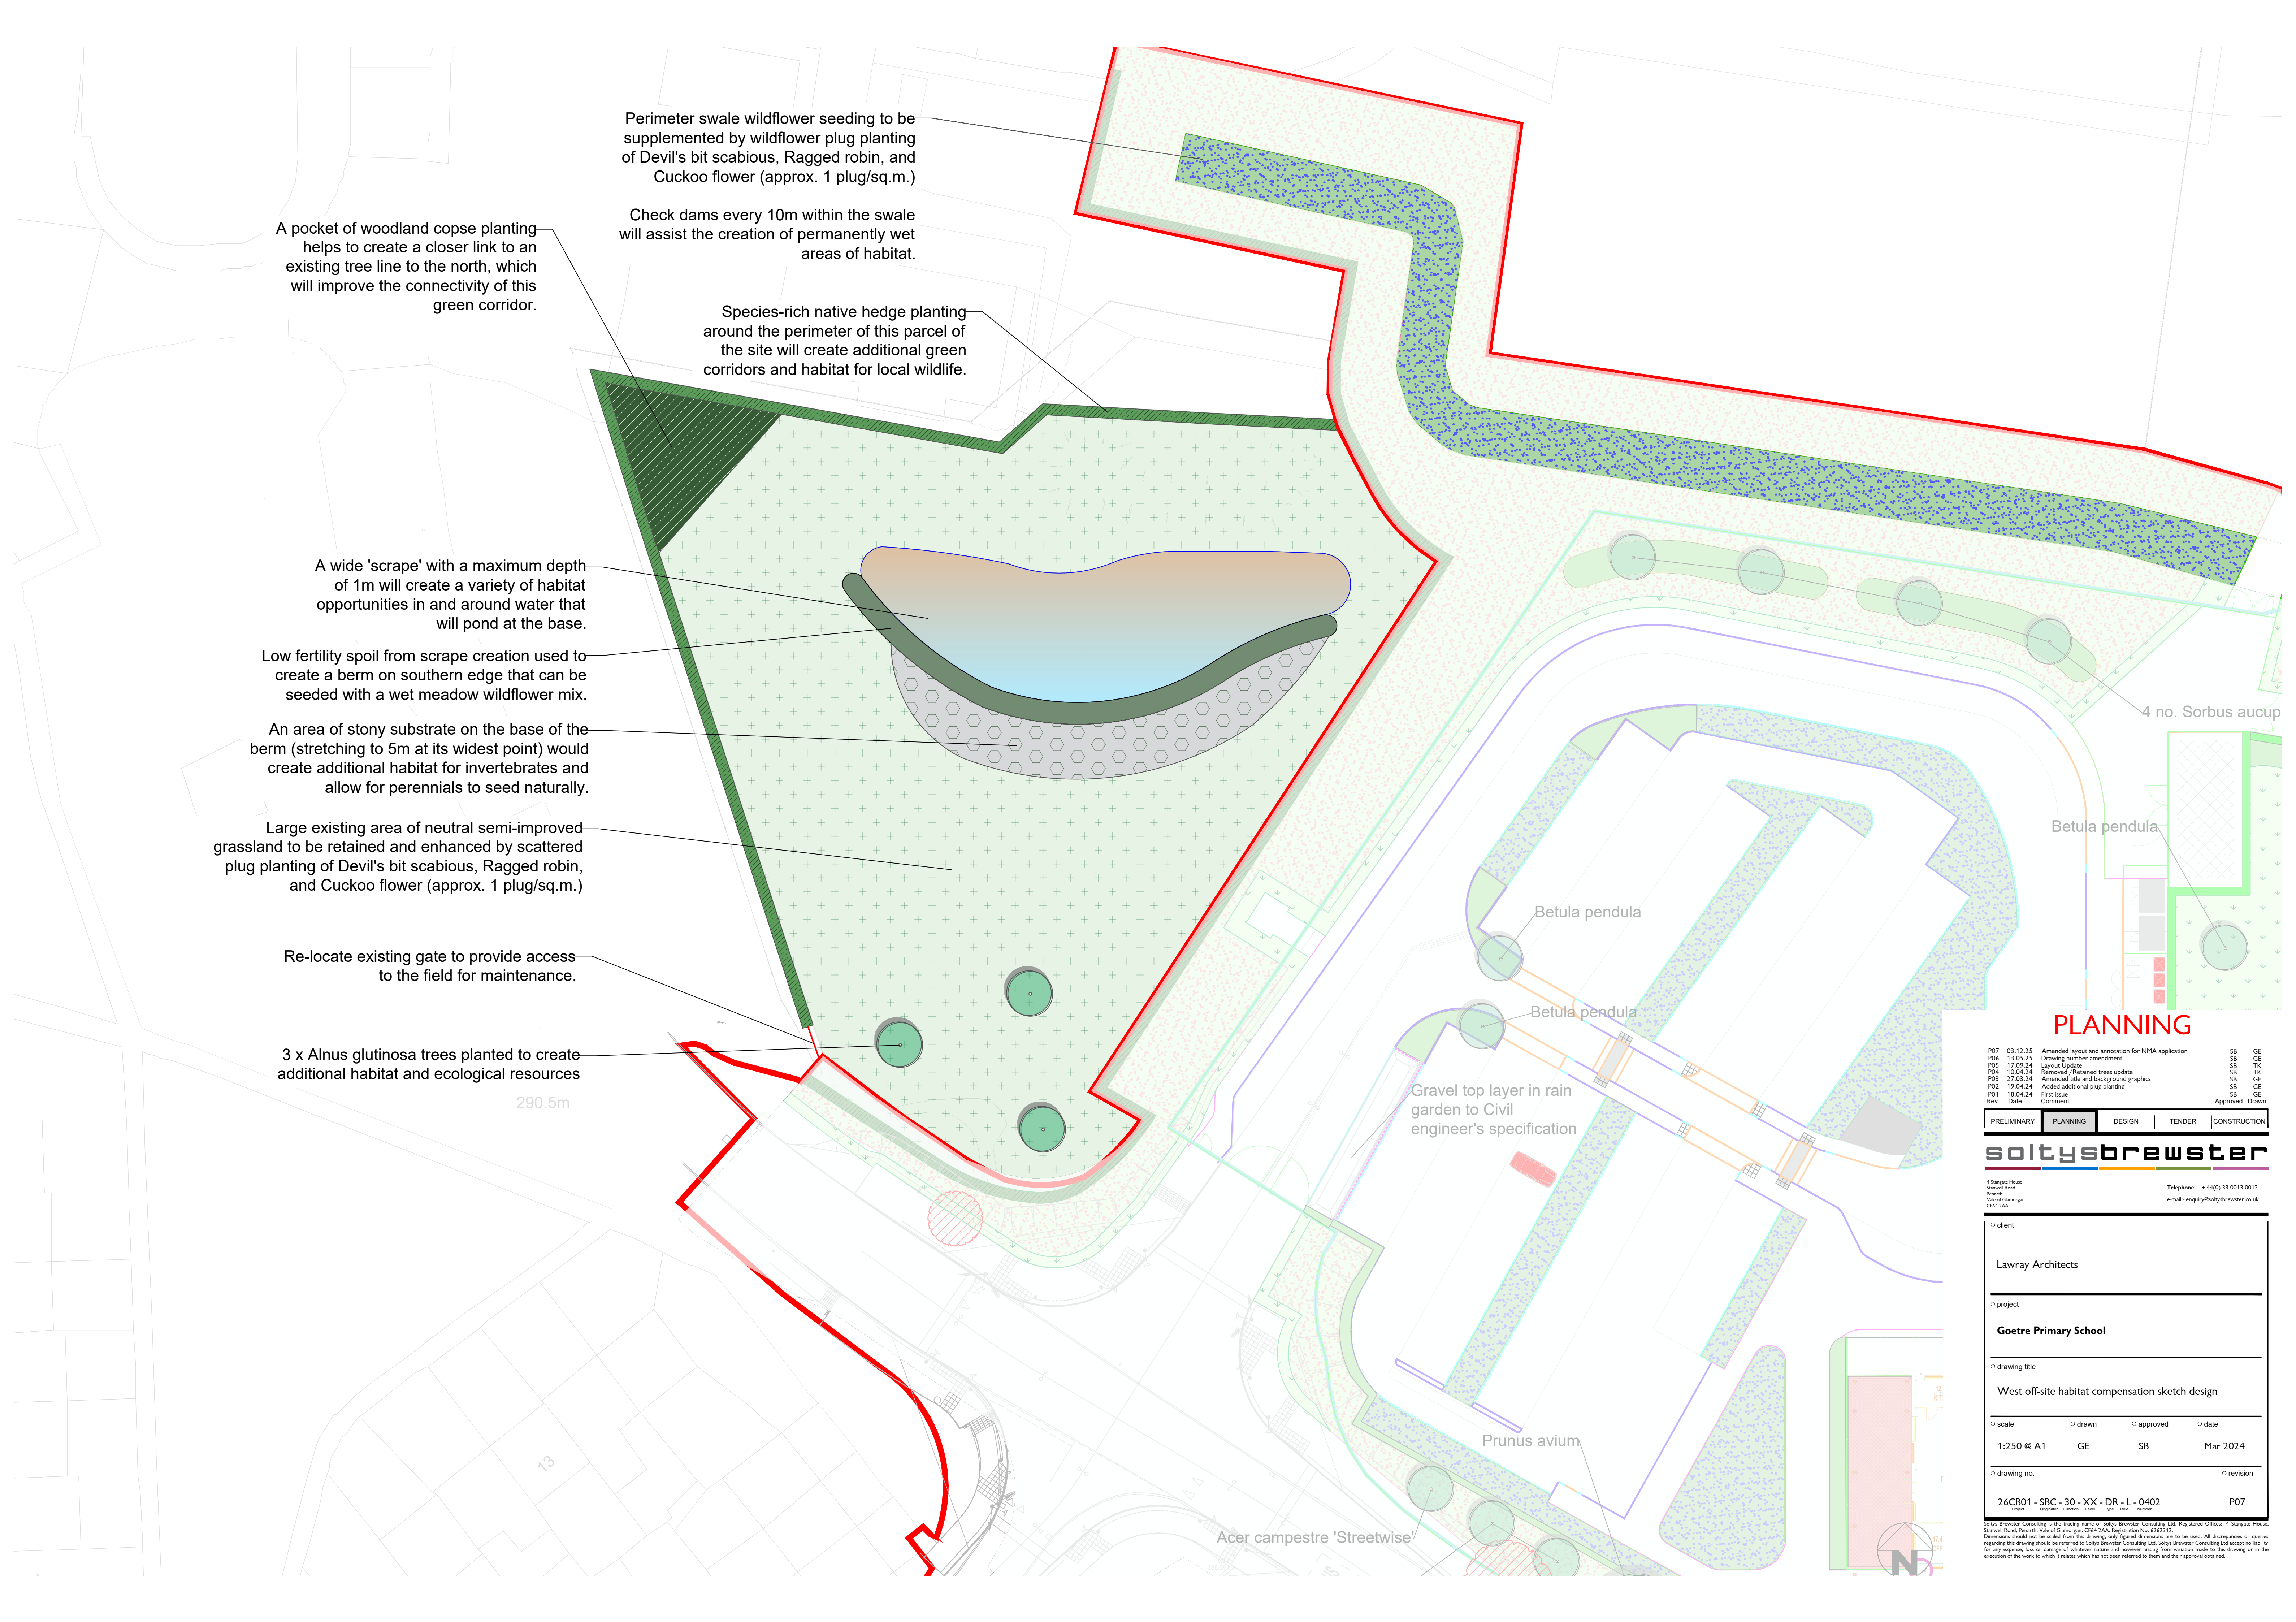

PLANNING

P07	03.12.25	Amended layout and annotation for NMA application	SB	GE
P06	13.05.25	Drawing number amendment	SB	GE
P03	17.09.24	Layout Update	SB	TK
P04	10.04.24	Removed / Retained trees update	SB	TK
P03	27.03.24	Amended title and background graphics	SB	GE
P02	19.04.24	Added additional plug planting	SB	GE
P01	18.04.24	First issue	SB	GE
Rev.	Date	Comment	Approved	Drawn

PRELIMINARY	PLANNING	DESIGN	TENDER	CONSTRUCTION
-------------	----------	--------	--------	--------------

soltysbrewster

4 Stargate House
Sarnwell Road
Ponarth
Vale of Glamorgan
CF46 3AA

Telephone: +44(0) 33 0013 0012
e-mail: enquiry@soltysbrewster.co.uk

○ client

Lawray Architects

○ project

Goetre Primary School

○ drawing title

West off-site habitat compensation sketch design

○ scale	○ drawn	○ approved	○ date
1:250 @ A1	GE	SB	Mar 2024

○ drawing no.	○ revision
26CB01 - SBC - 30 - XX - DR - L - 0402	P07

Soltys Brewster Consulting is the trading name of Soltys Brewster Consulting Ltd. Registered Office: 4 Stargate House, Sarnwell Road, Ponarth, Vale of Glamorgan, CF46 3AA. Registration No. 42631372.
Dimensions should not be scaled from this drawing, only figured dimensions are to be used. All discrepancies or queries regarding this drawing should be referred to Soltys Brewster Consulting Ltd. Soltys Brewster Consulting Ltd accept no liability for any expense, loss or damage of whatever nature and however arising from variation made to this drawing or in the execution of the work to which it relates, which has not been referred to them and their approval obtained.