


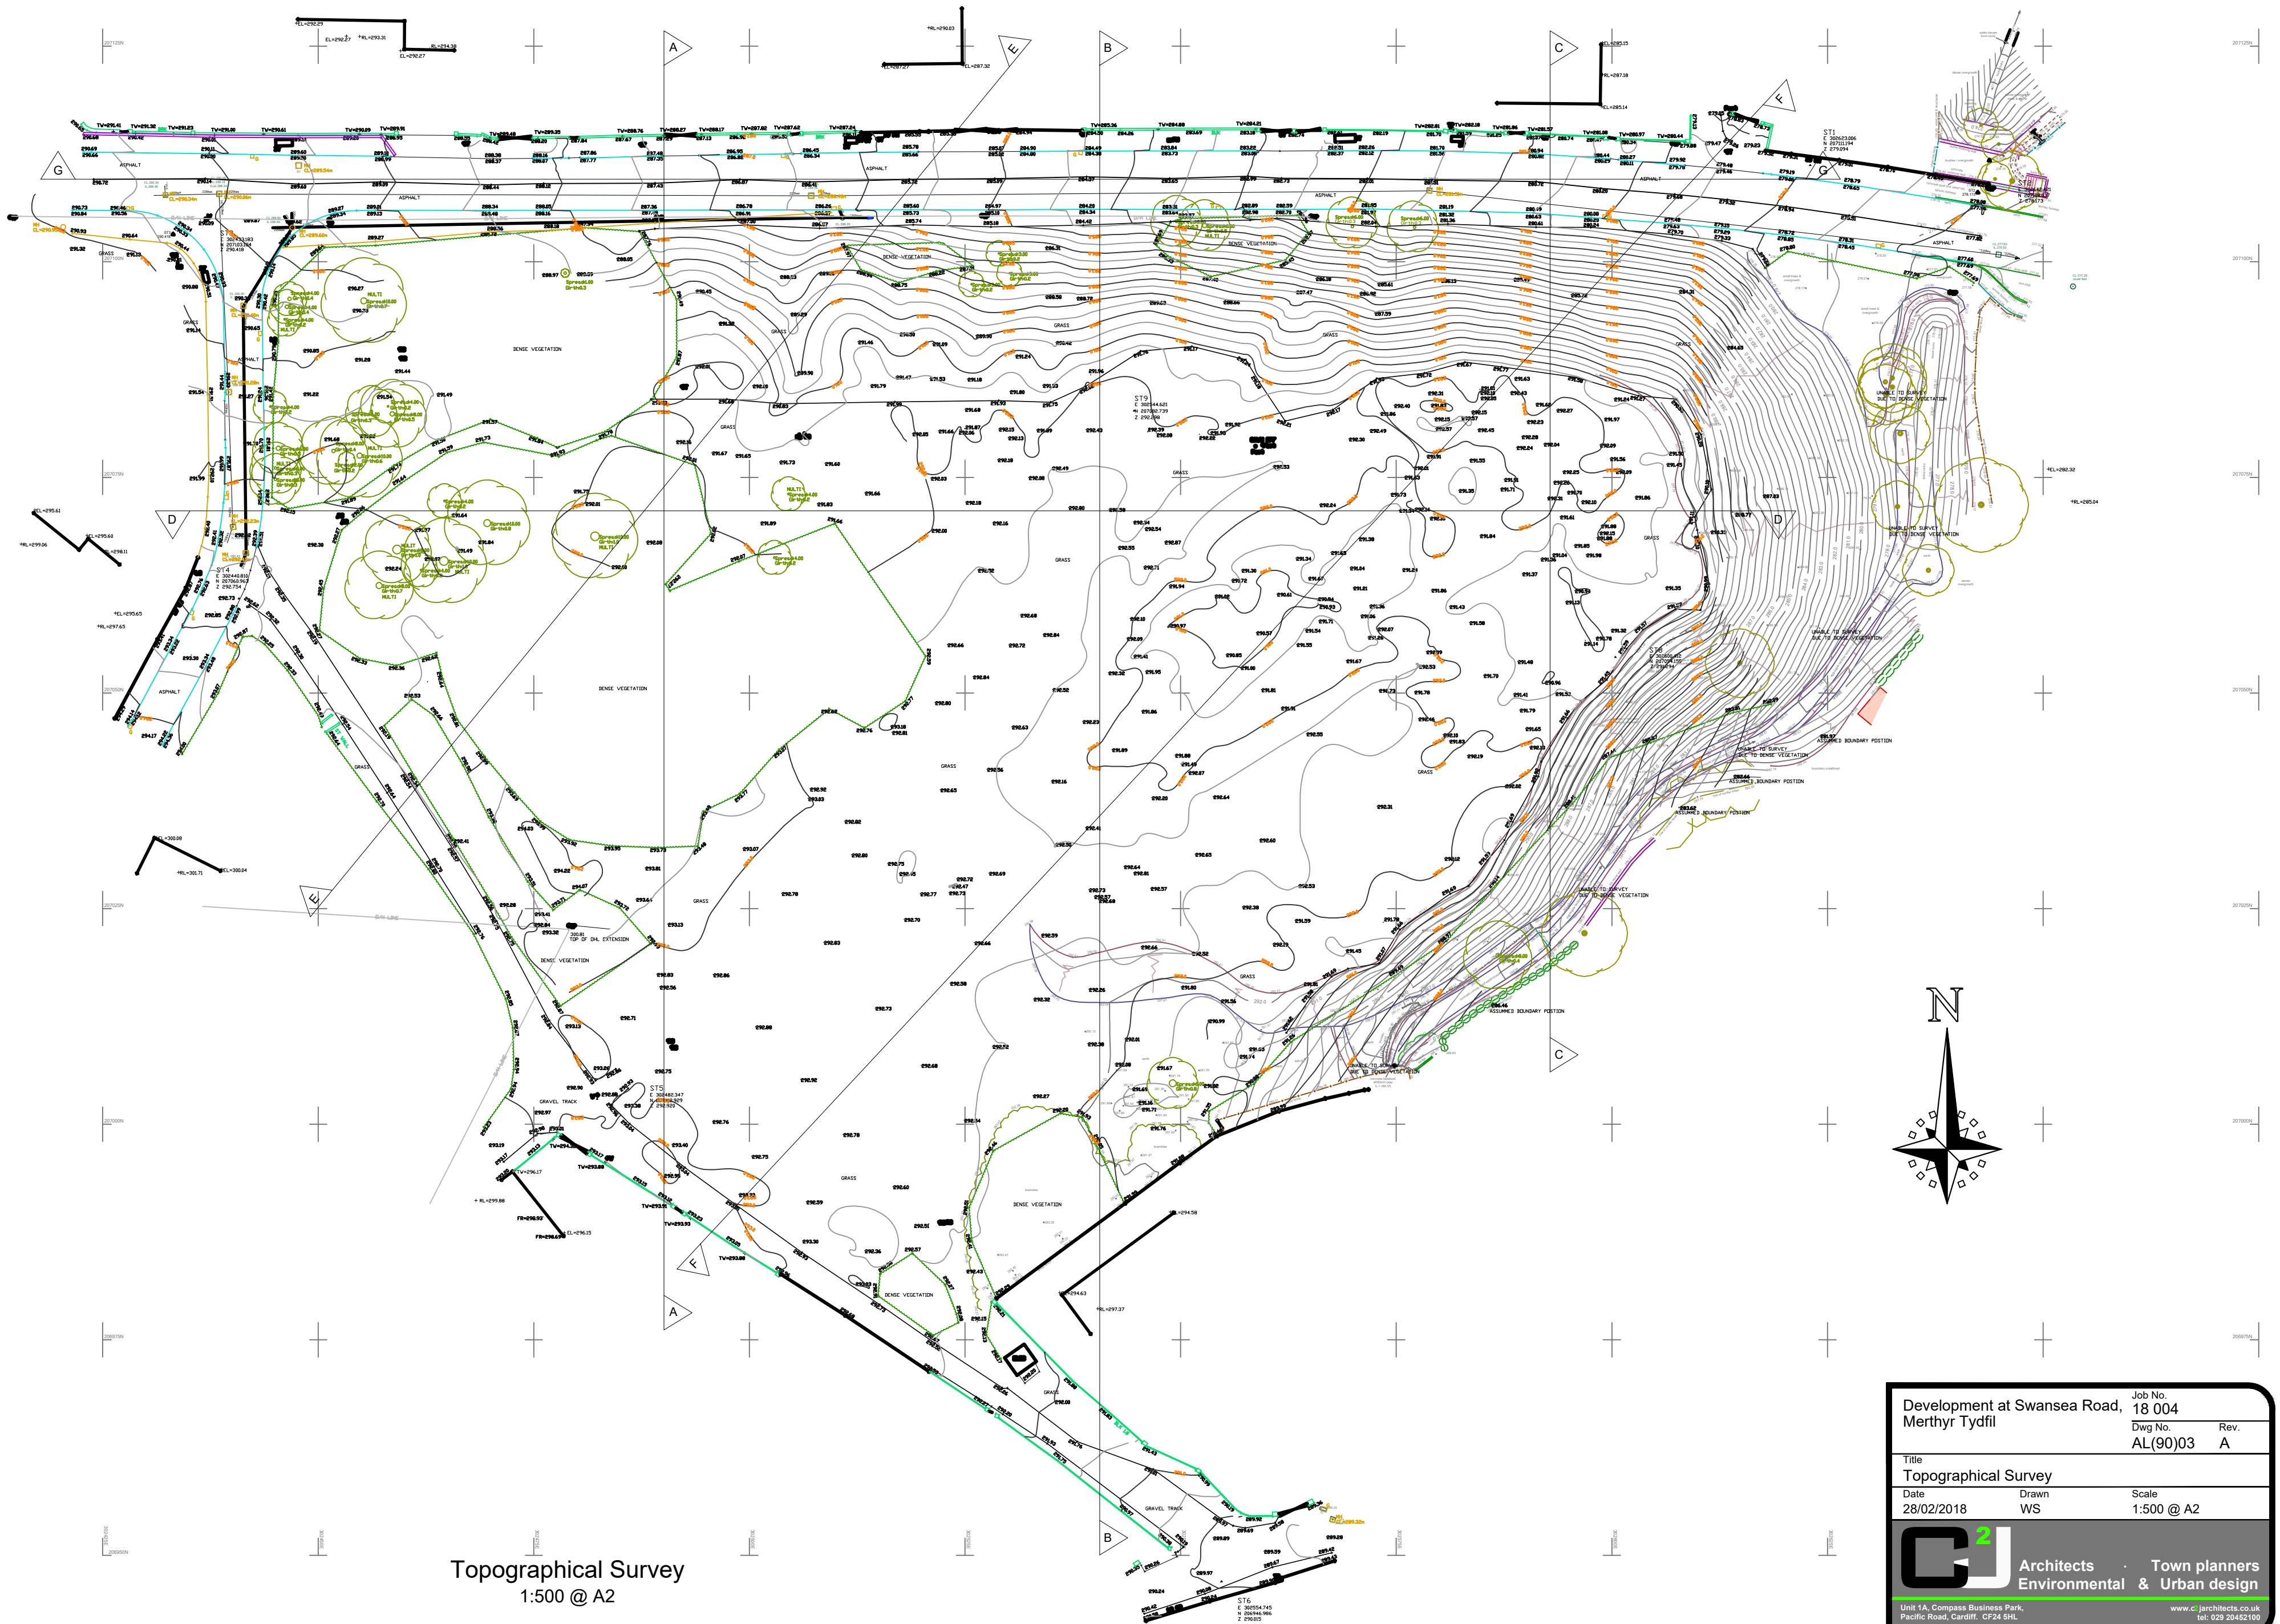

Topographical Survey
1:500 @ A2

Development at Swansea Road, Merthyr Tydfil		Job No. 18 004	Rev. A
Title Topographical Survey		Dwg No. AL(90)03	
Date 28/02/2018	Drawn WS	Scale 1:500 @ A2	
 CJ Architects		Town planners Environmental & Urban design	
Unit 1A, Compass Business Park, Pacific Road, Cardiff. CF24 5HL		www.cjarchitects.co.uk tel: 029 20452100	