




George and Co.

Carphoneware House  
134 – 135 High St  
Merthyr Tydfil  
CF47 8DN

|   |          |                 |    |
|---|----------|-----------------|----|
| 1033.14A   |          | Plans           |    |
| planning   | 1:100@A3 | Apr 24          | CG |
| George + Co<br>Crownford House, Swan Street, Merthyr Tydfil,<br>Mid Glamorgan, Wales, CF47 8EU<br>TEL 07830328652<br>hello@georgeandco.studio |          |                 |    |
| DO NOT SCALE THIS DRAWING   |          | ©George and Co. |    |

A. re-establish window to front  
elevation - 19.12.24

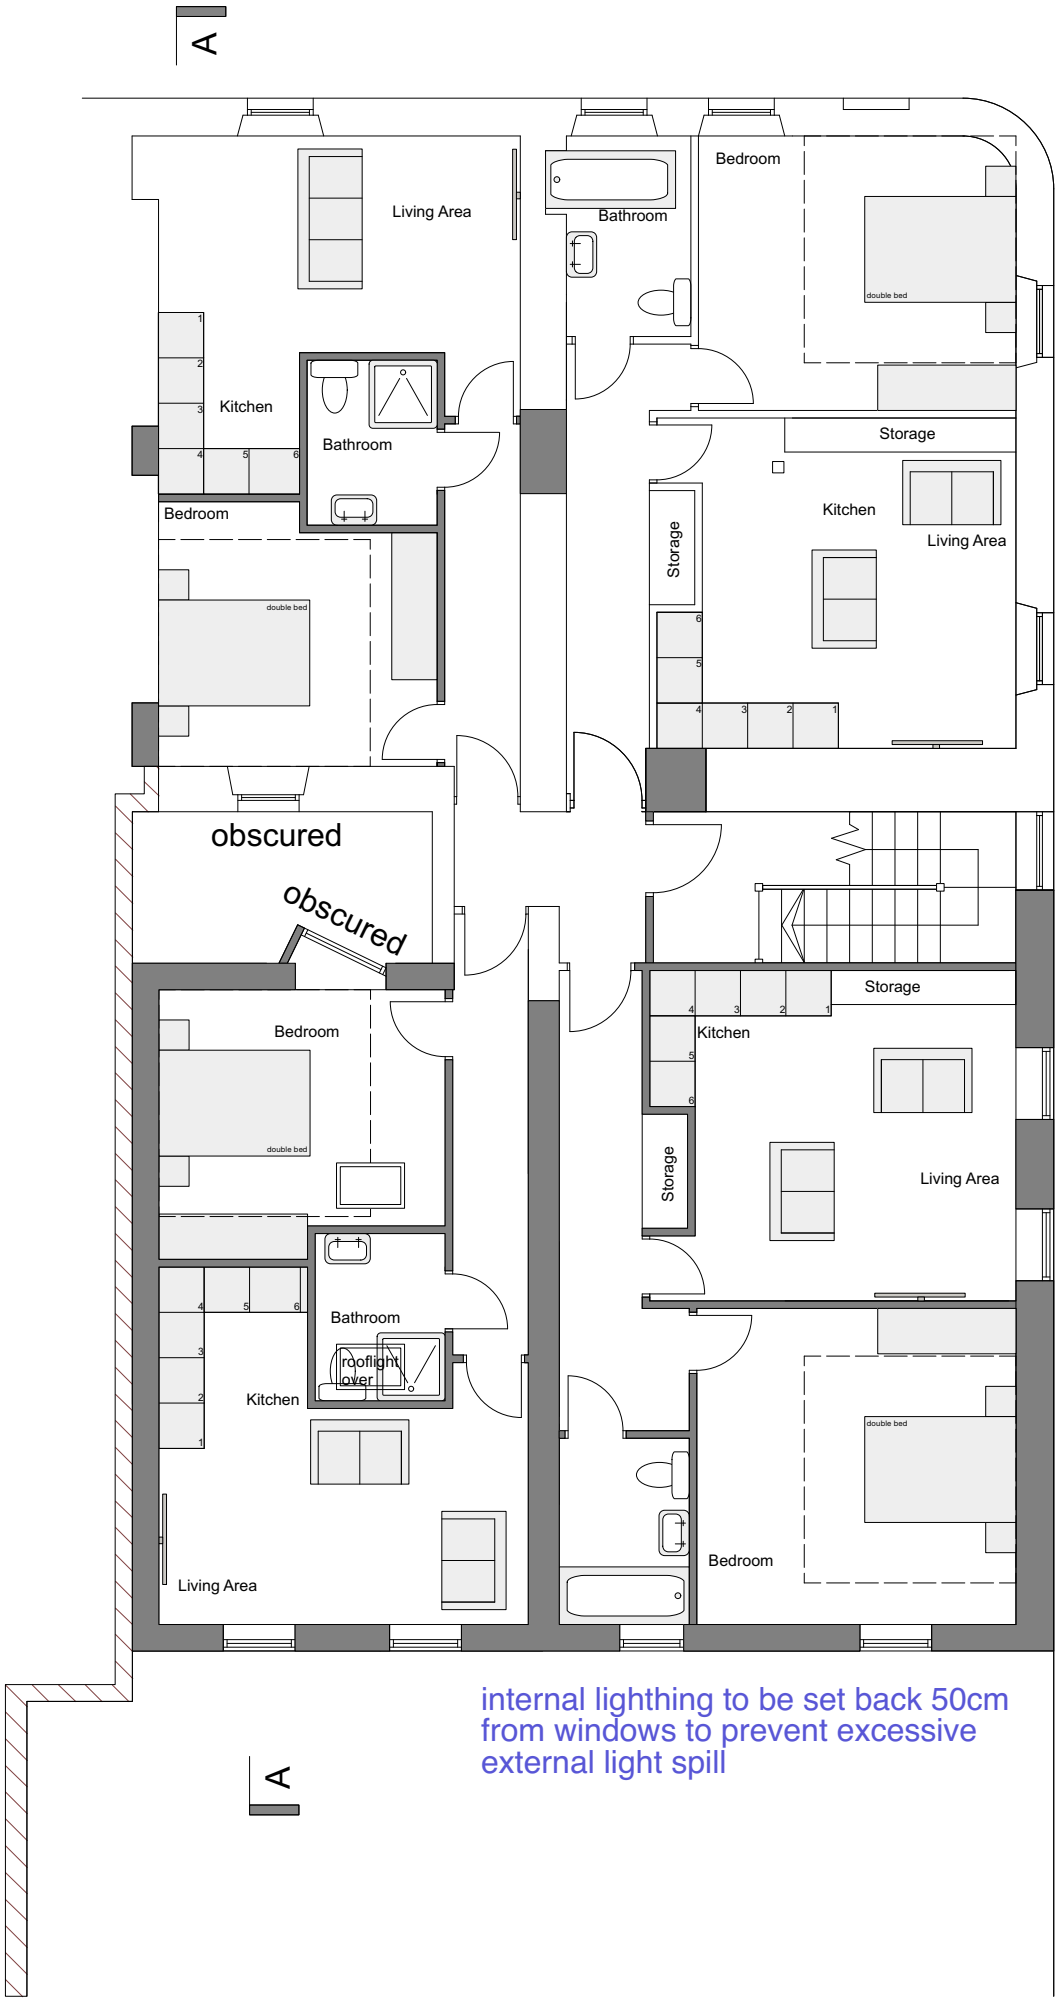

PROPOSED SECOND FLOOR

