


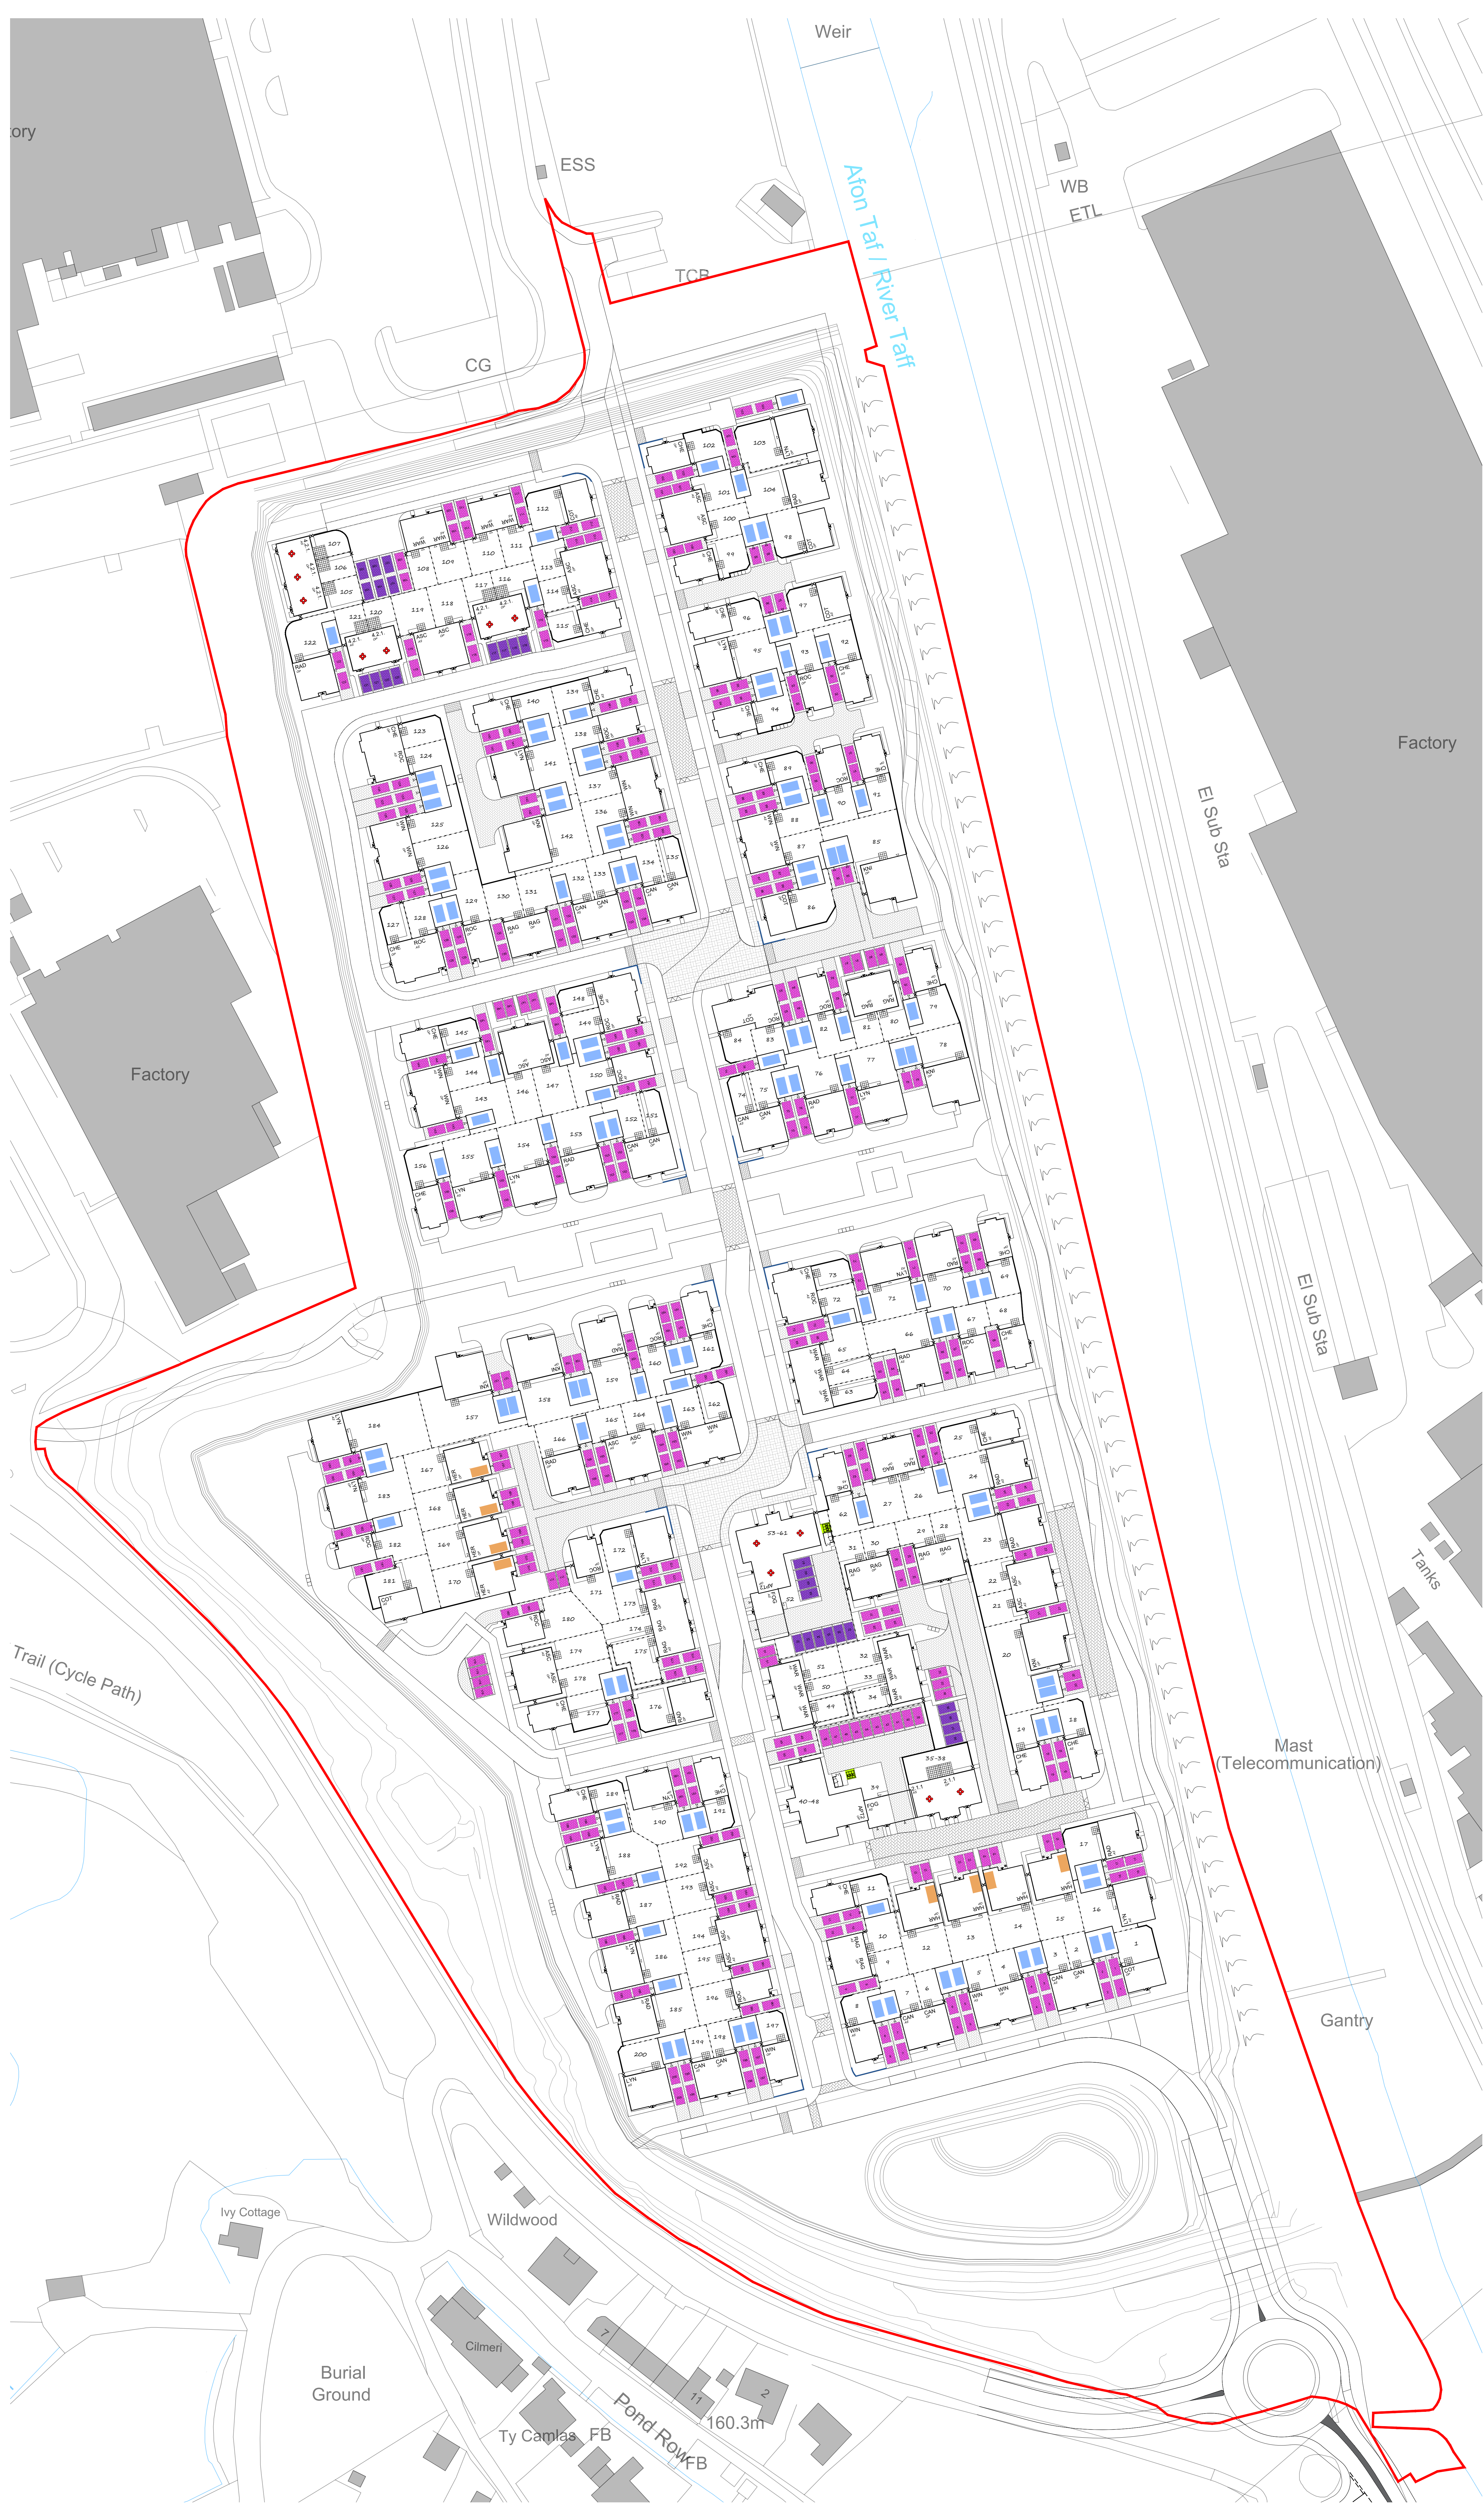

Car Parking Key

- Open Market - Allocated Parking Space on Driveway or Parking Court (x341)
- Open Market - Allocated Parking Space In Garage (x116)
- Open Market - Allocated Parking Space in Integral Garage (x8)
- Affordable Unit - Allocated Parking Space on Driveway or Parking Court (x28)
- Communal Secure Cycle Storage Spaces (x20)

493 Total Car Parking Spaces
20 Total Cycle Storage Spaces

REV.	DESCRIPTION	DATE
CLIENT		

Davies Homes

JOB TITLE
Dragon Parc, Merthyr Tydfil.

DRAWING TITLE
Parking Strategy Plan

SCALE @ A0	DATE	DRAWN BY
1:500	November '22	KE
JOB NO.	DRAWING NO.	REVISION
2124	PS-01	A



10 Gold Tops
Newport
NP20 4PH

t. 01633 844970
e. info@hammond-ltd.co.uk

www.hammond-ltd.co.uk

© Hammond Architectural Limited 2023
Figured dimensions must be taken in preference to scaled dimensions and any discrepancies are to be referred to Hammond Architectural Ltd. Contractors, subcontractors and suppliers must verify all dimensions on site before commencing any work or making any workshop drawings