


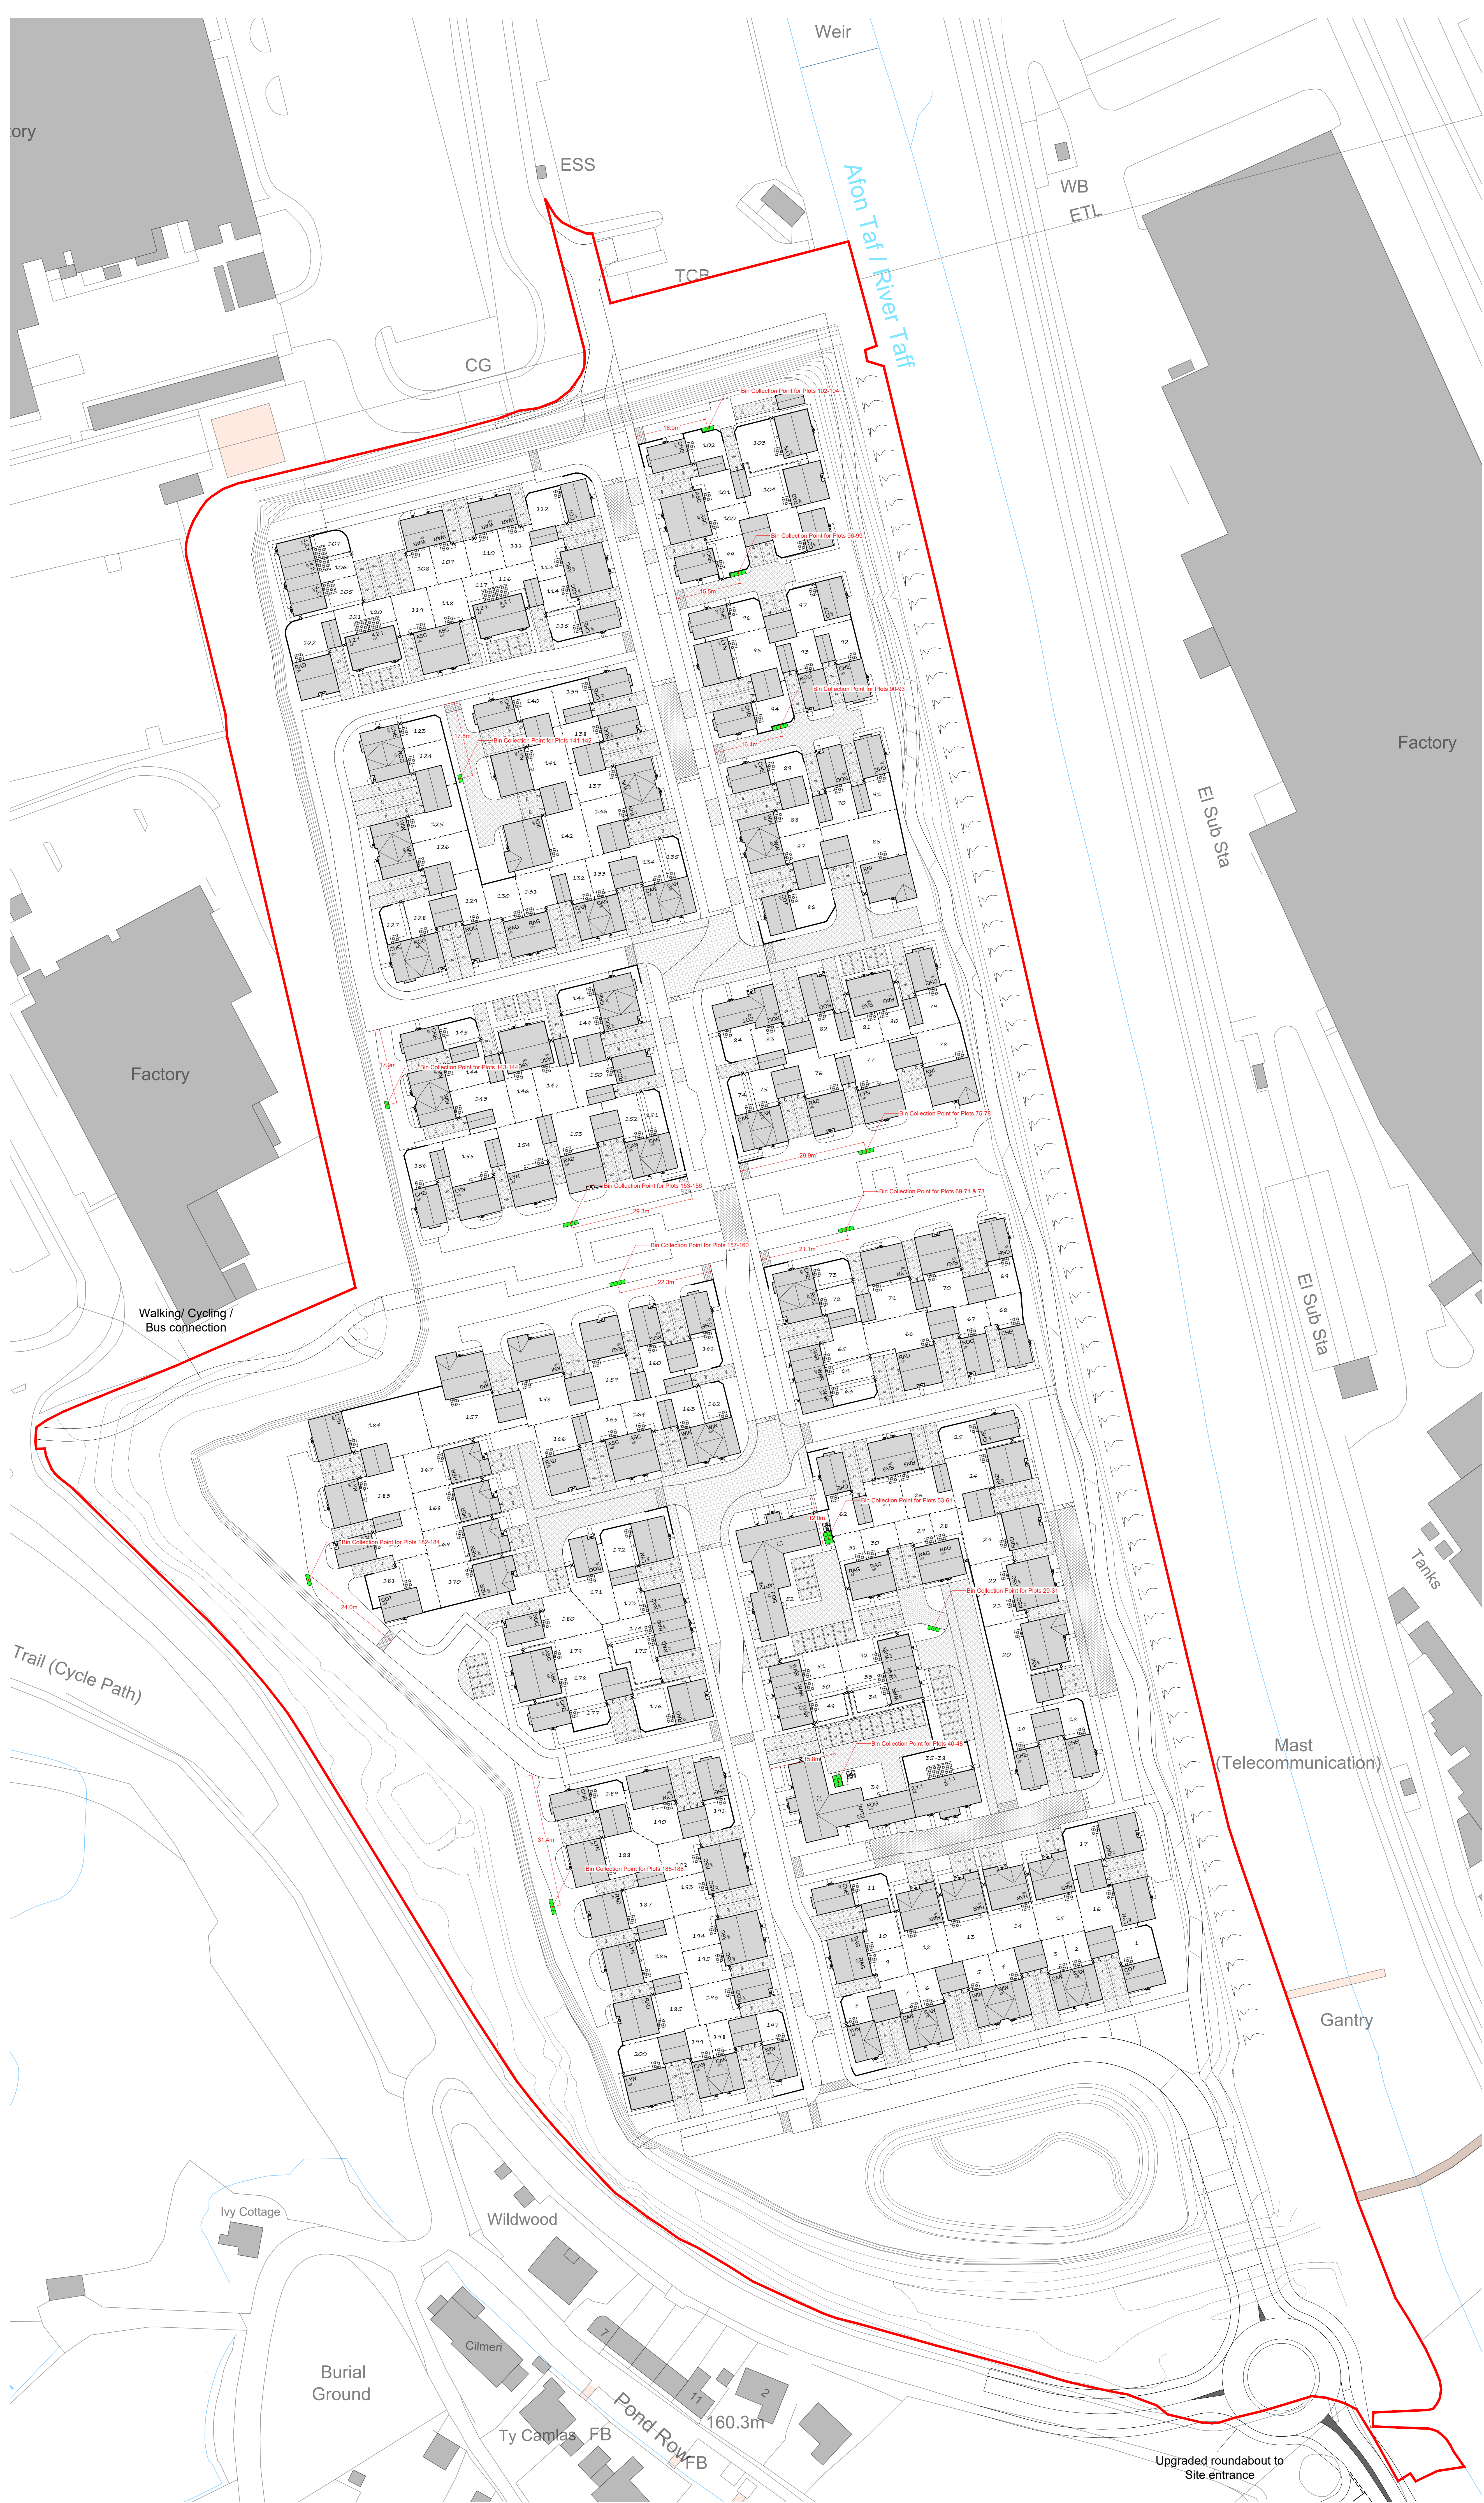

Refuse Strategy

Bin Collection Points

REV.	DESCRIPTION	DATE
CLIENT		

Davies Homes

JOB TITLE
Dragon Parc, Merthyr Tydfil.

DRAWING TITLE
Refuse Strategy Plan

SCALE @ A0	DATE	DRAWN BY
1:500	November '22	KE
JOB NO.	DRAWING NO.	REVISION
2124	RS-01	A

hammond
Architectural Ltd

10 Gold Tops
Newport
NP20 4PH

t. 01633 844970
e. info@hammond-ltd.co.uk

www.hammond-ltd.co.uk

© Hammond Architectural Limited 2023
Figured dimensions must be taken in preference to scaled dimensions and any discrepancies are to be referred to Hammond Architectural Ltd. Contractors, subcontractors and suppliers must verify all dimensions on site before commencing any work or making any workshop drawings