


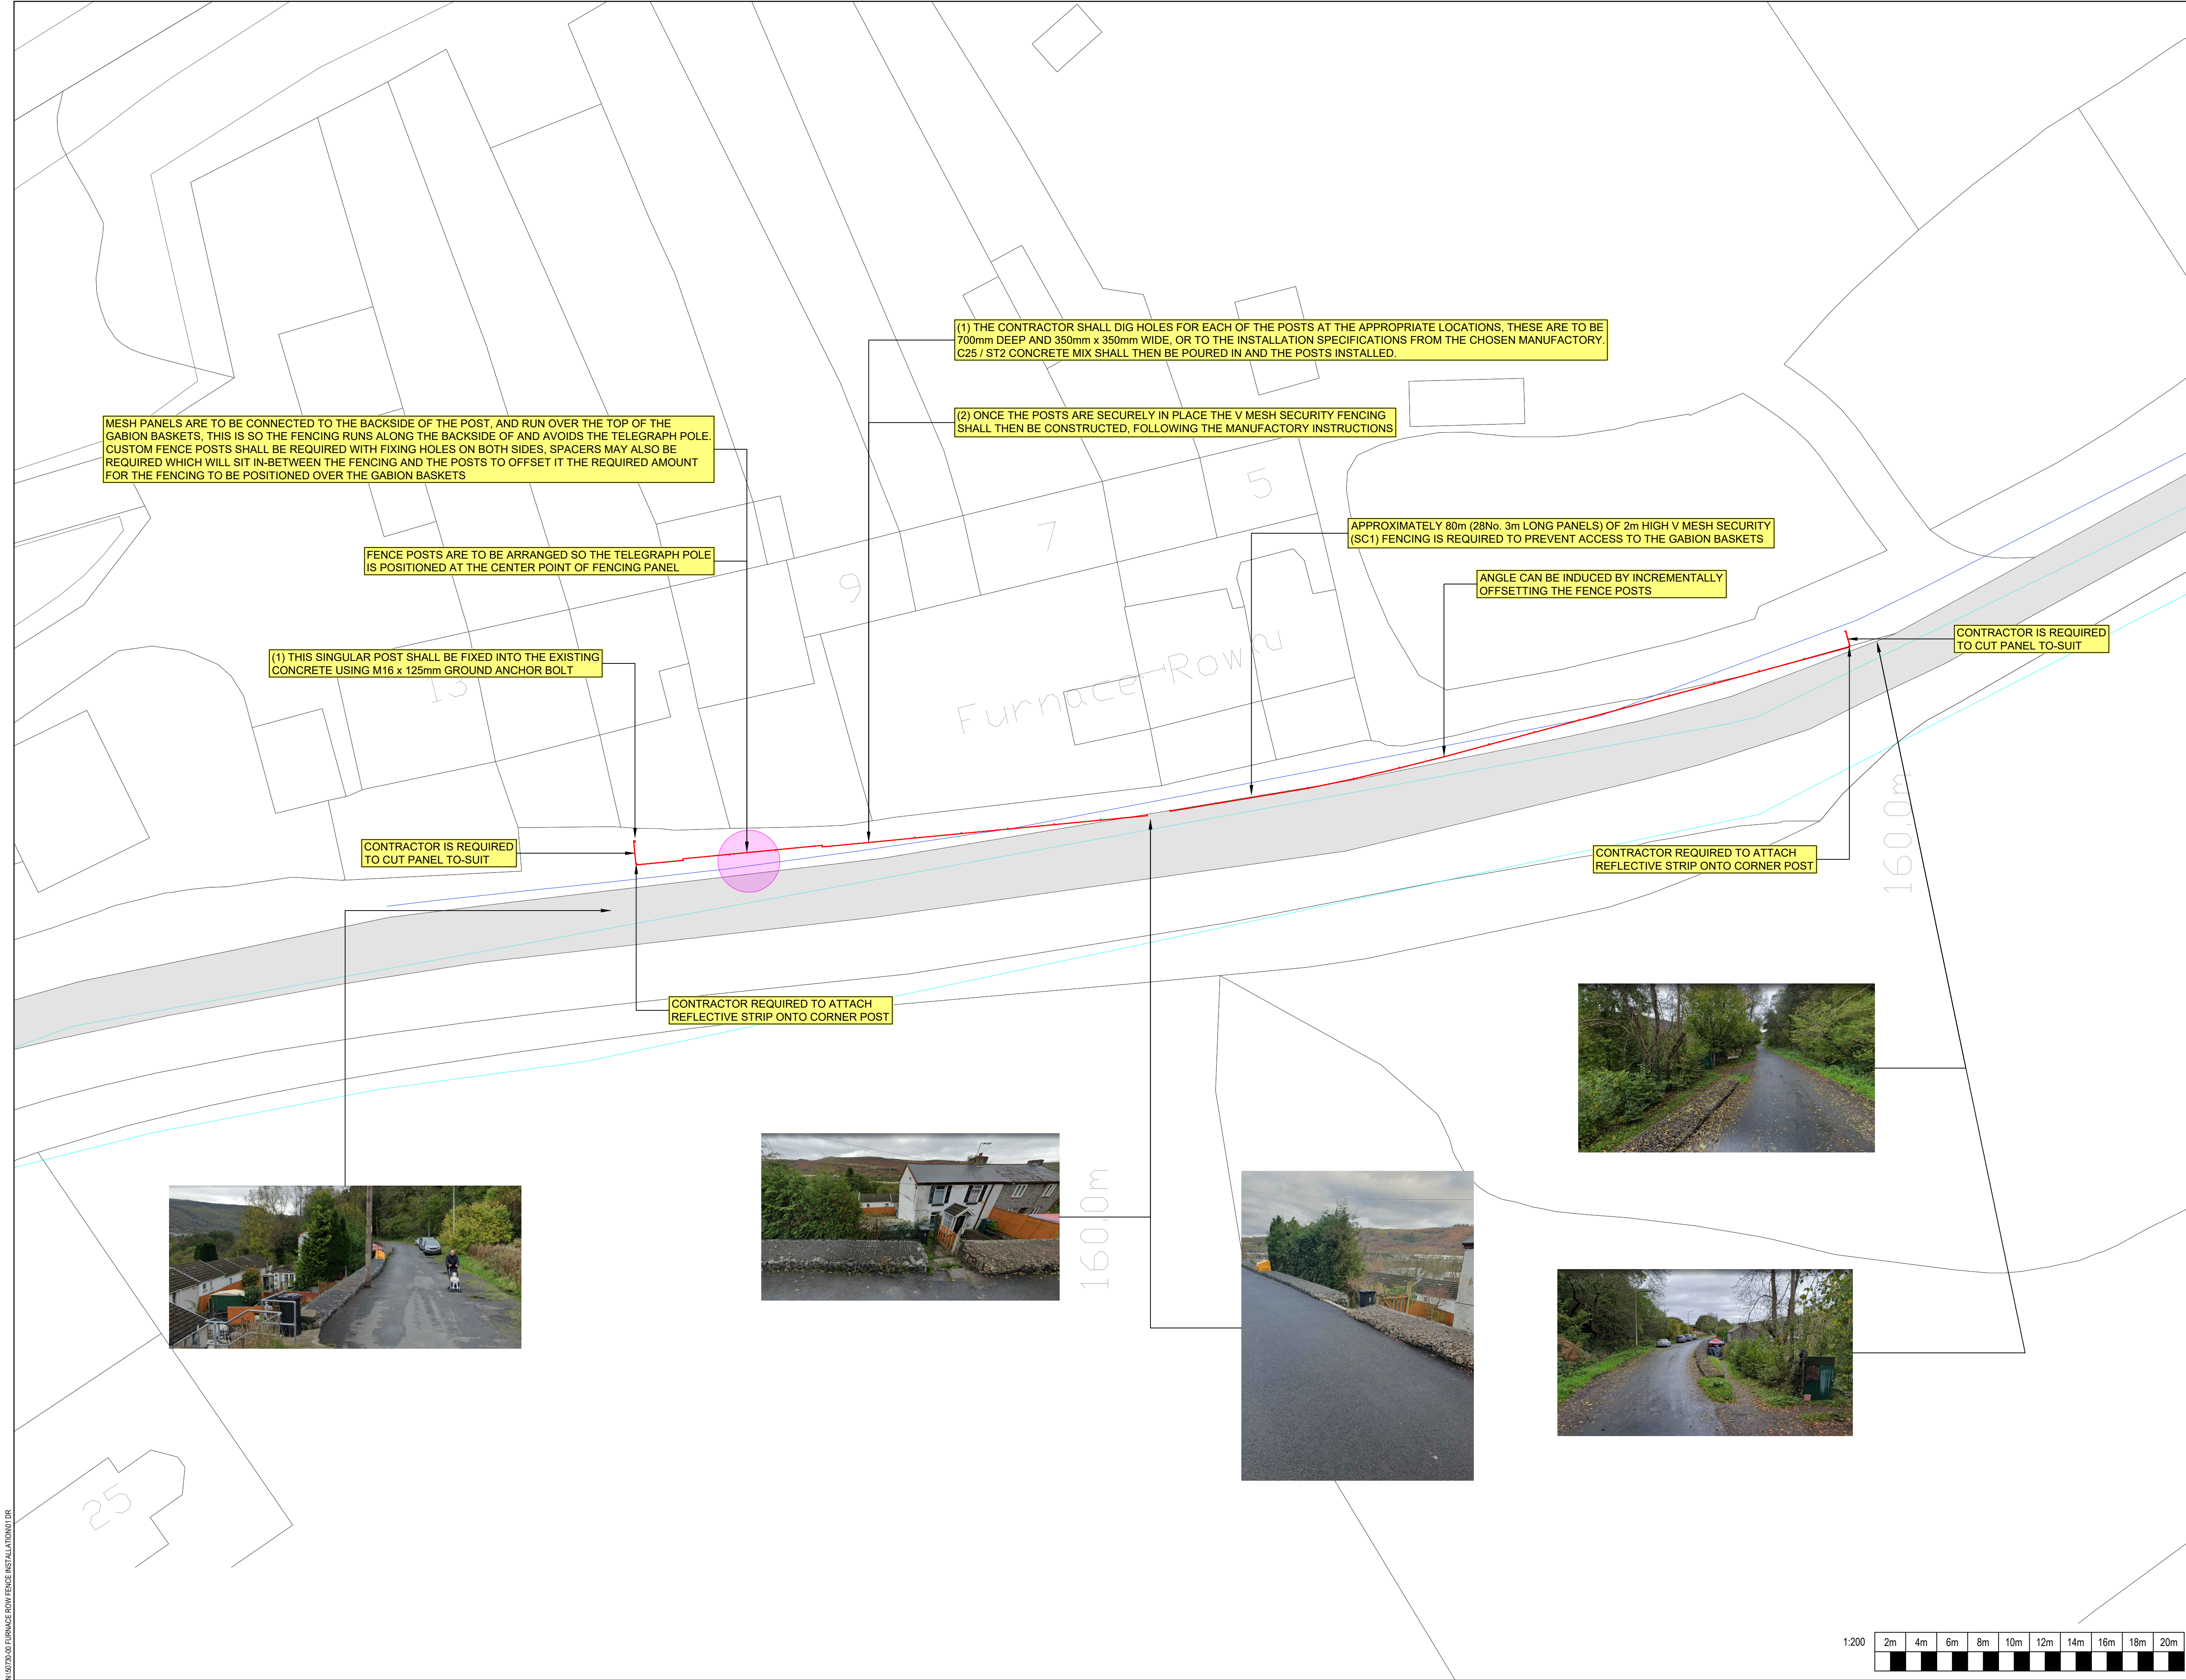

DRAWING NOTES:

- CONTRACTOR REQUIRED TO ACCURATELY MEASURE ALONG THE PROPOSED FENCING ROUTE, IT'S EXPECTED THAT 28 PANELS SHALL BE REQUIRED
- THE FOLLOWING POSTS SHALL BE REQUIRED:
 - 2 x DIG IN CORNER POSTS
 - 1 x BOLT DOWN STRAIGHT POST
 - 24 x DIG IN STRAIGHT POST (TO BE CONFIRMED FOLLOWING MEASURING)
 - 2 x DIG IN CUSTOM FABRICATED STRAIGHT POST
- REFER TO THE FOLLOWING DRAWINGS FOR FENCING CONNECTION DETAILS:
 - 50730-121316-13-BG-M2-CA-CI1050
 - 50730-121316-13-BG-M2-CA-CI1051
- AN EXAMPLE OF THE REQUIRED FENCING IS PROVIDED IN THE SCOPE OF WORKS DOCUMENT. ALTHOUGH, THE CONTRACTOR MAY USE A SIMILAR APPROPRIATE PRODUCT
- PLANNING PERMISSION MUST OF BEEN RECEIVED PRIOR TO COMMENCEMENT OF WORKS
- THIS DRAWING NEEDS TO BE READ IN CONJUNCTION WITH THE UTILITY INFORMATION PROVIDED
- THE CONTRACTOR SHALL BE RESPONSIBLE FOR UTILITIES INTERFACES ALONG WITH MARKING AND IDENTIFYING UTILITIES ON SITE, PRIOR TO WORKS
- CONTRACTOR TO BE AWARE THAT THERE MAY BE INACCURACIES IN DCWW'S GIS INFORMATION, REGARDING THE LOCATION OF DCWW ASSETS.

LEGEND:

- DCWW EXISTING POTABLE TRUNK MAIN
- DCWW EXISTING POTABLE PIPE
- LOCATION OF TAFF TRAIL PATH / FURNACE ROW ROAD
- APPROXIMATE LOCATION OF TELEGRAPH POLE
- PROPOSED 2m HIGH V MESH SECURITY FENCING

S4.P1.0 FOR DCWW APPROVAL		24/05/24	SA	NW
REV.	DESCRIPTION	DATE	DRW	CHK
Burroughs Burroughs, 4 Radnor Court, 255 Cowbridge Rd East, Cardiff, CF5 1GZ Tel: 029 2064 7484 www.burroughs.co.uk				
Cynghrair Rhwydwaith Dŵr Water Network Alliance				
Project Name: 50730-00 FURNACE ROW FENCE INSTALLATION				
Drawing Title: GENERAL ARRANGEMENT				
Status: S4	Status Description: FOR STAGE APPROVAL			
Checked: N.WILLIAMS	Approved: N.WILLIAMS	Date: 24/05/2024		
Scale: 1:200 @ A1	Designer: SASHLEY	Rev.: P1.0		
Drawing Number: B50730-121316-13-BG-DR-CA-CI1001				

N:\50730-00 FURNACE ROW FENCE INSTALLATION\01.DWG