
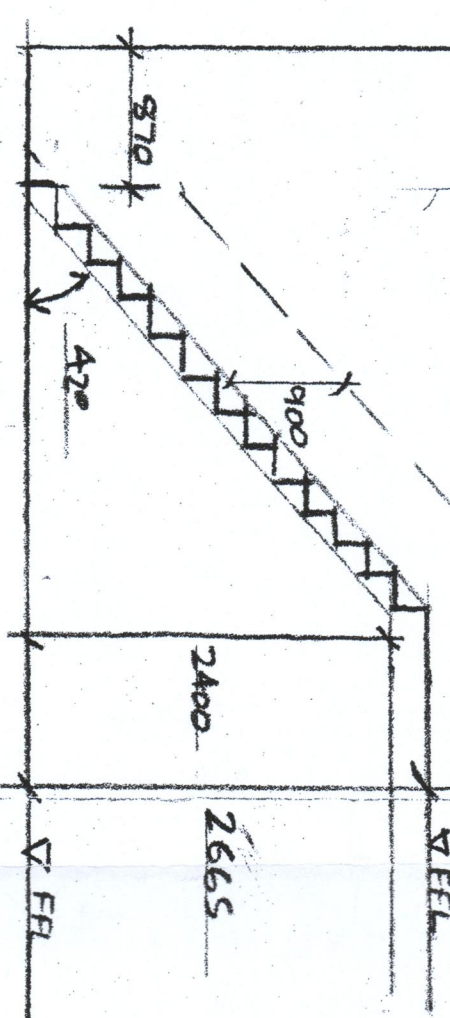
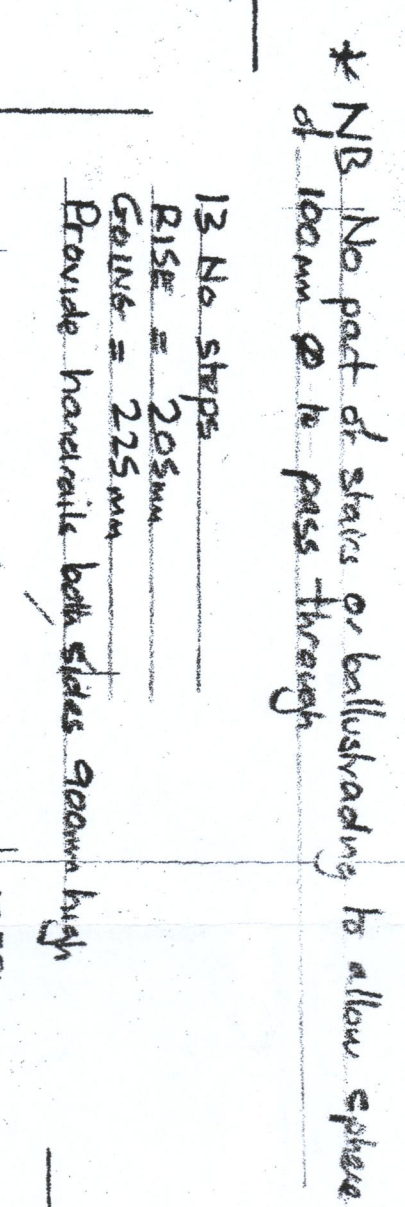
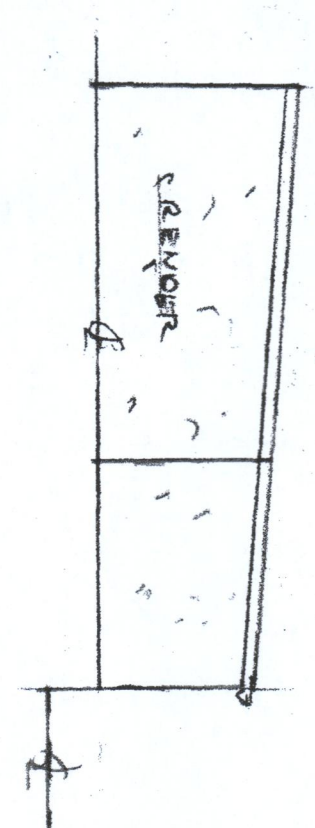
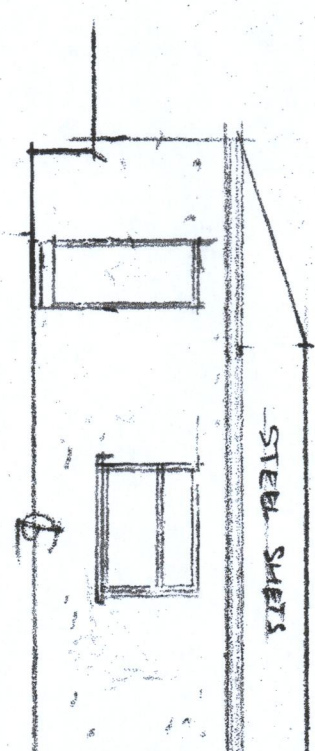
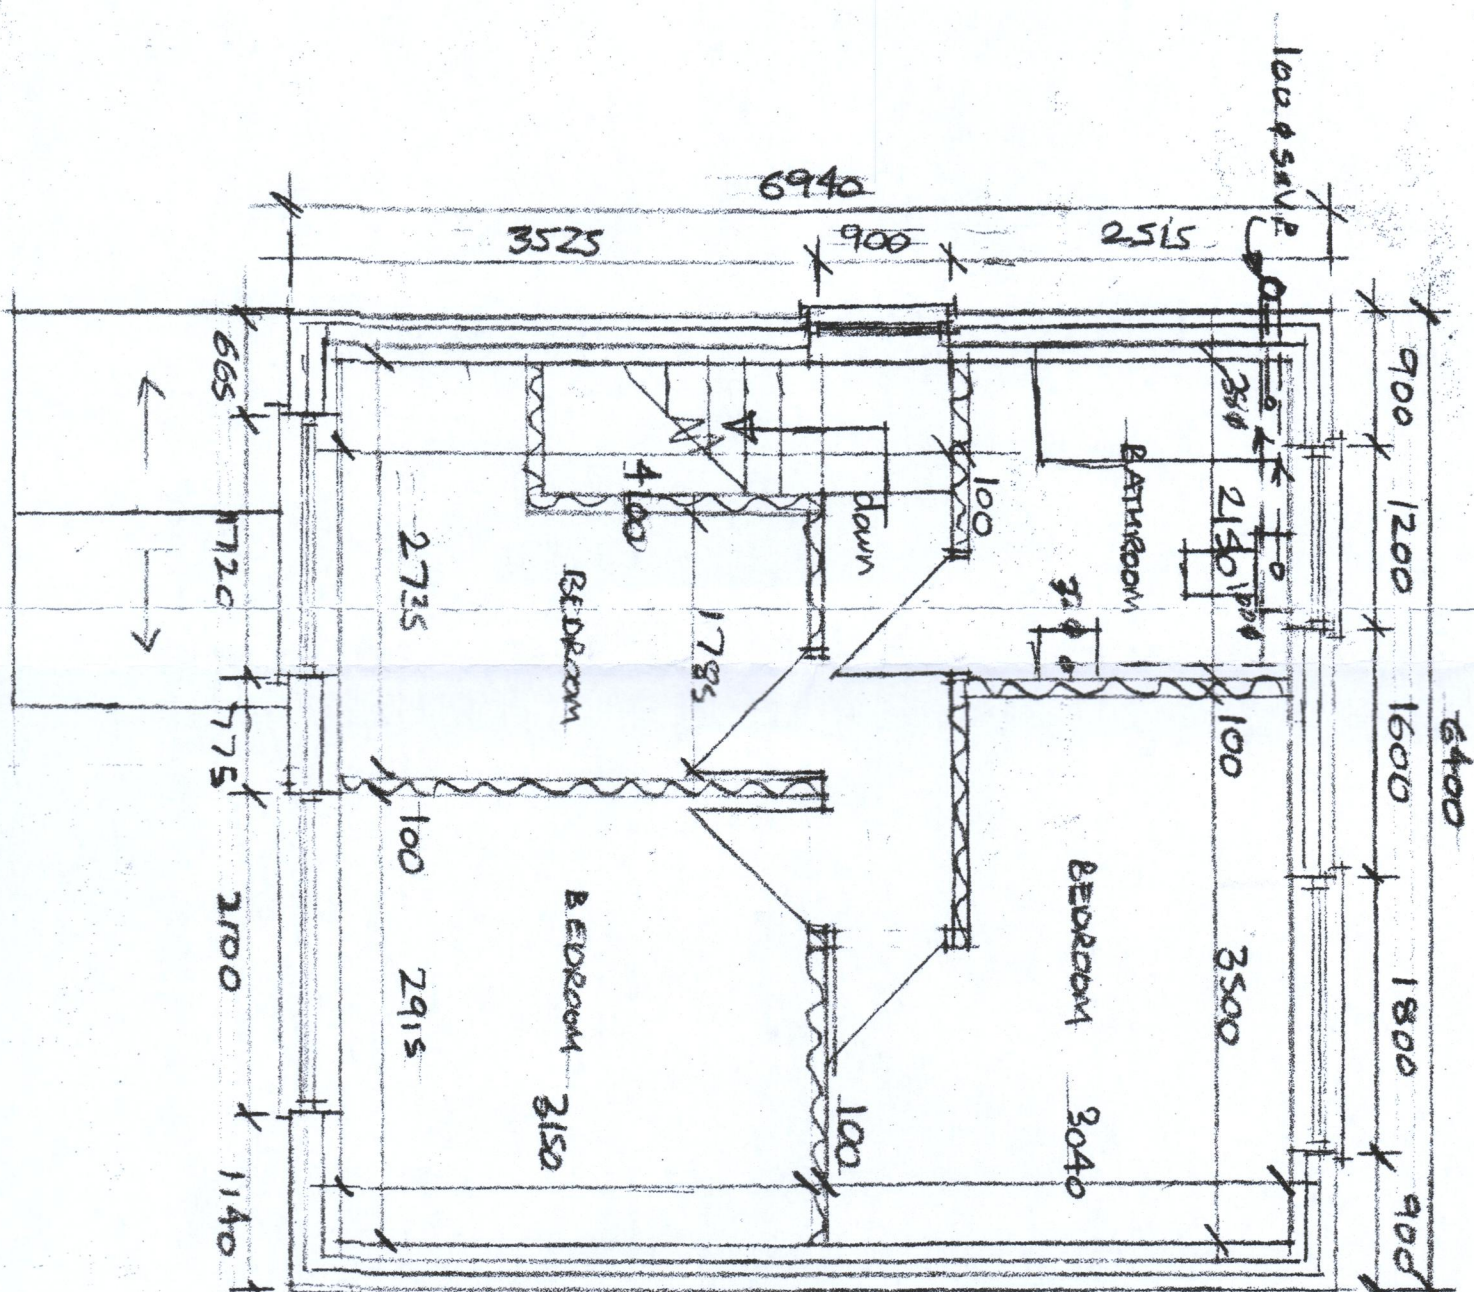


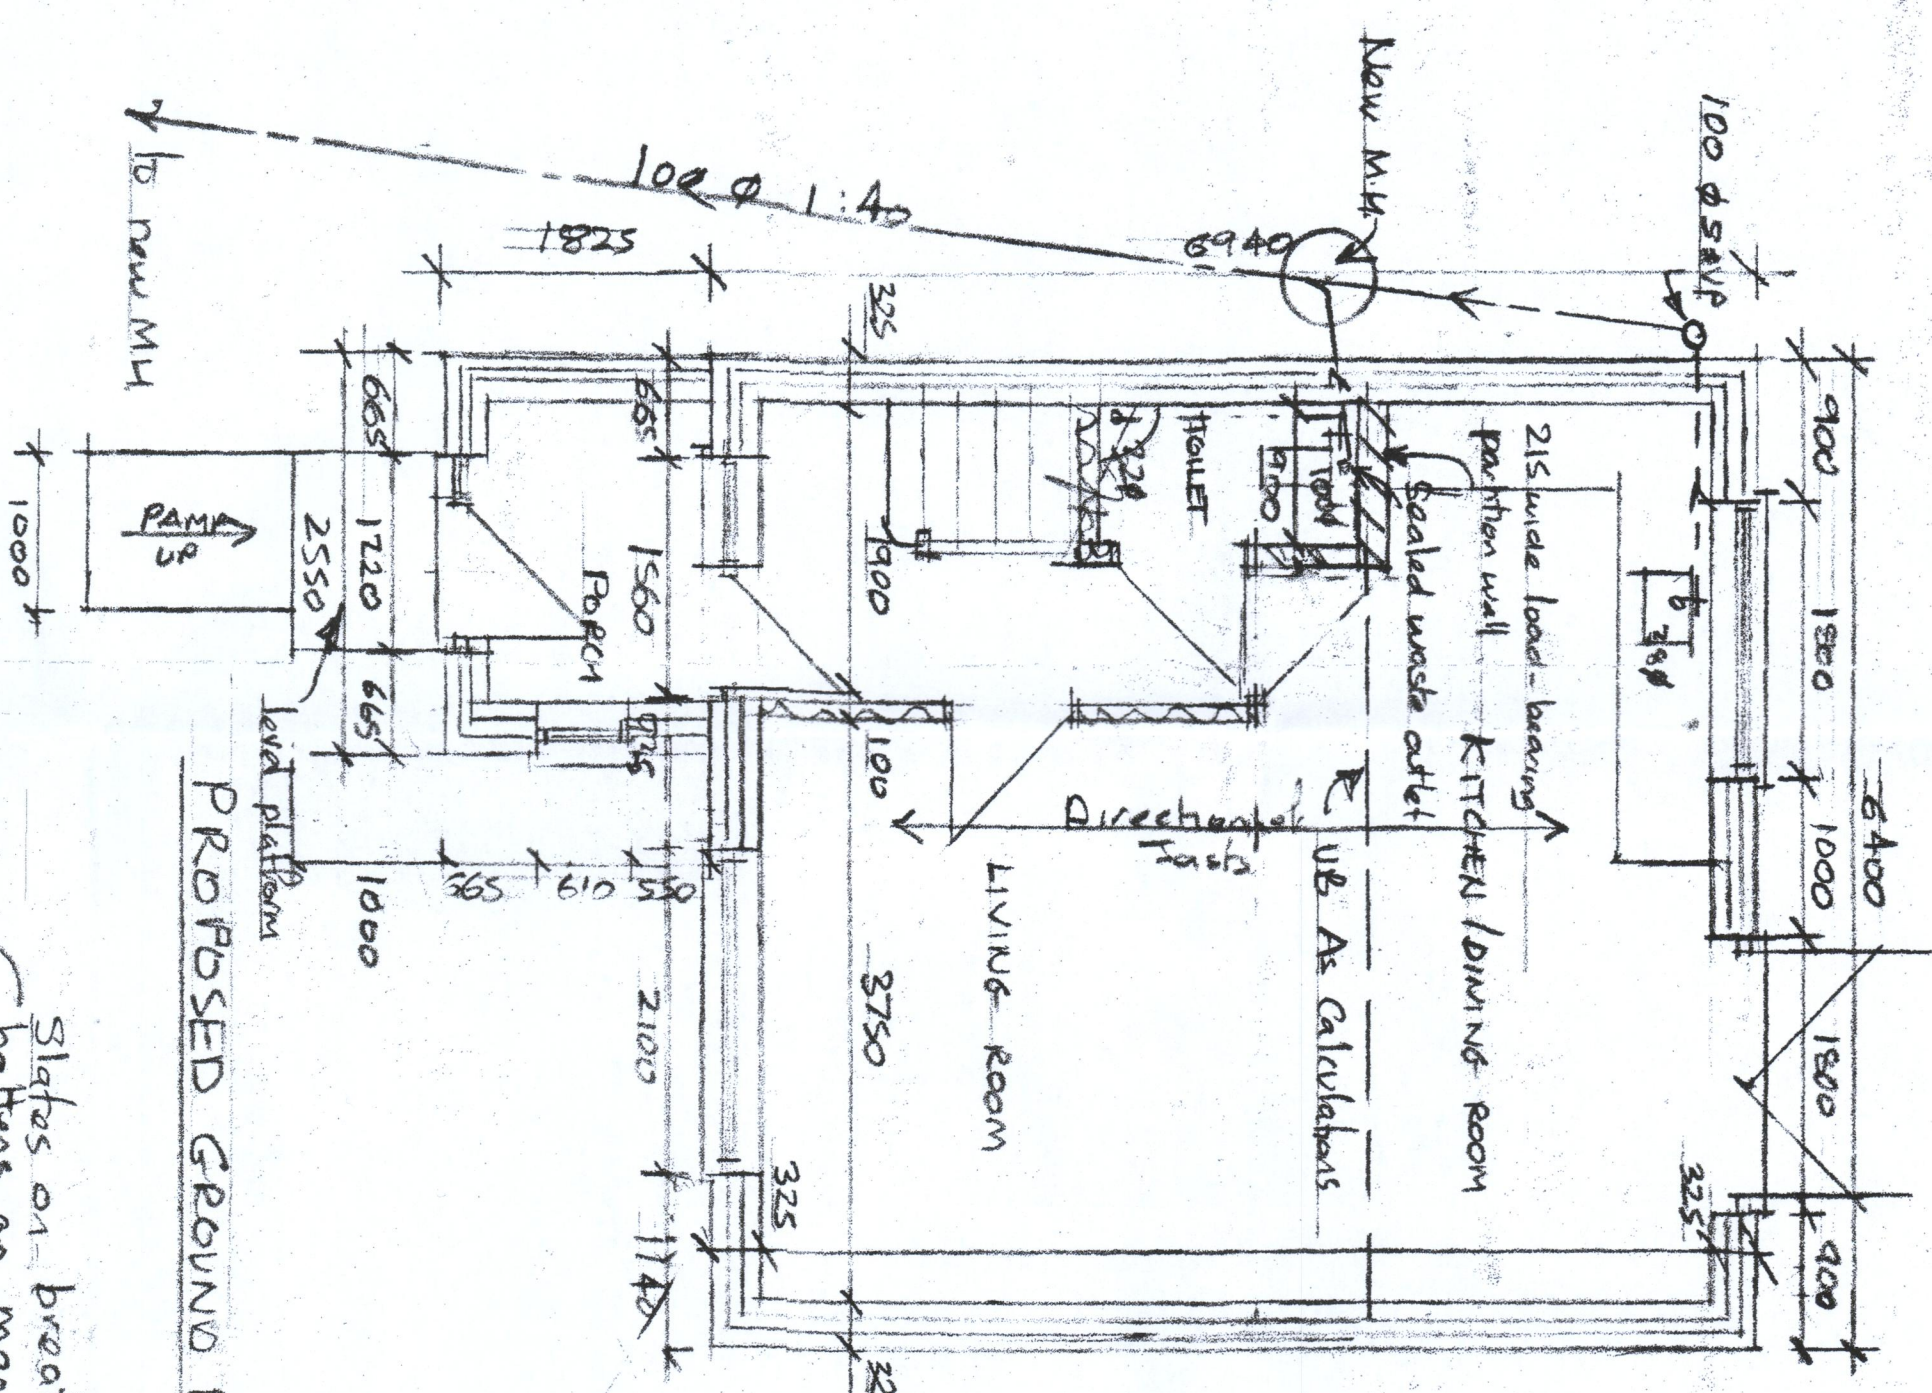

Job PROPOSED NEW HOUSE ADJACENT TO EXISTING HOUSE (ADDED)			
ADDRESS 1 MANORAV, QUEENS ROAD, MERTHYR TYDFIL			
DRAWING NO 25 of 2	SCALE 1/50, 1/100	DATE AUG 20 1920	DRAWN A. COLLINS