



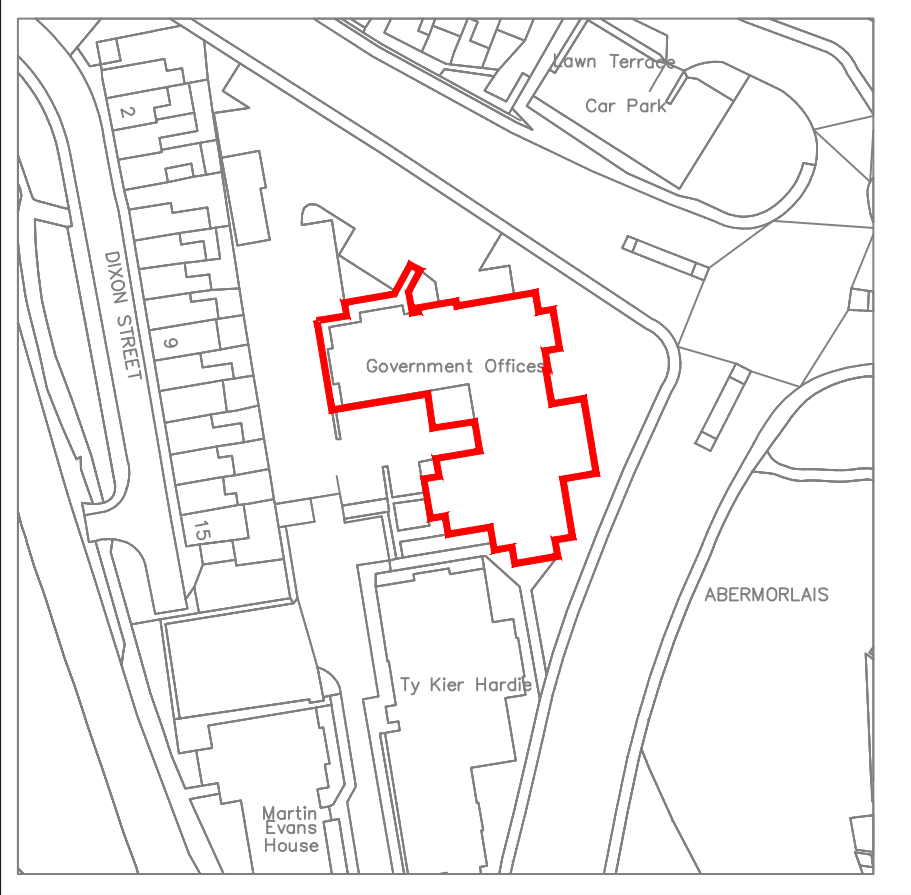

LOCATION PLAN
SCALE 1:1250

© Crown Copyright 2016. Streetwise Licence No. 100047474

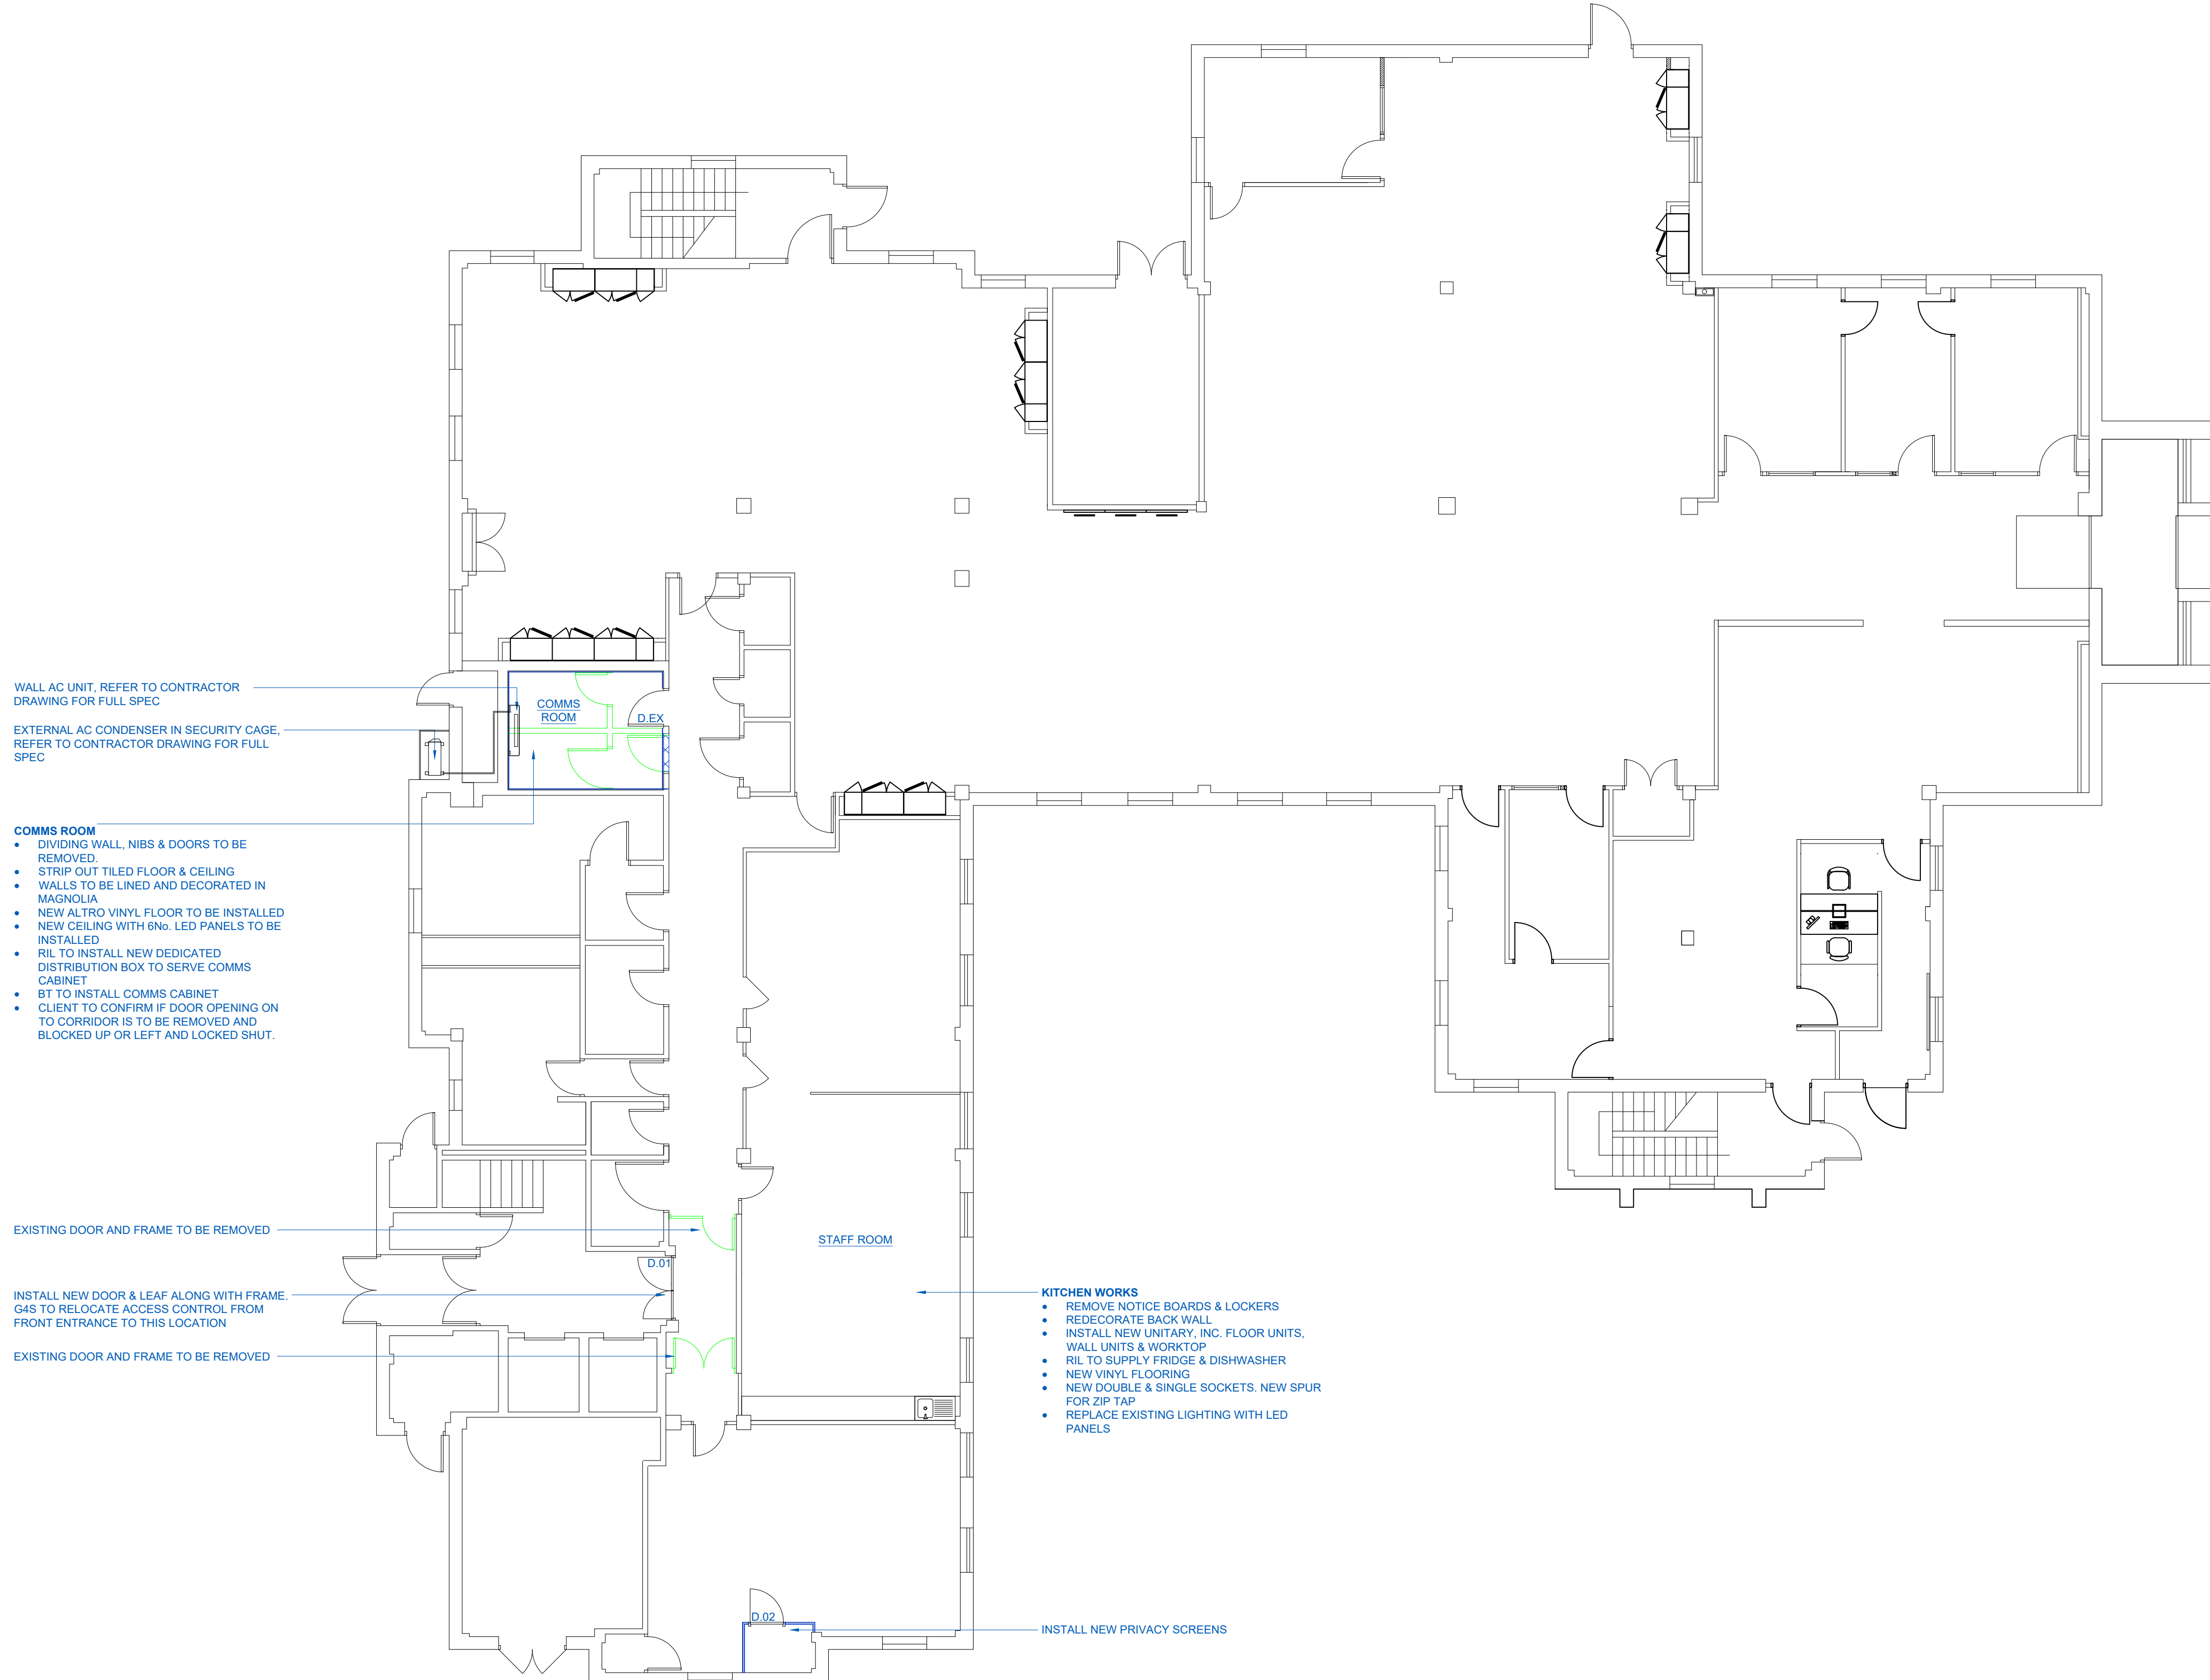

WALL AC UNIT. REFER TO CONTRACTOR DRAWING FOR FULL SPEC

EXTERNAL AC CONDENSER IN SECURITY CAGE. REFER TO CONTRACTOR DRAWING FOR FULL SPEC

- COMMS ROOM**
- DIVIDING WALL, NIBS & DOORS TO BE REMOVED.
 - STRIP OUT TILED FLOOR & CEILING
 - WALLS TO BE LINED AND DECORATED IN MAGNOLIA
 - NEW ALTRO VINYL FLOOR TO BE INSTALLED
 - NEW CEILING WITH 6No. LED PANELS TO BE INSTALLED
 - RIL TO INSTALL NEW DEDICATED DISTRIBUTION BOX TO SERVE COMMS CABINET
 - BT TO INSTALL COMMS CABINET
 - CLIENT TO CONFIRM IF DOOR OPENING ON TO CORRIDOR IS TO BE REMOVED AND BLOCKED UP OR LEFT AND LOCKED SHUT.

EXISTING DOOR AND FRAME TO BE REMOVED

INSTALL NEW DOOR & LEAF ALONG WITH FRAME. GAS TO RELOCATE ACCESS CONTROL FROM FRONT ENTRANCE TO THIS LOCATION

EXISTING DOOR AND FRAME TO BE REMOVED

- KITCHEN WORKS**
- REMOVE NOTICE BOARDS & LOCKERS
 - REDECORATE BACK WALL
 - INSTALL NEW UNITARY, INC. FLOOR UNITS, WALL UNITS & WORKTOP
 - RIL TO SUPPLY FRIDGE & DISHWASHER
 - NEW VINYL FLOORING
 - NEW DOUBLE & SINGLE SOCKETS, NEW SPUR FOR ZIP TAP
 - REPLACE EXISTING LIGHTING WITH LED PANELS

INSTALL NEW PRIVACY SCREENS

PROPOSED GENERAL ARRANGEMENT
SCALE 1:100

NOTE:
EXTERNAL BARRIER TO AEGIS READER REMOVED

ALL ROLLER SHUTTER SIZES TO BE
CONFIRMED ON SITE BY CONTRACTORS
BEFORE COMMENCING ANY WORKS

R1	A/C INFORMATION ADDED	16.07.2021	MH
REVISIONS		DATE	INIT

ISSUED FOR INFORMATION

DRAWING PROJECT
TY BETHESDA, AVE DE CLICHY,
MERTHYR TYDFIL CF47 8AS
INTERNAL ALTERATIONS

DRAWING TITLE
PHASE 1
PROPOSED GENERAL ARRANGEMENT

CLIENT
Department for Work & Pensions

DESIGNER TM/DFr	CHECKED BY MH/BC	SCALE 1:100 @ A1	DATE 04.06.2021
--------------------	---------------------	---------------------	--------------------

DRAWING NUMBER
5639-DWP_MERTHYR-RIL-00-XX-DR-I-0001-GA-P1-R1

SCALE BAR @1:100
0 1m 5m 10m



REGISTERED IN ENGLAND & WALES NO. 3678965
VAT REGISTRATION NO. 729452246
01936 422700
design@resolutioninteriors.com
www.resolutioninteriors.com
COPYRIGHT OF THIS DRAWING IS RESERVED BY RESOLUTION INTERIORS LIMITED. THE DRAWING IS ISSUED ON THE CONDITION THAT IT IS NOT COPIED, REPRODUCED OR DISCLOSED TO A THIRD PARTY WITHOUT CONSENT