
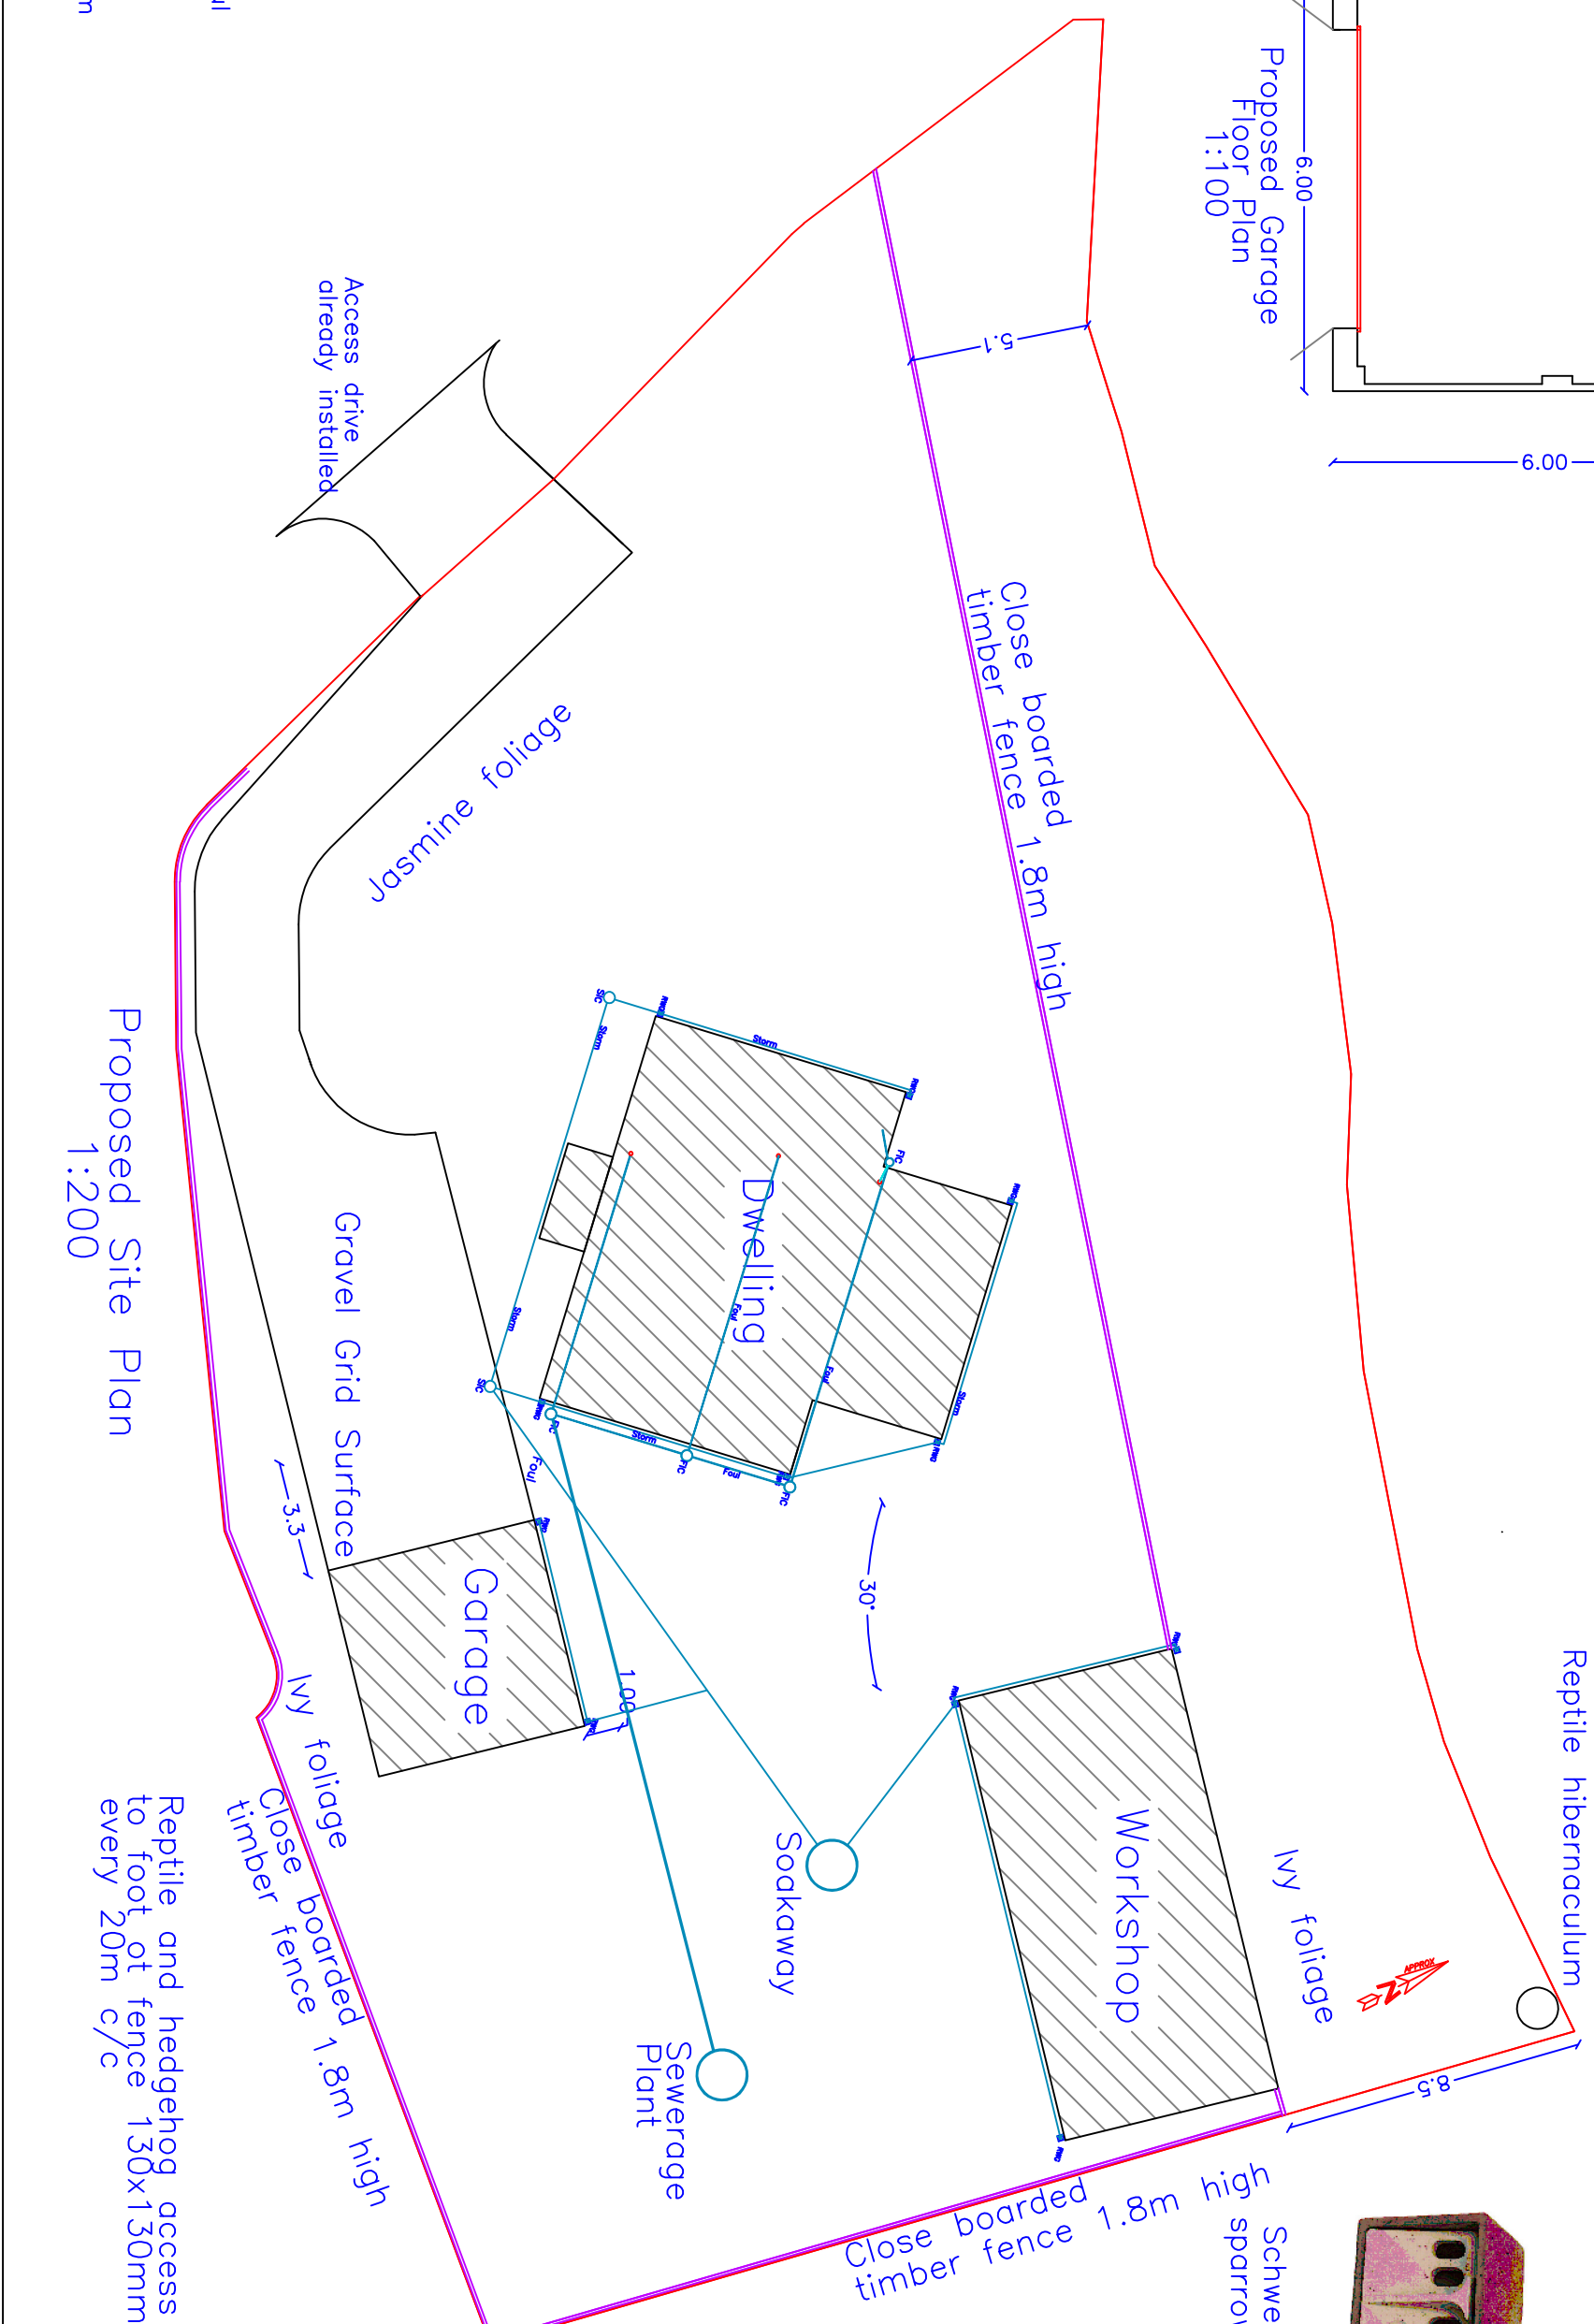
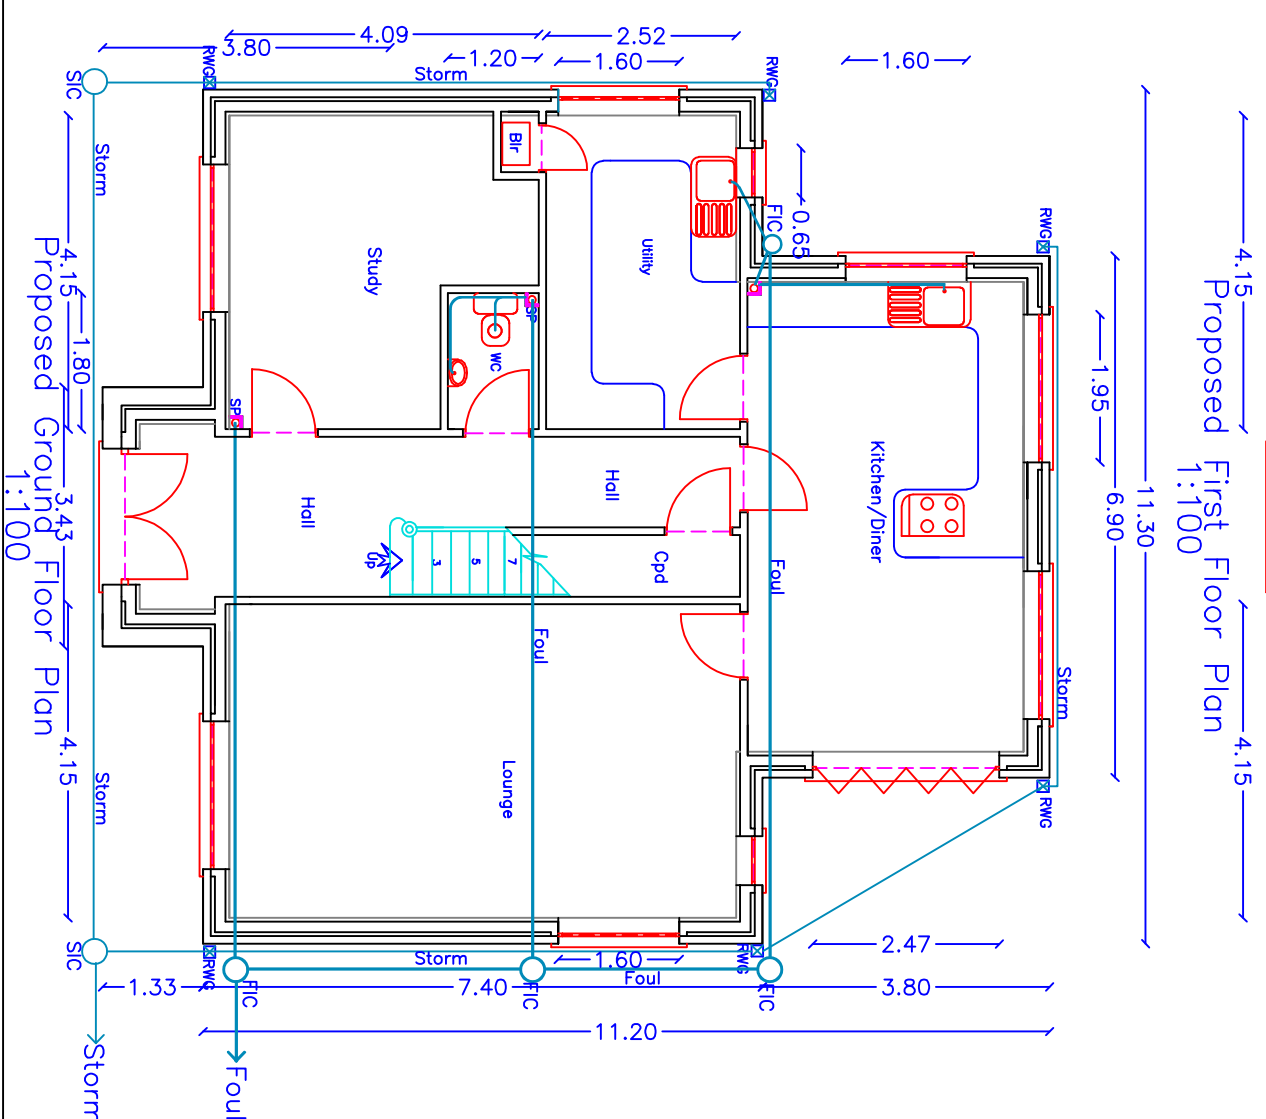
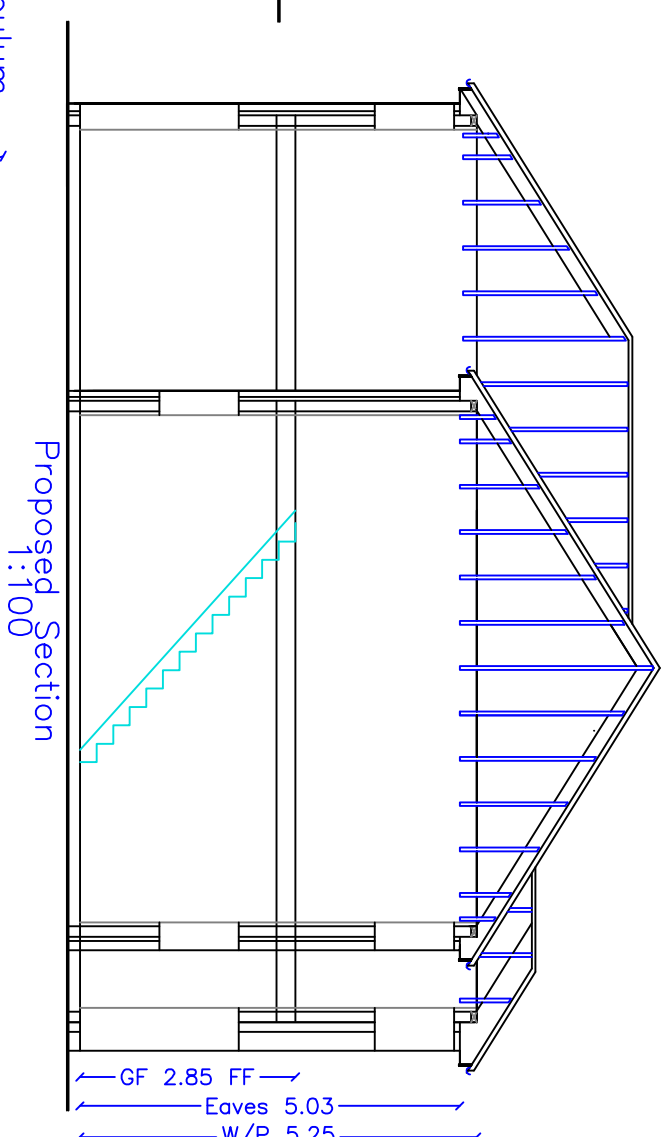
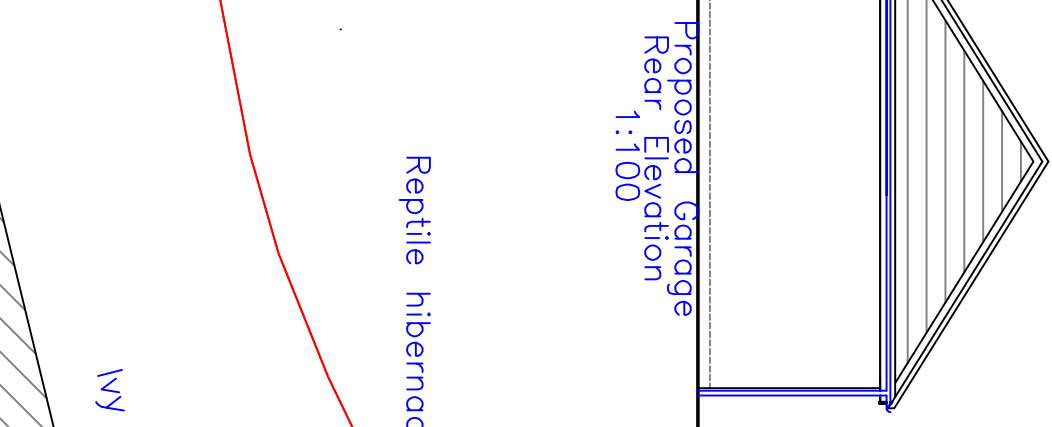
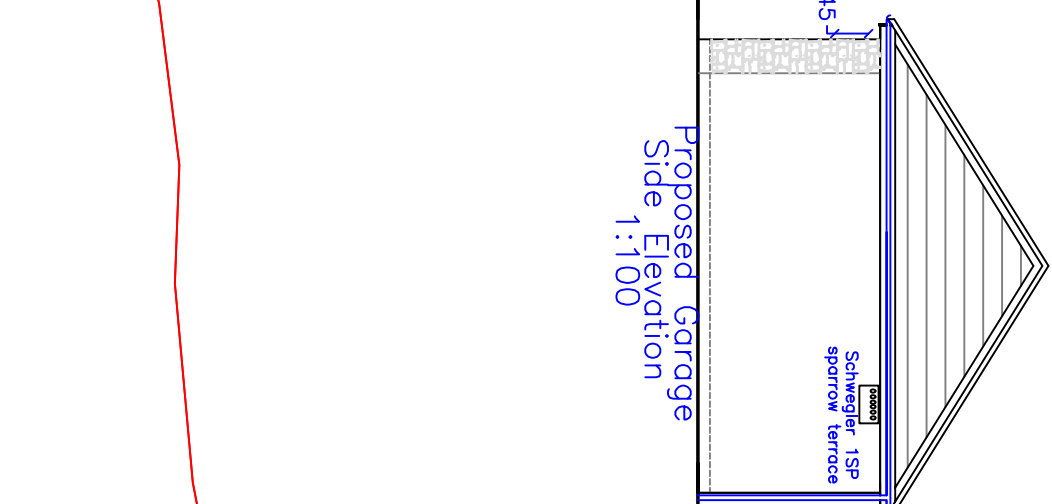
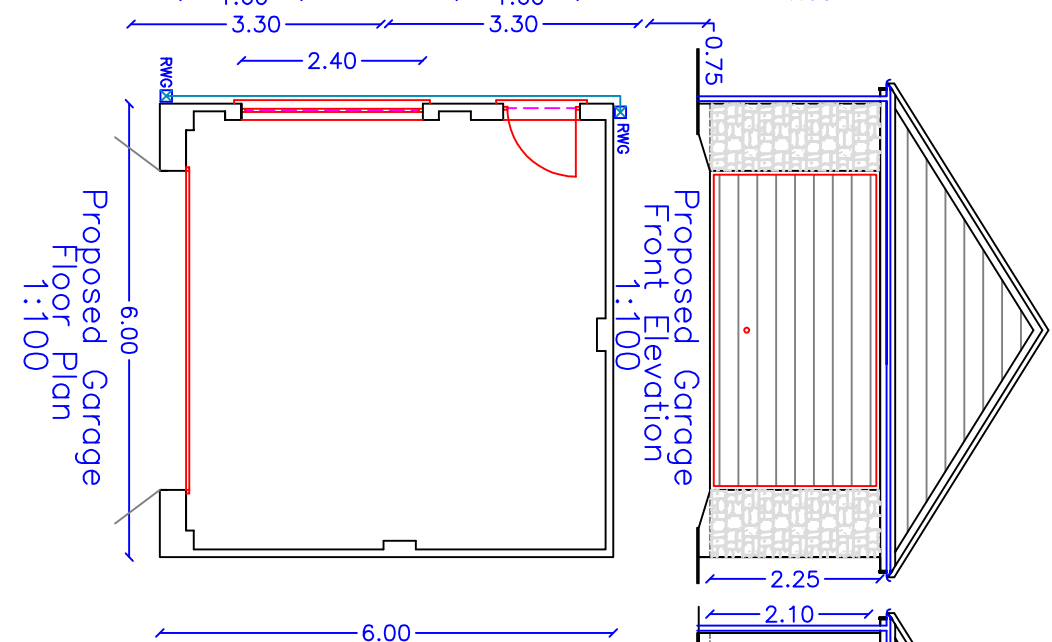
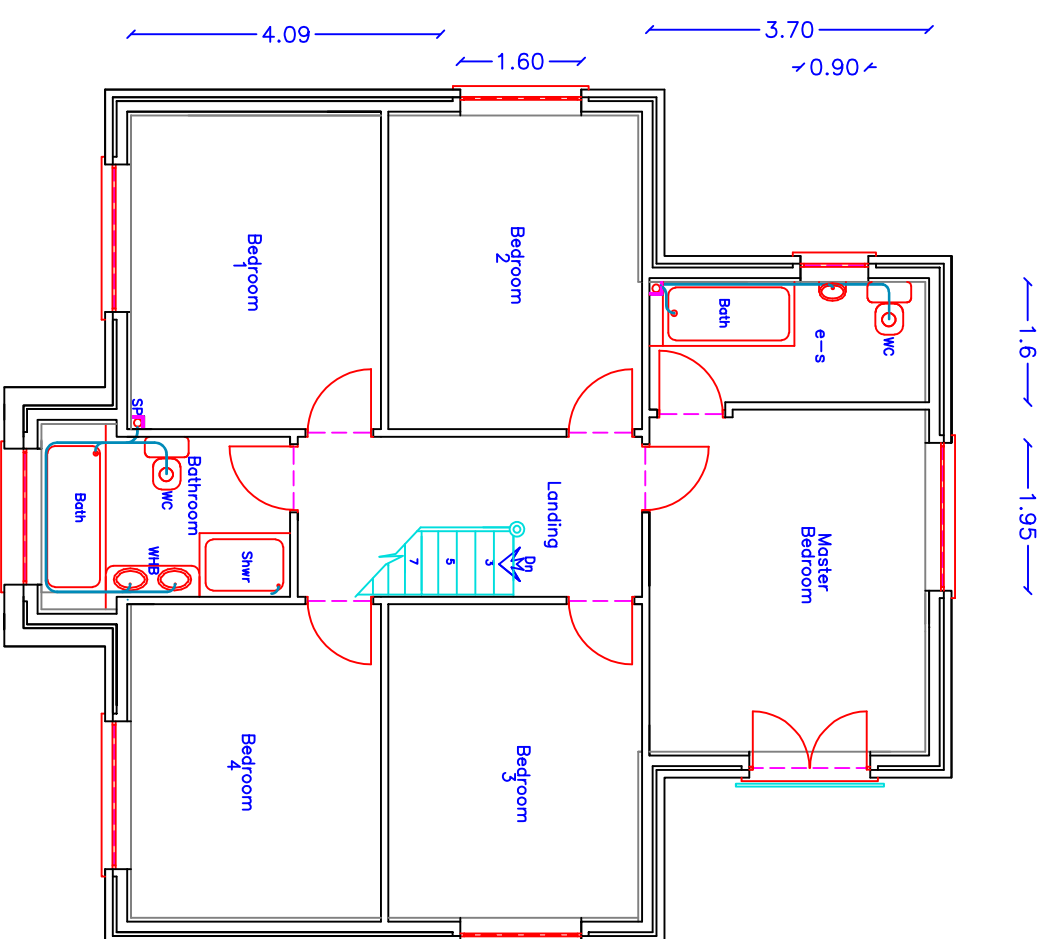
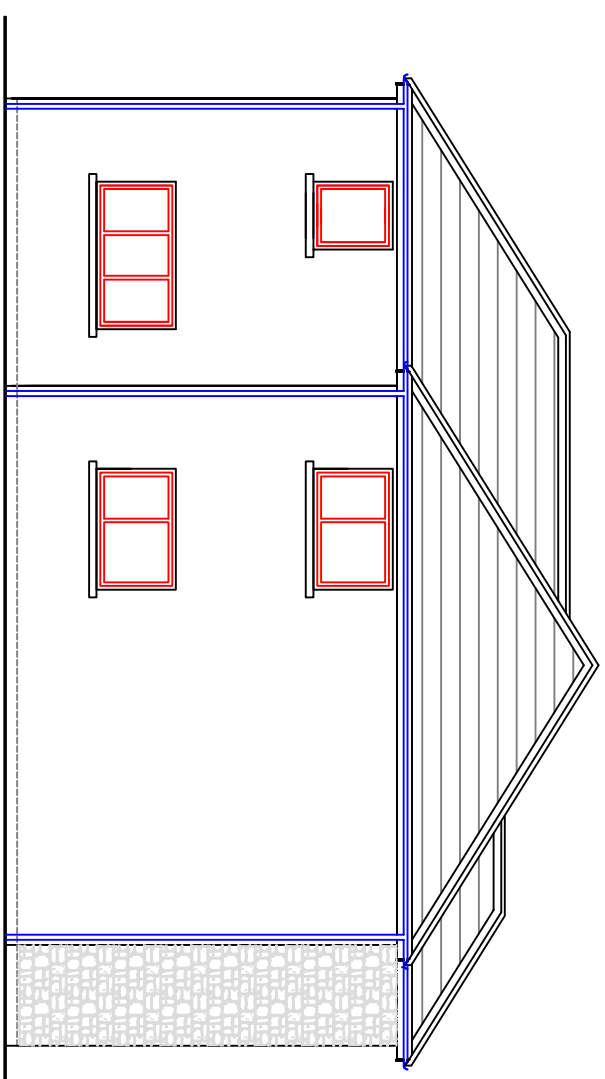
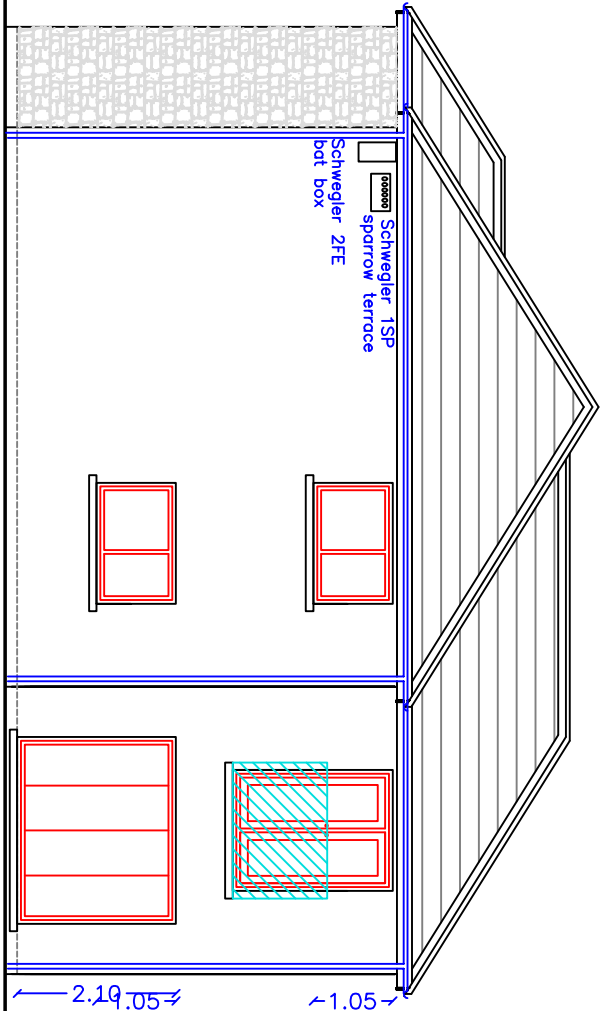
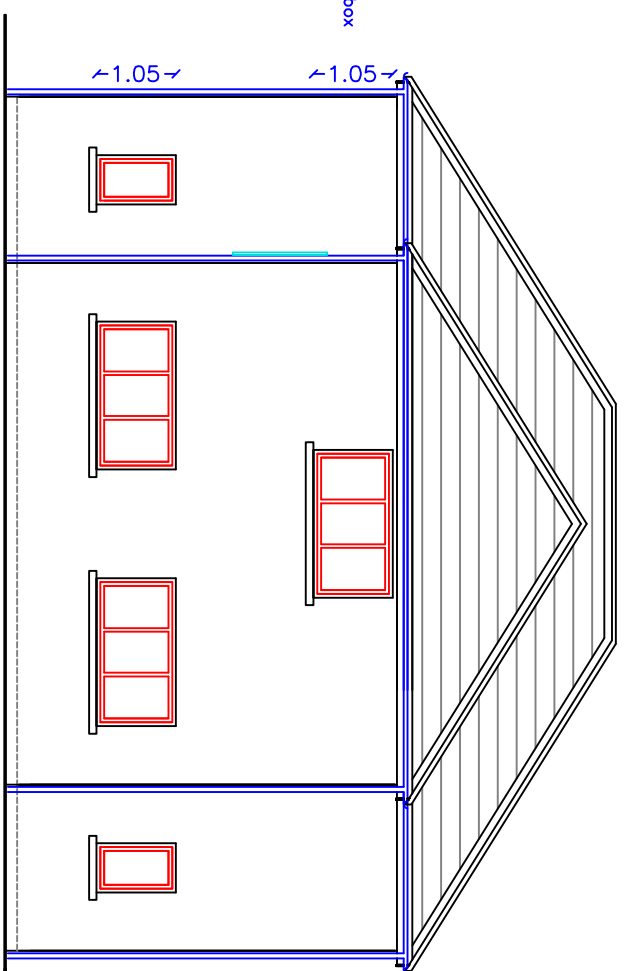


Schwegler 2FE bat box
Dated: 01.10.19

Re-arranged windows, doors, front tower and internal rooms & Change Barn to Workshop.

internal rooms & Change Barn to Workshop.

internal rooms & Change Barn to Workshop.

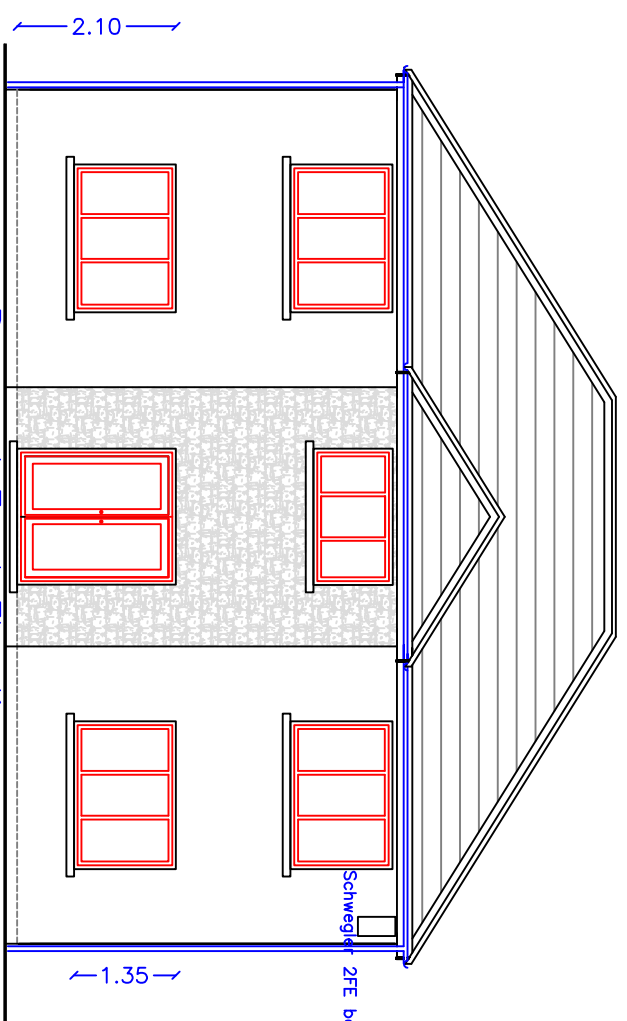

Utopia Design

Building Planning Support

01685 559230. Mob: 07908 725065

E-mail: utopiadass@hotmail.com

Only for Purpose Indicated

Client	Mr Ryan Williams
--------	------------------

27, Chapel Street
Abercrombie

Merthyr Tydfil,
CE40 4BX

Project	CF-48 1RX
---------	-----------

Proposed New Delta Double Garage and

Land to the Rear

Abercandid
Merthyr Tydfil,

CF48	1PX
------	-----

Drawn by	Date	Scale
BT	20.08.10	

F1	29.06.19
Title	

1:100 1:200

Proposed	F
----------	---

Plans, Elevations

& Section

--

NEWTON 02E