


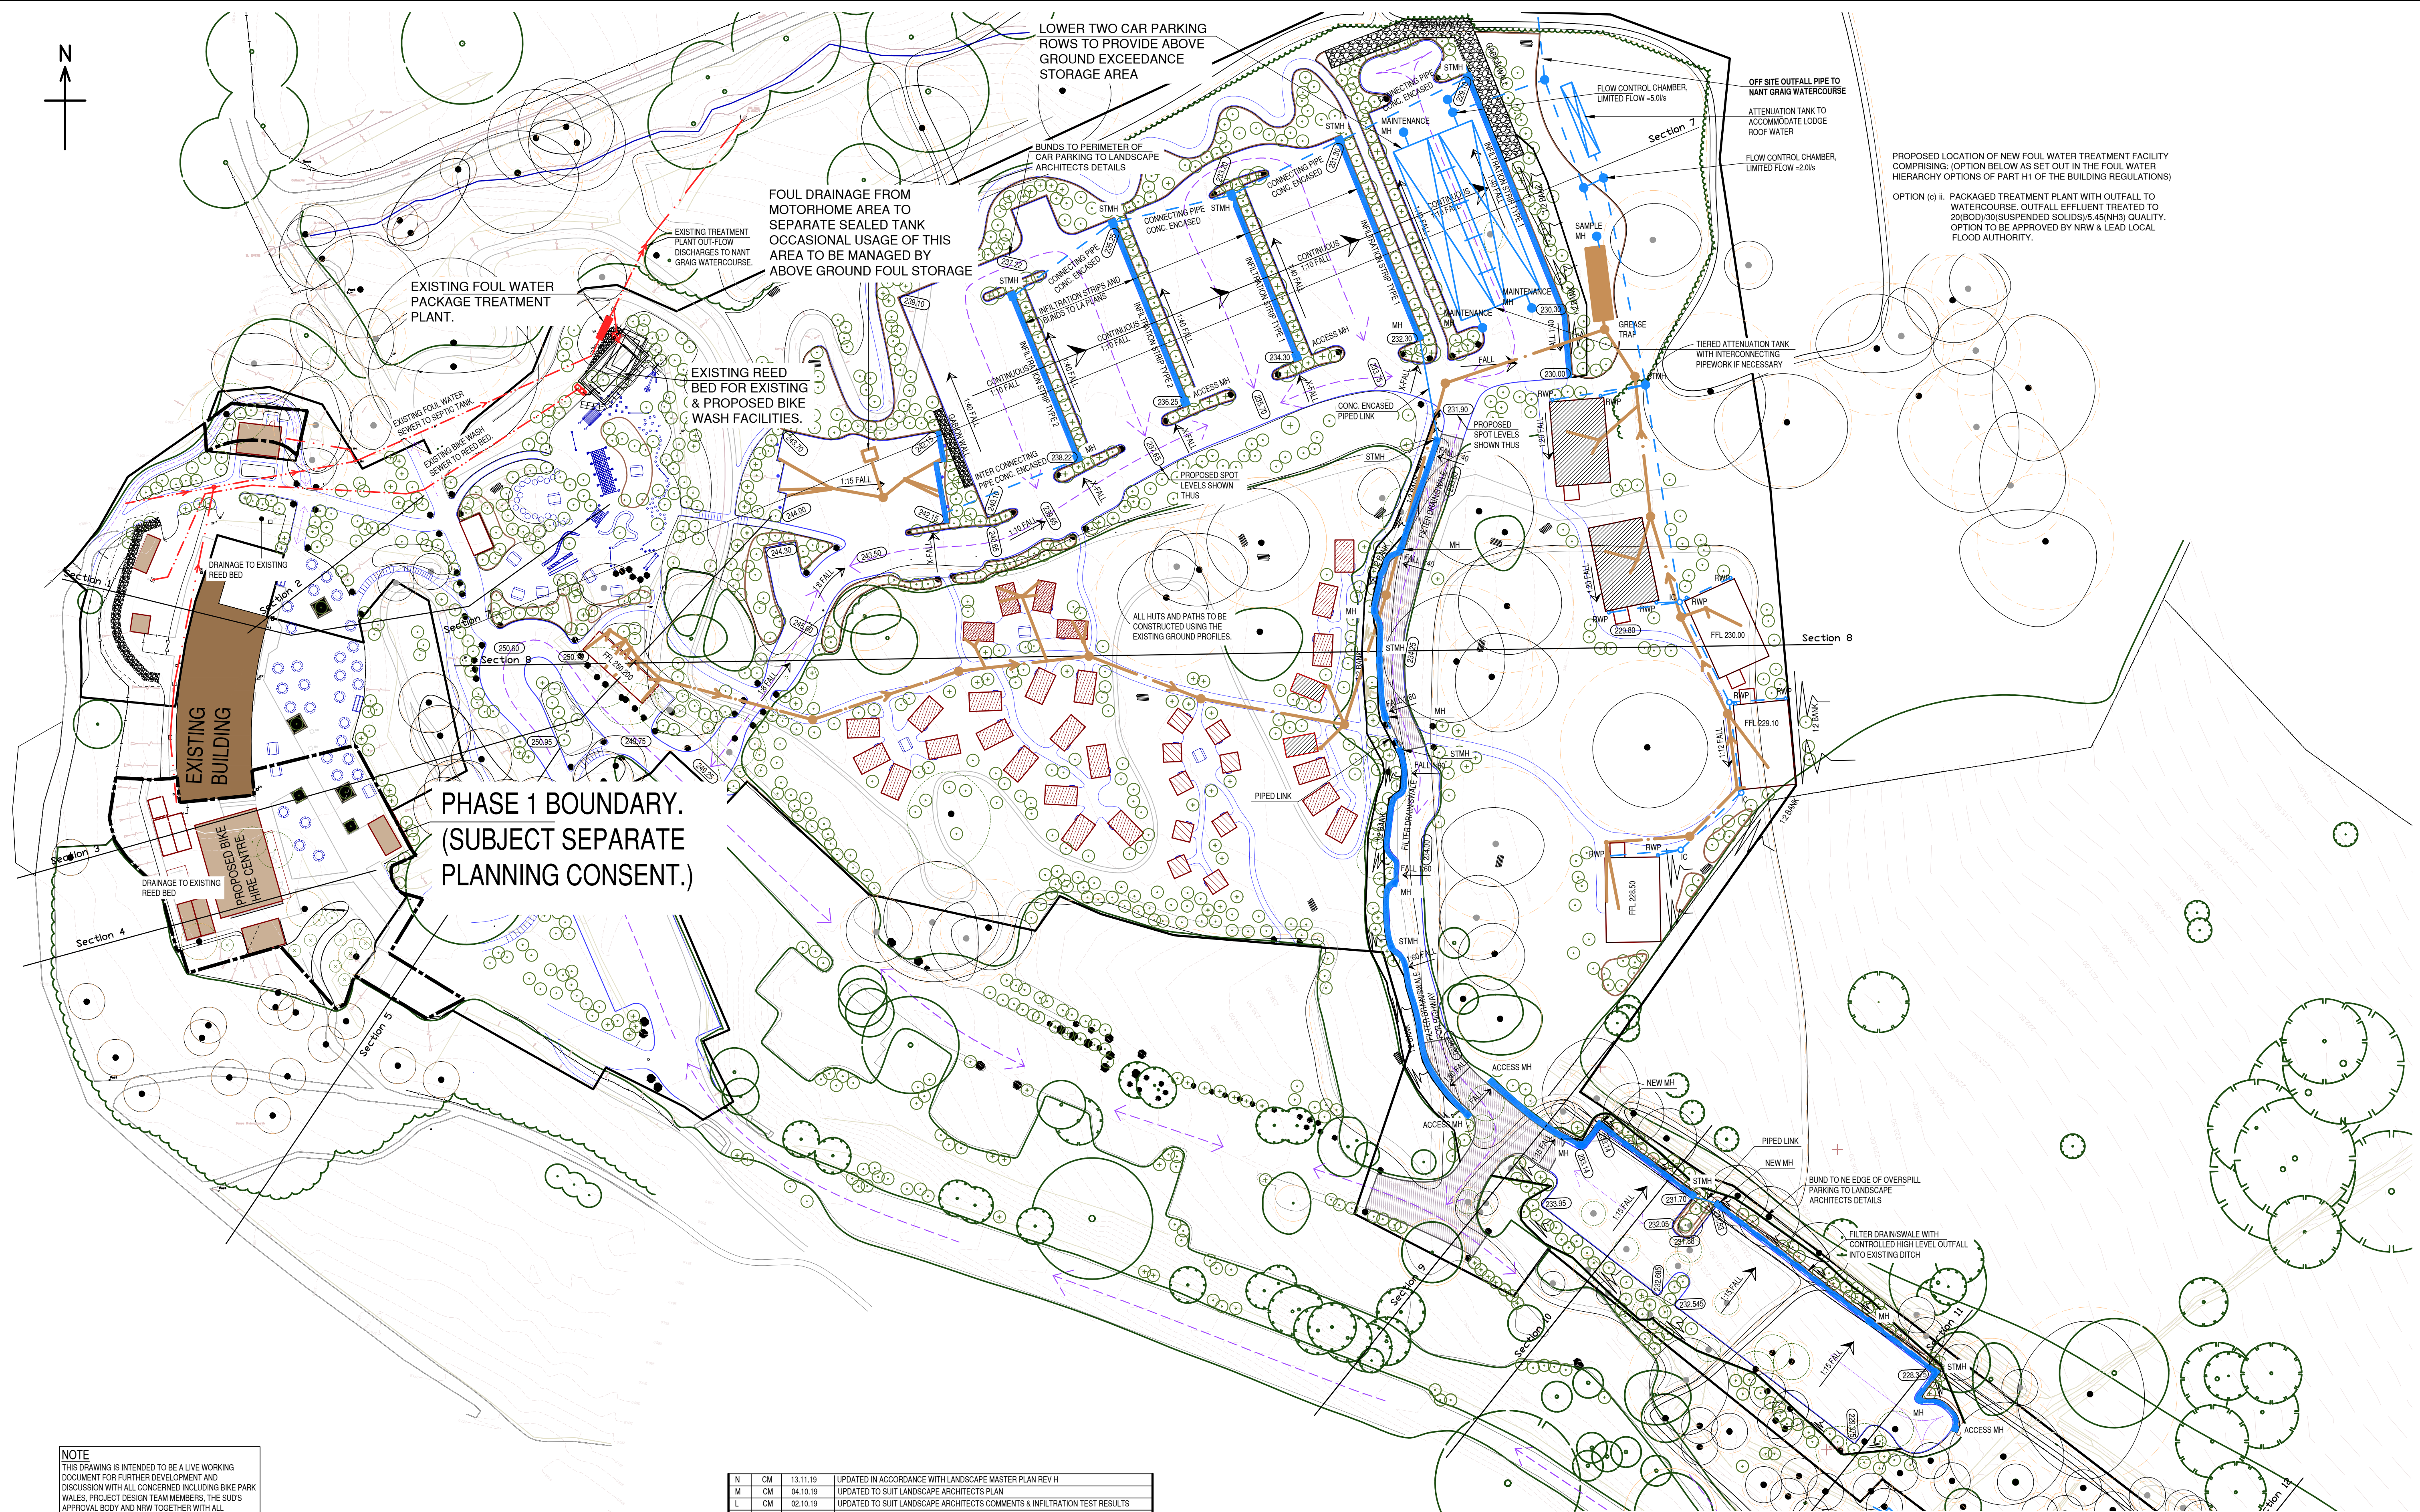

NOTE
ALL DETAILS ARE SUBJECT TO
TARGETED INFILTRATION TESTING

N	CM	13.11.19	UPDATED IN ACCORDANCE WITH LANDSCAPE MASTER PLAN REV H
M	CM	04.10.19	UPDATED TO SUIT LANDSCAPE ARCHITECTS PLAN
L	CM	02.10.19	UPDATED TO SUIT LANDSCAPE ARCHITECTS COMMENTS & INFILTRATION TEST RESULTS
K	CM	21.08.19	SCHEME UPDATED FOLLOWING BAS CONSULTATION
J	CM	11.07.19	SCHEME PROPOSAL GENERALLY UPDATED
H	PH	17.05.19	SEALED TANK PROVIDED FOR FOUL WATERS FROM MOTORHOME AREA
G	PH	14.03.19	NOTE AMENDED ON EXISTING TREATMENT PLANT
F	PH	12.03.19	LODGE AREA LAYOUT UPDATED TO L5 ARCHITECTS LAYOUT, GABION WALL REMOVED.
E	PH	11.03.19	LODGE AREA LAYOUT UPDATED TO L5 ARCHITECTS LAYOUT.
D	PH	04.03.19	FW PART DRAINAGE RE-ROUTED TO COMMENTS FROM L5 ARCHITECT.
C	PH	01.03.19	RE-DRAWN, LINES & BANKS ADDED
B	PH	19.11.18	SOME VAN CAR PARK REMOVED AT BOTTOM OF SITE SECTION 7 DUE TO STEEPNESS OF EXISTING GROUND. DRAINAGE RE-ROUTED FROM LODGES, CESSPIT MOVED DUE TO STEEPNESS OF EXISTING GROUND, FW DRAINS ADDED ON SHEPHERDS HUTS. SECTION MARKS 9-11 ADDED.
A	PH	19.11.18	DRAINAGE UPDATED, NEW ARCHITECTS LAYOUT ADDED.
Rev	By	Date	Revision

Drawing Status		PLANNING			
Architect		LeTrucco			
Client		RIDE BIKE WALES			
Scale	Drawn	Drawing Size	Date	Checked	
1:500	PH	A1	13/11/19	RG	

Bingham Hall

PARTNERSHIP LTD

Consulting Civil & Structural Engineers
5 Ty-Nant Court
Morgantown
Cardiff
CF15 8LW
Telephone (029) 2048 8588

Project Title		PROPOSED EXPANSION AT RIDE BIKE WALES					
Drawing Title		PROPOSED SITE WIDE EXTERNAL WORKS SCHEME					
Project No.	Originator	Volume	Level	Type	Role	Number	Rev
6655	- BHP	- ZZ	- XX	- DR	- S	- (60)P01	N