
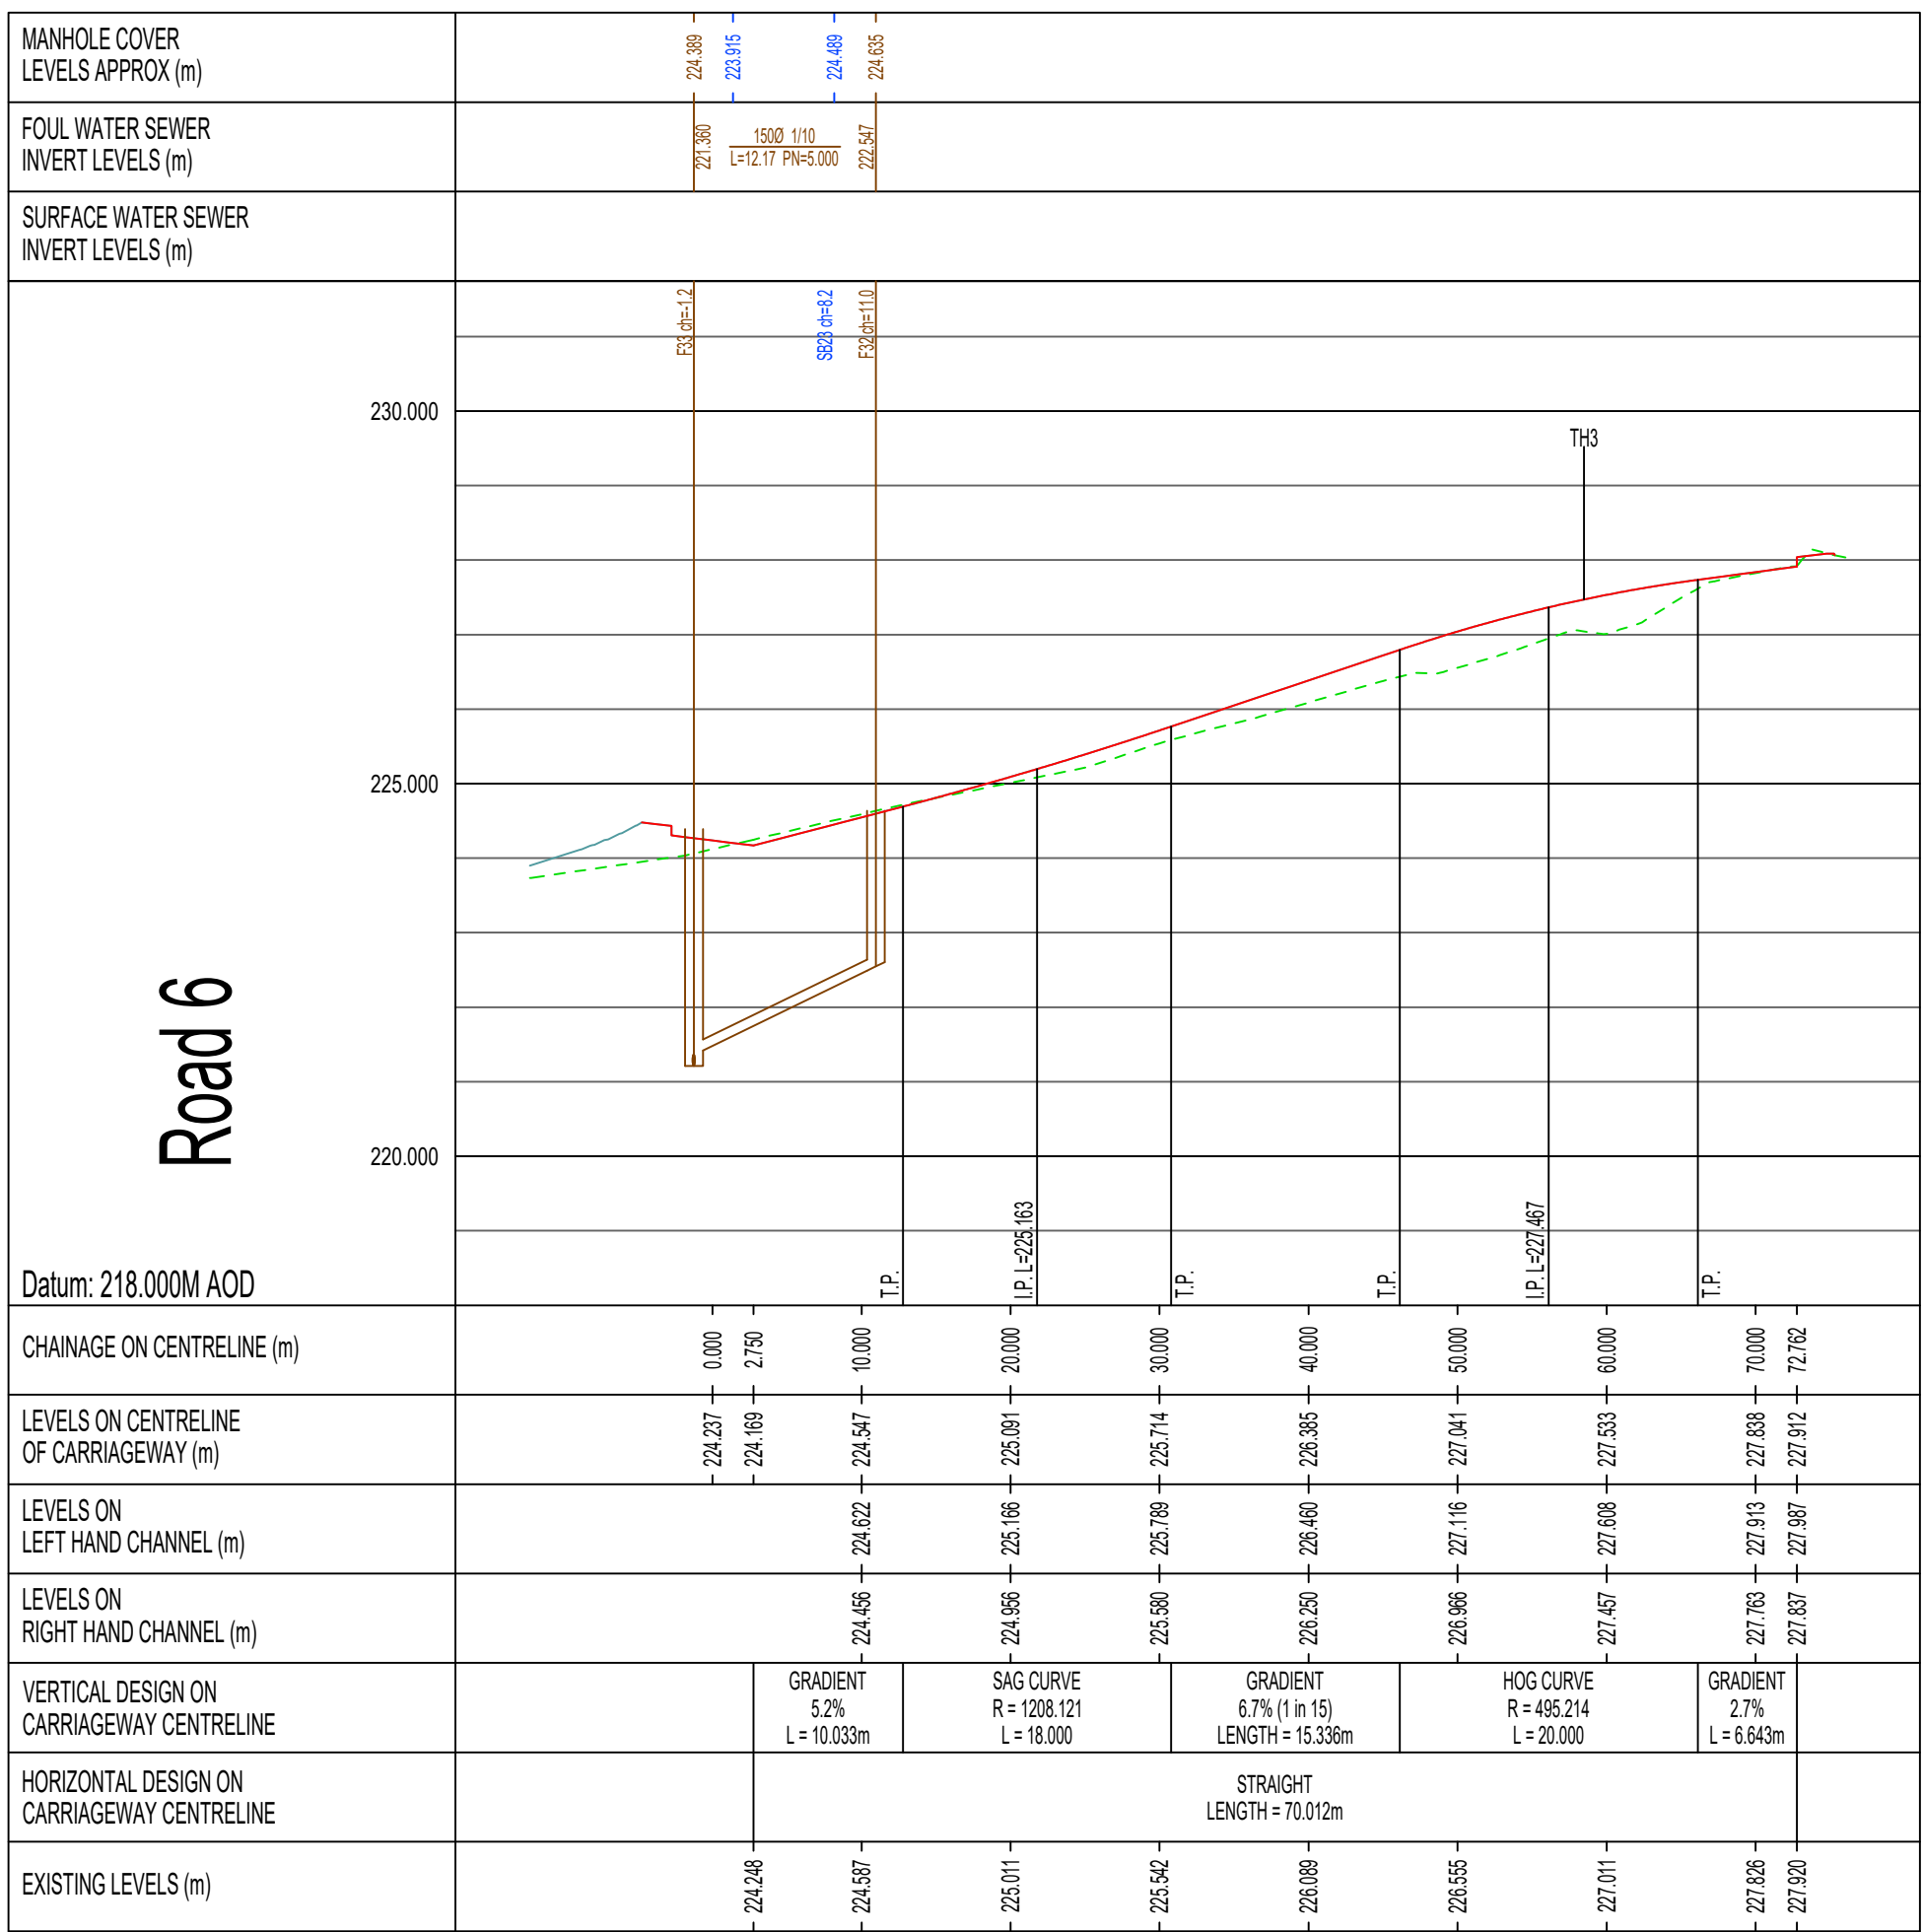
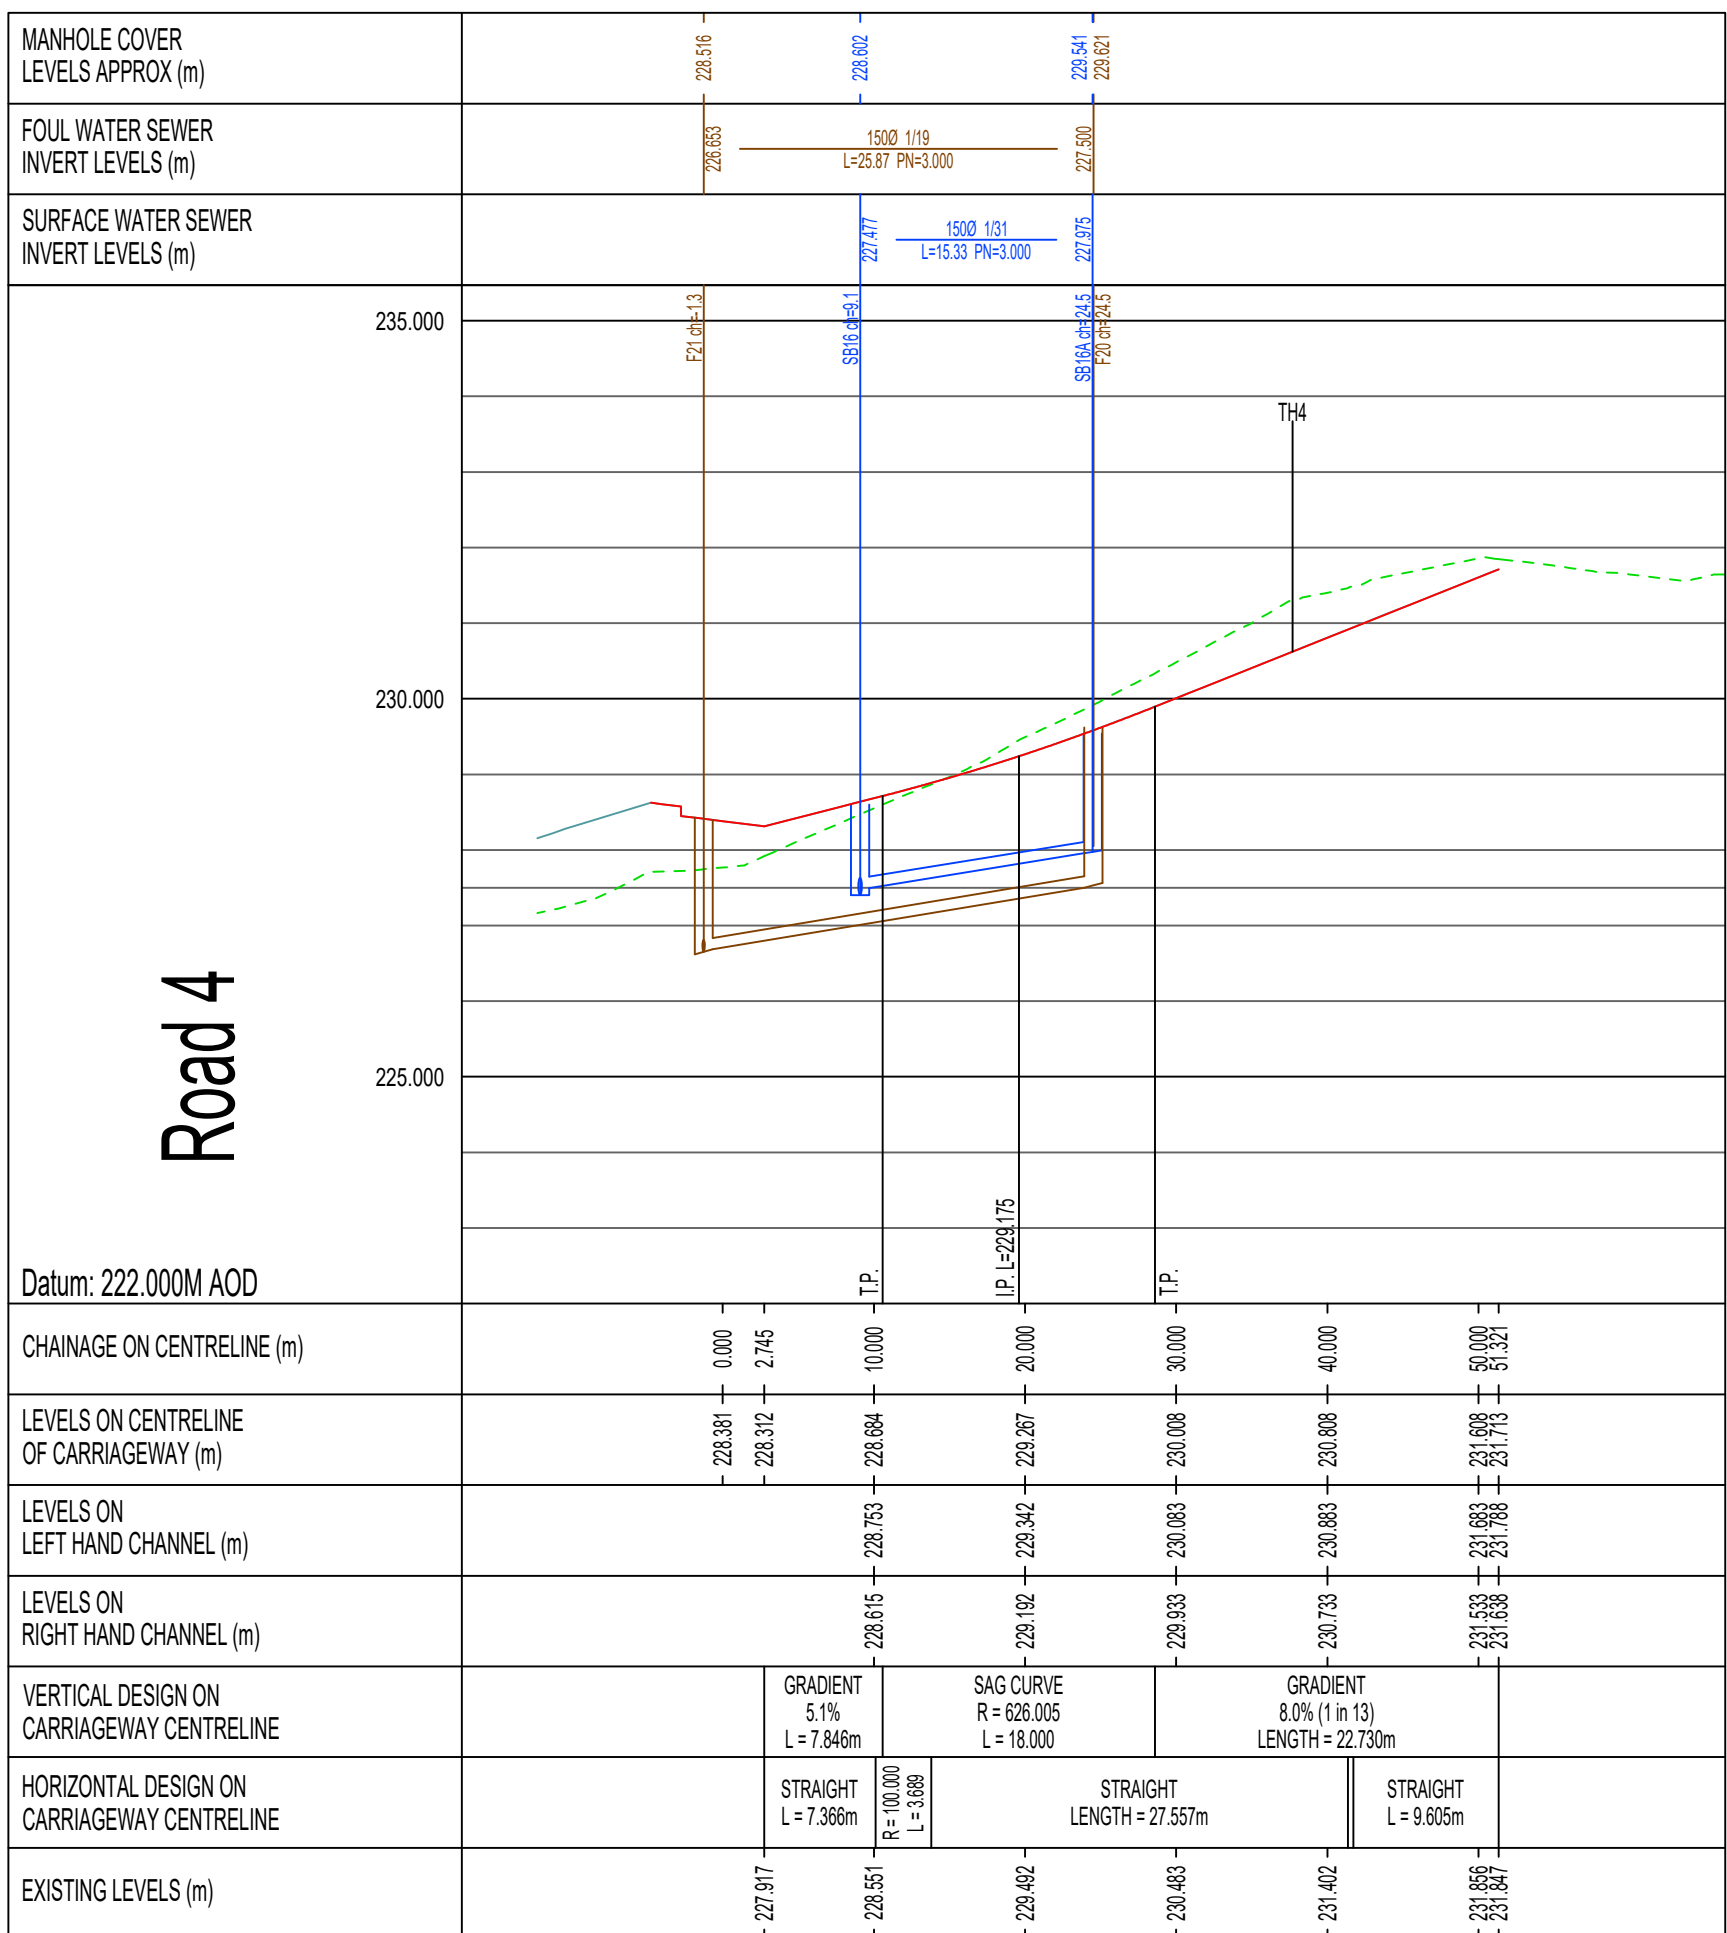
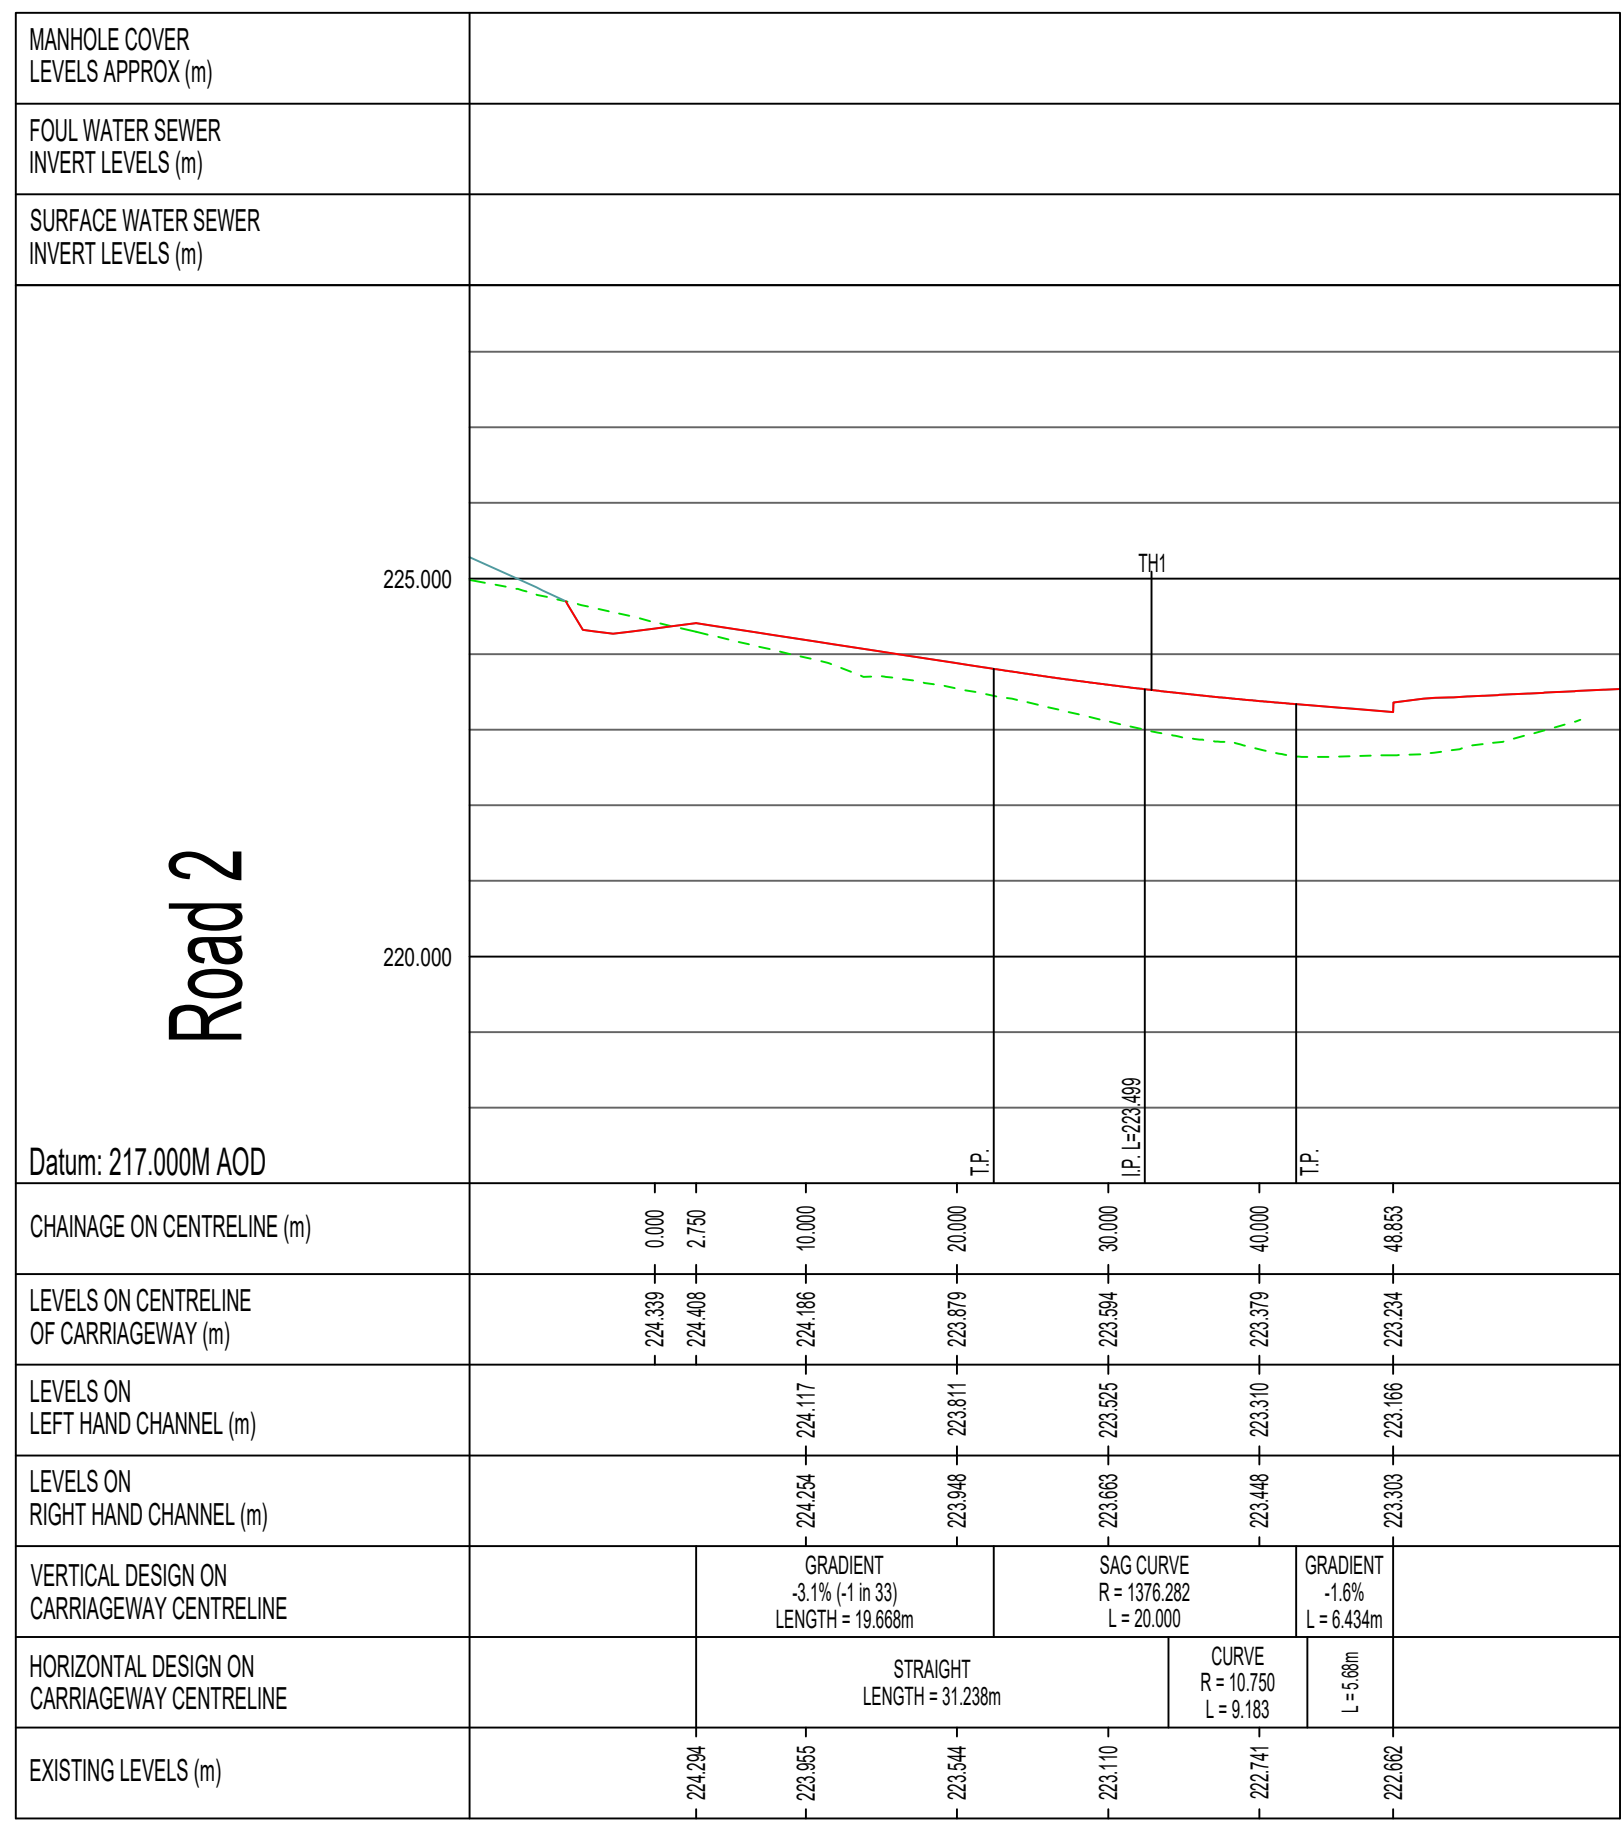


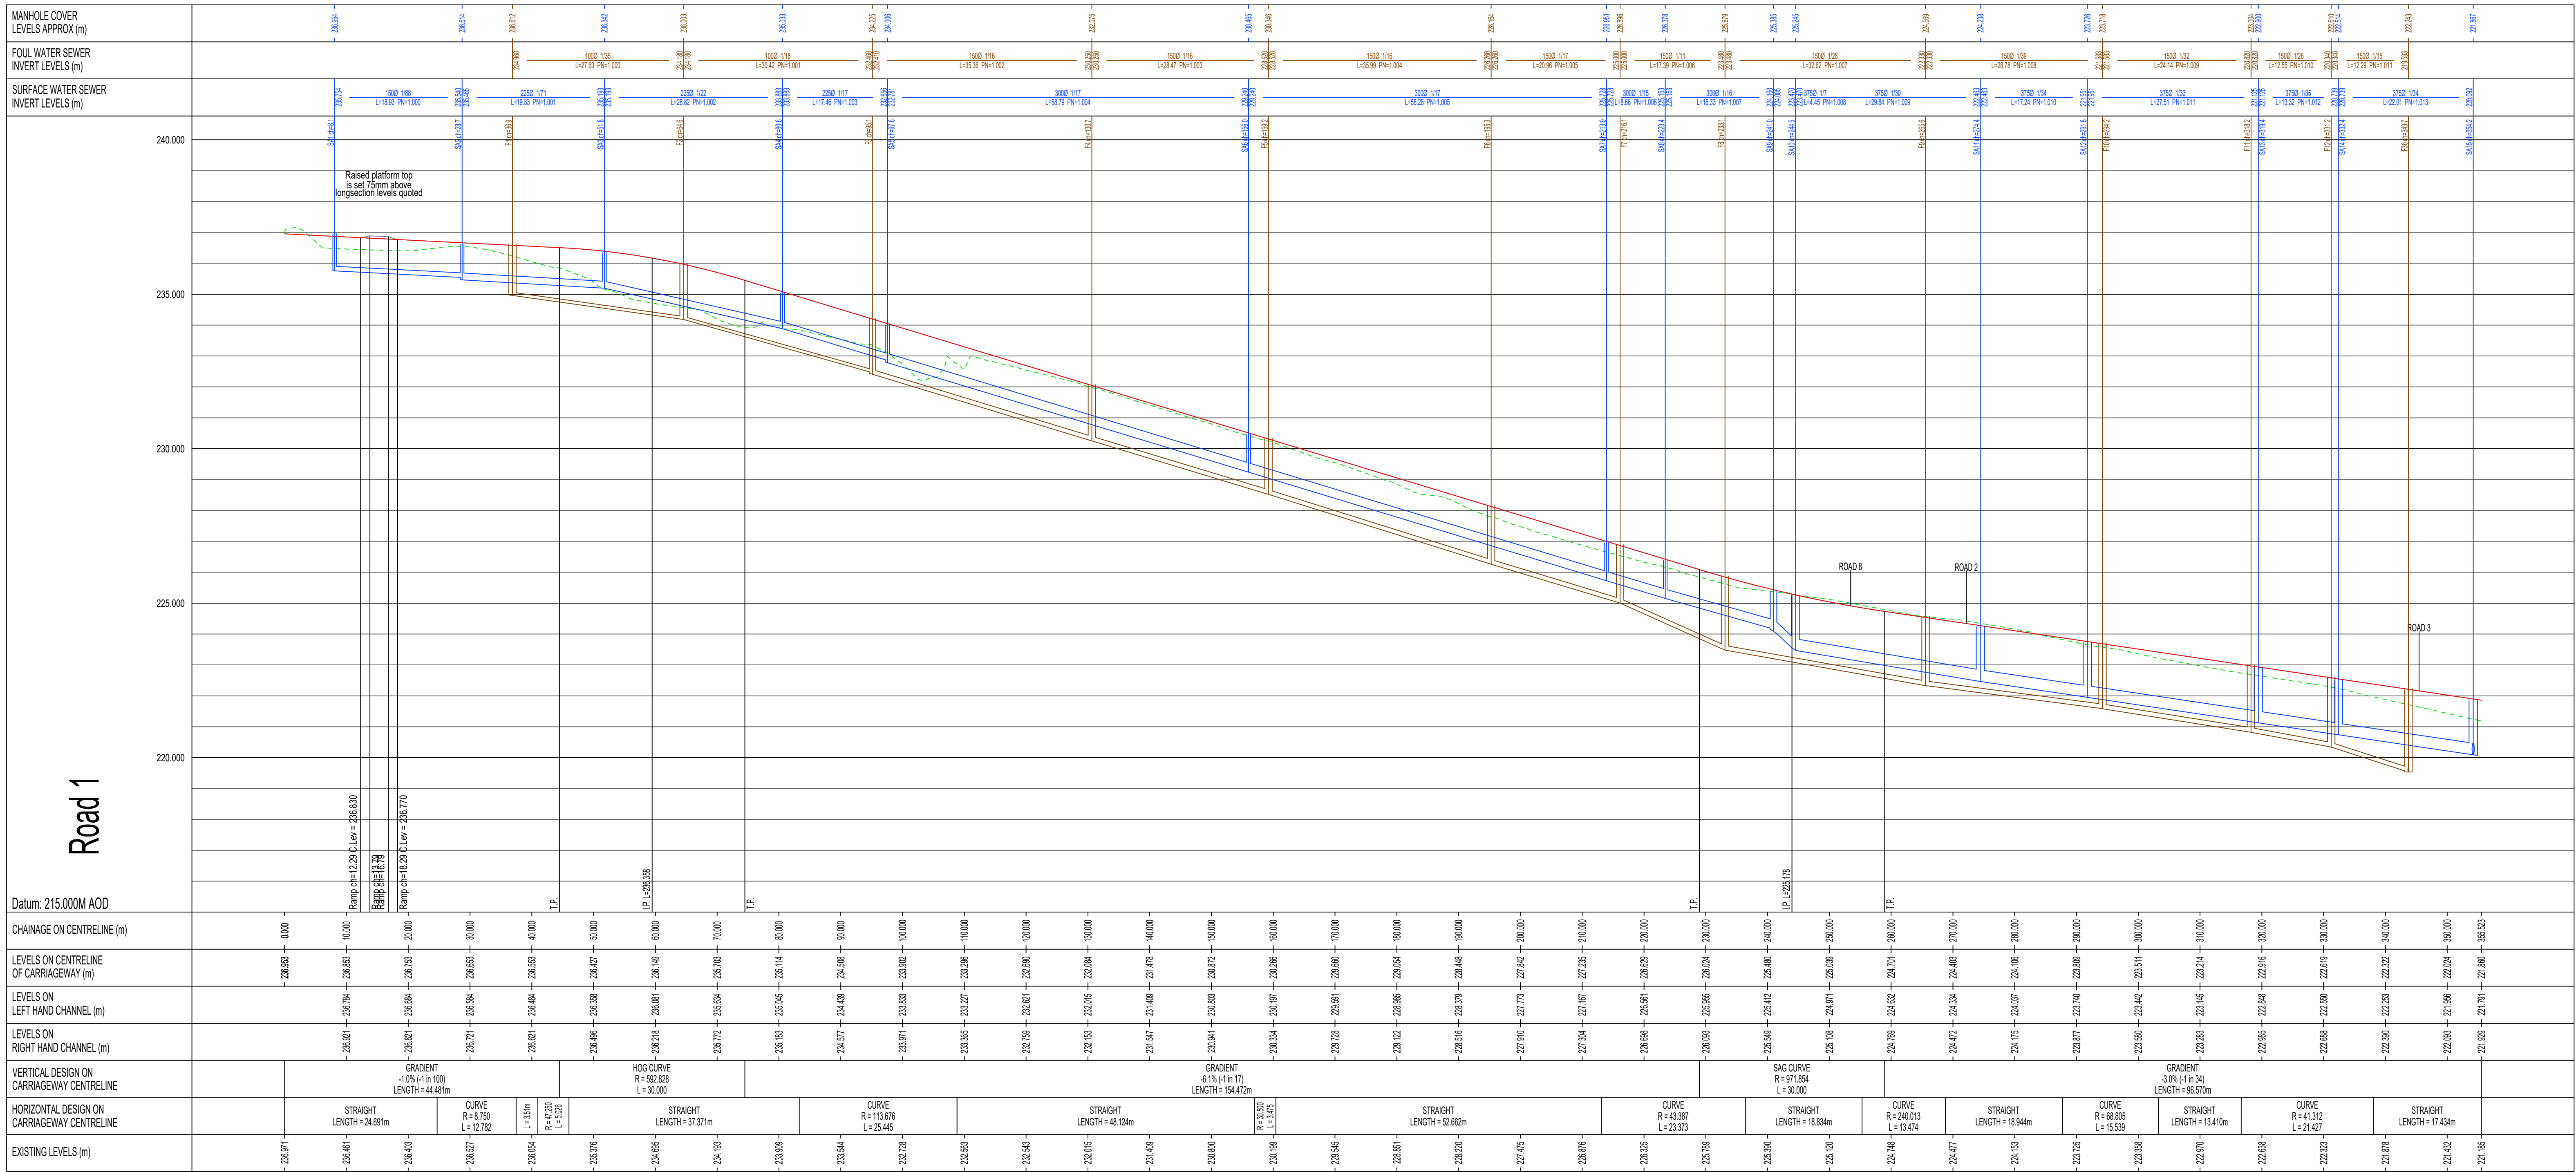

- GENERAL NOTES
- DO NOT SCALE.
 - THE CONTRACTOR IS TO CHECK AND VERIFY ALL BUILDINGS AND SITE DIMENSIONS AND LEVELS, INCLUDING SEWER INVERT LEVELS, BEFORE WORKS START ON SITE. THE CONTRACTOR IS TO COMPLY IN ALL ASPECTS WITH THE CURRENT BUILDING LEGISLATION, BRITISH STANDARDS, BUILDING REGULATIONS ETC.
 - POSITIONS OF EXISTING SERVICES/STATUTORY UNDERTAKERS APPARATUS ADJACENT TO OR CROSSING PROPOSED EXCAVATIONS ARE TO BE CHECKED BY THE CONTRACTOR PRIOR TO STARTING WORK.
 - THIS DRAWING IS TO BE READ IN CONJUNCTION WITH AND CHECKED AGAINST ALL OTHER DRAWINGS/ENGINEERING DETAILS, SPECIFICATION AND ANY STRUCTURAL, GEOTECHNICAL OR OTHER SPECIALIST DOCUMENT PROVIDED.
 - ANY ANOMALY OR CONTRADICTION BETWEEN ANY OF THE ABOVE IS TO BE REPORTED TO BOW SOUTH WALES.
 - THIS DRAWING IS SCHEMATIC FOR CLARITY ONLY. POSITIONS OF PIPE RUNS AND MANHOLES MAY VARY ON SITE DUE TO SITE CONDITIONS.

KEY

EXISTING GROUND LEVEL

PROPOSED FINISHED LEVEL

Revisions:

Project: Twynrodyn Merthyr Tydfil

Client:

Drawing: Longsections Sheet 1

Scale: 1:500M1 100V @ A0 Date: June 2022 Drawn by: JB

Drawing No: 10247 - 101 - 01 Rev: .

PHOENIX DESIGN Partnership Ltd.

Unit 3, Wansley Garage, Mansbury, Bath, BA2 3RN

Unit Three, Main Corrug Business Park, Upper Bush, Pwllgorst, CF37 3BB, tel: 01224 241 071 email: enquiries@phoenixdesign.co.uk www.phoenixdesign.co.uk

This drawing is the copyright of Phoenix Design Partnership Ltd. No liability will be accepted for amendments by others to either the printed or digital format.

Orig Status: FOR TENDER