
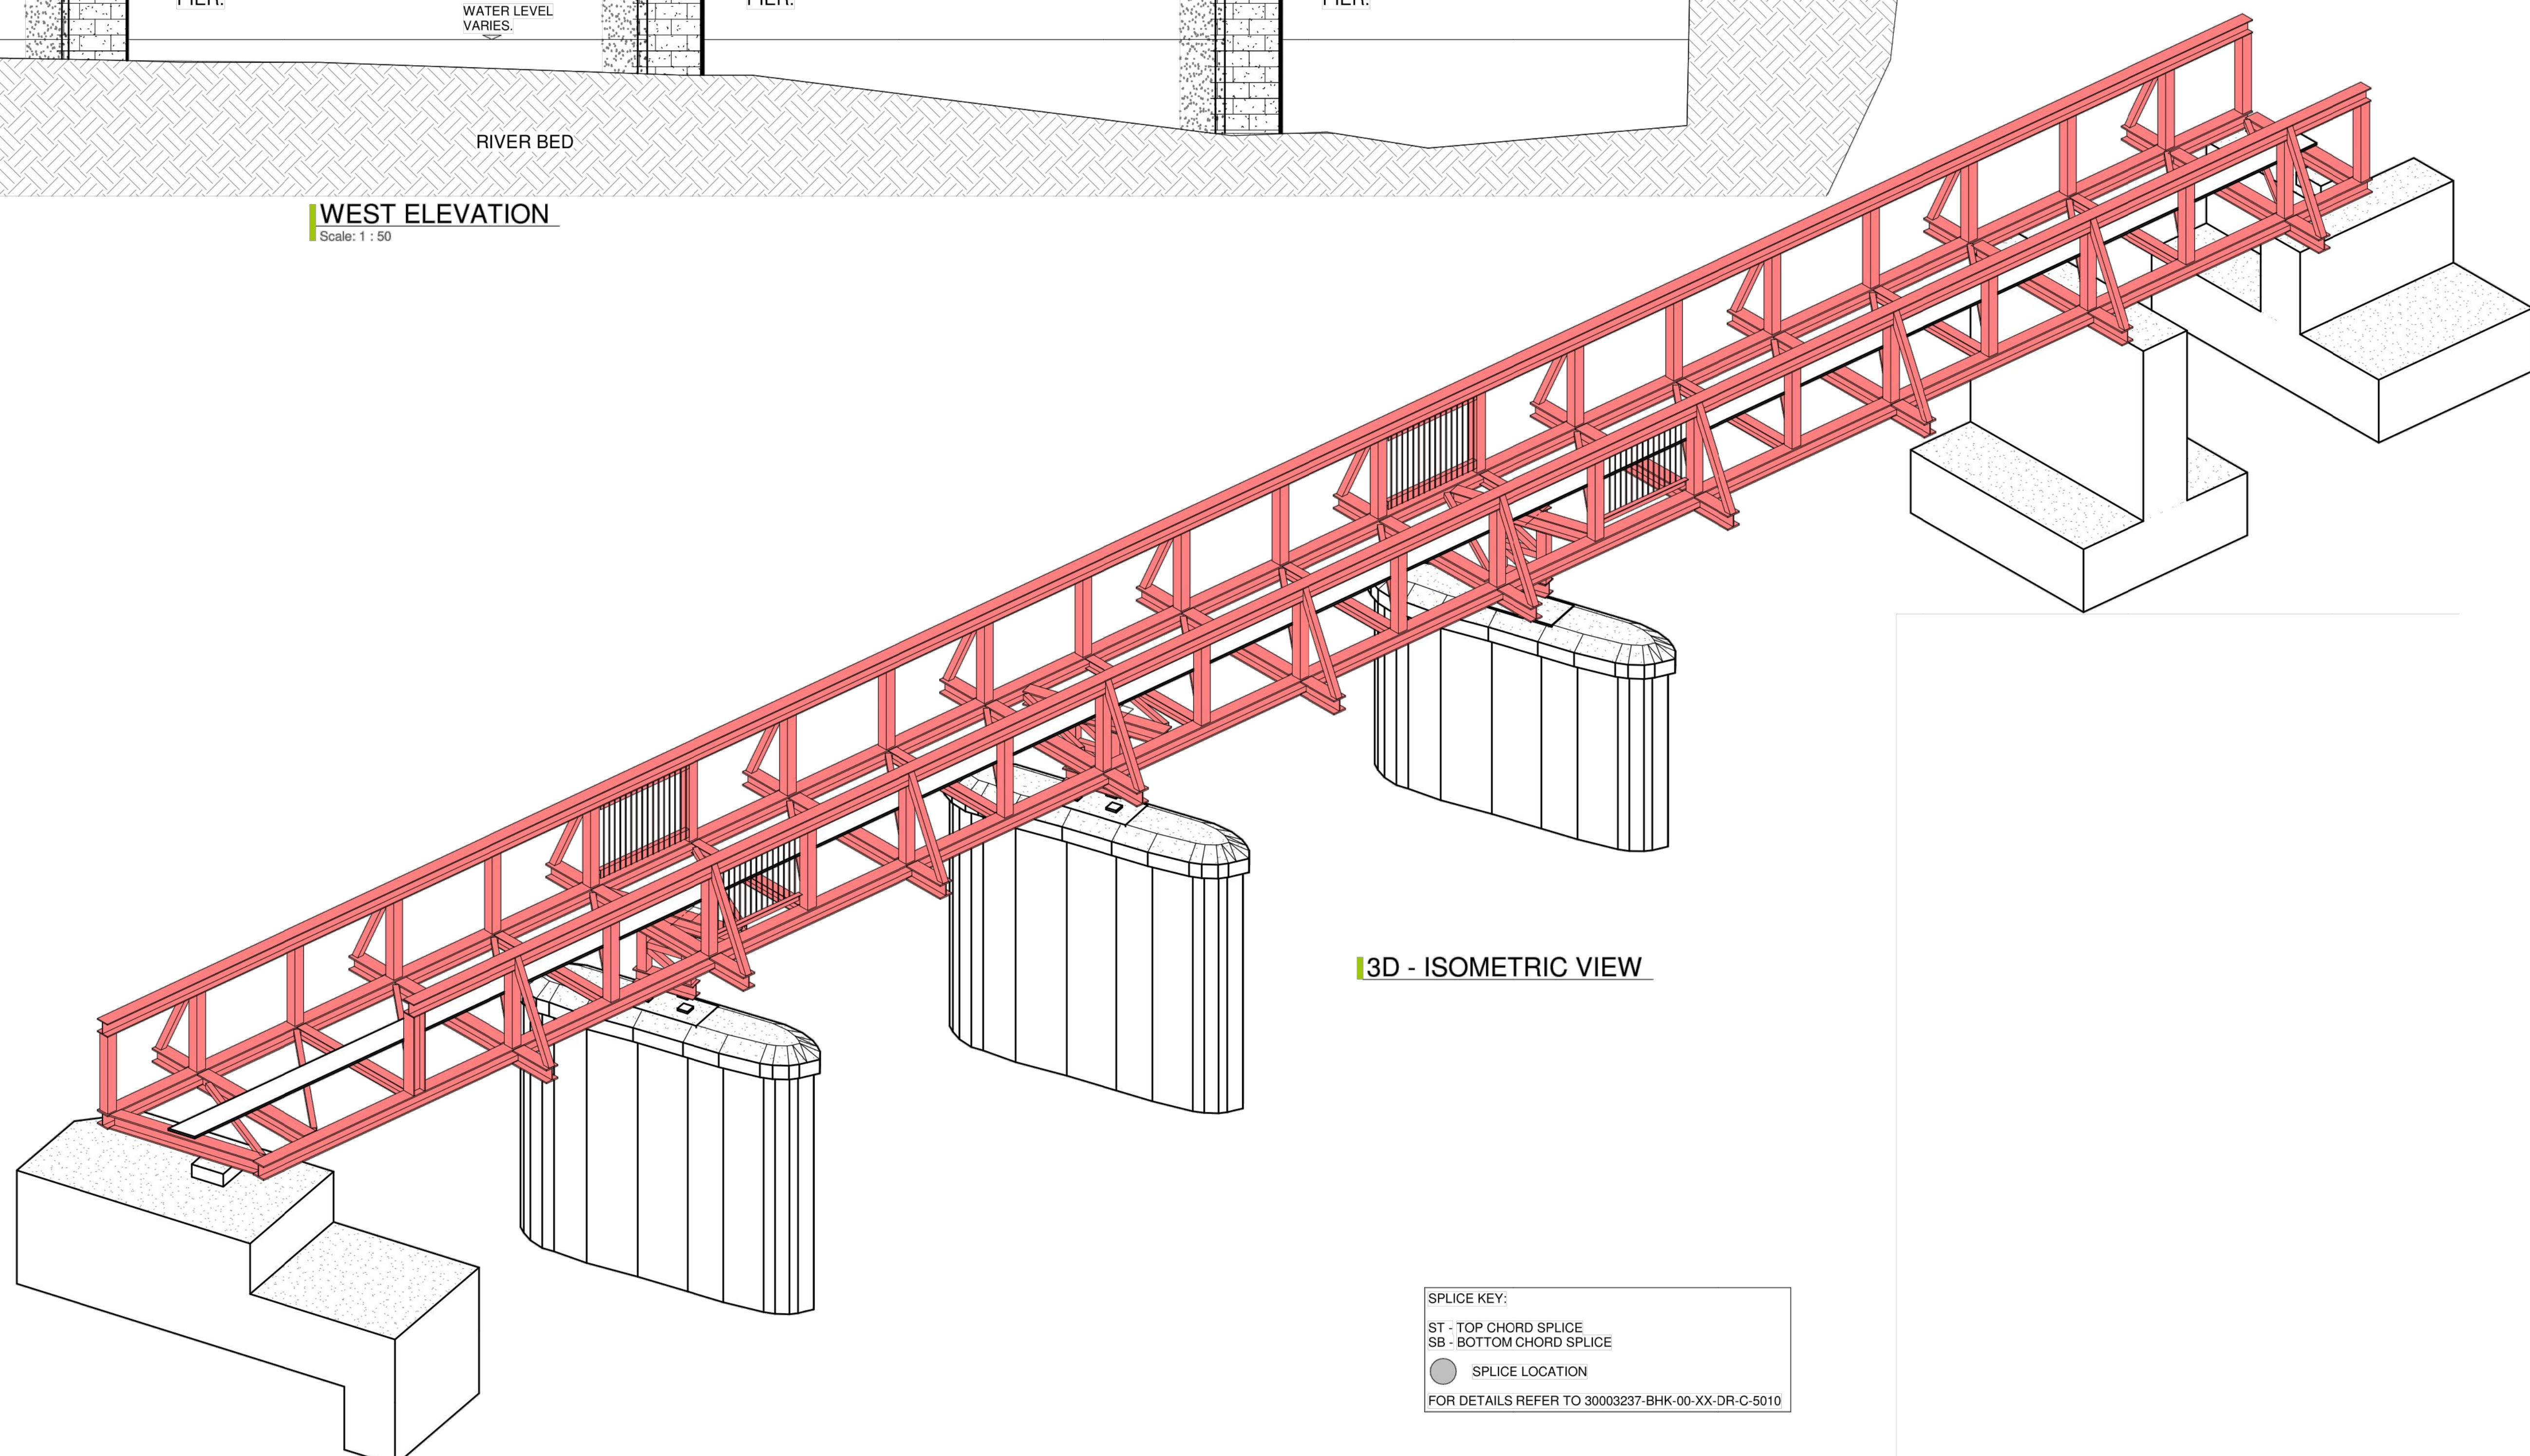
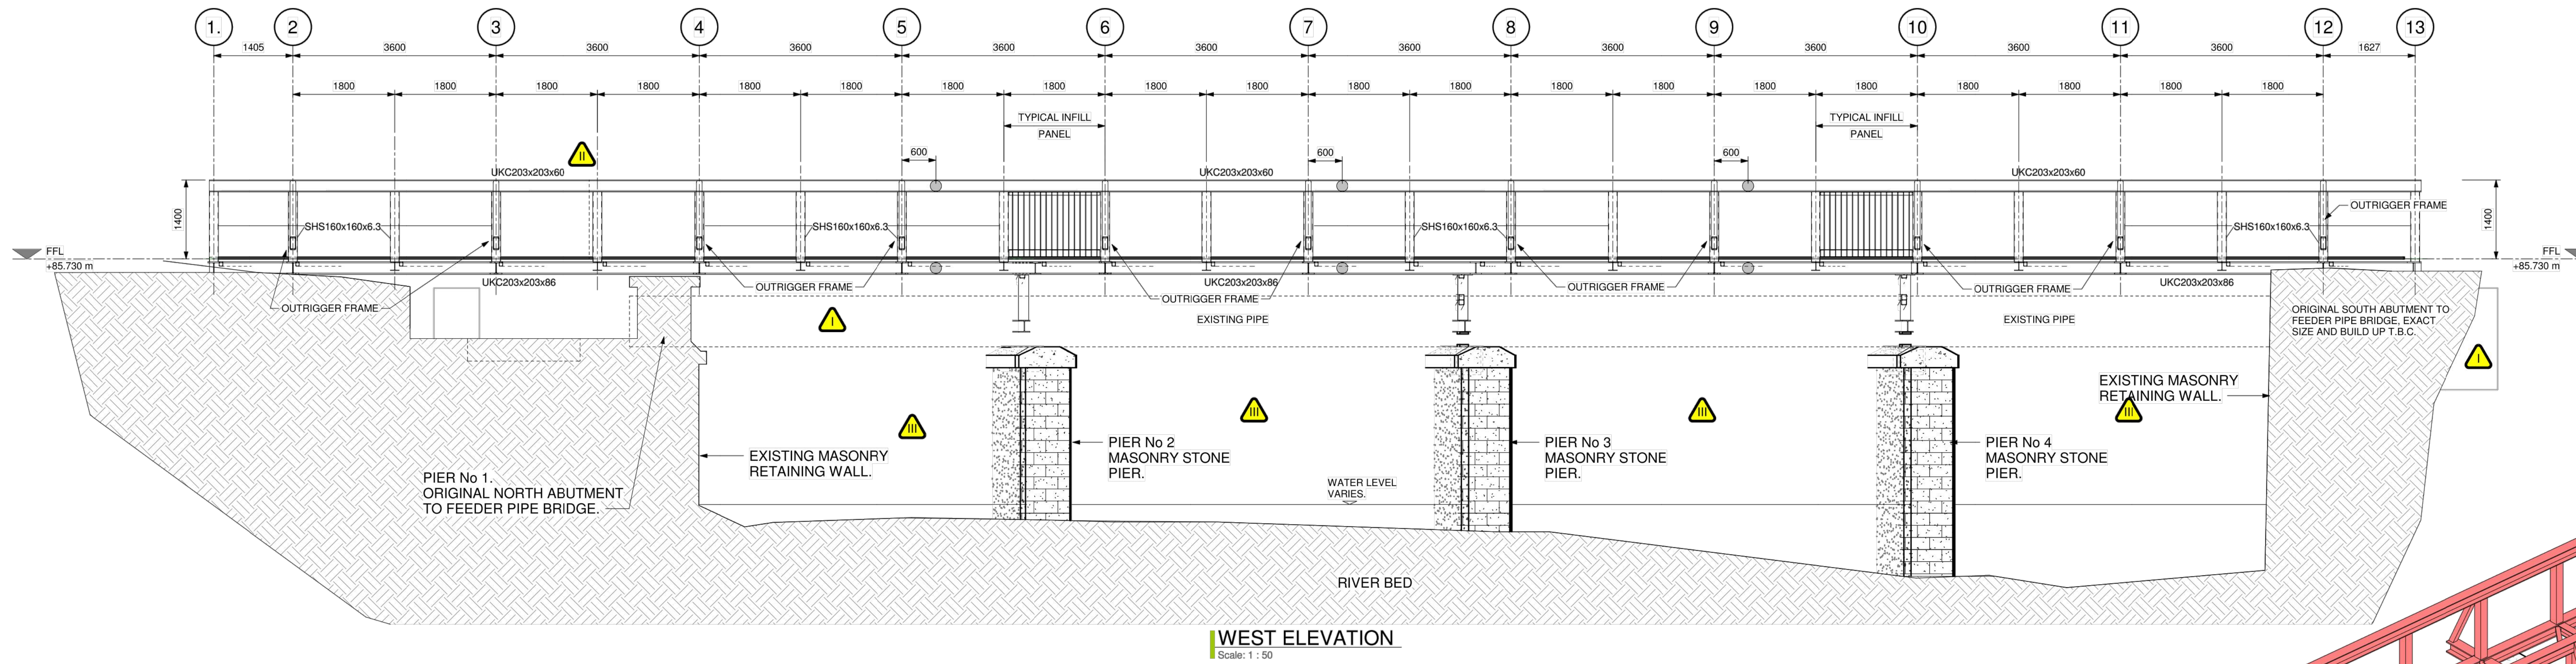


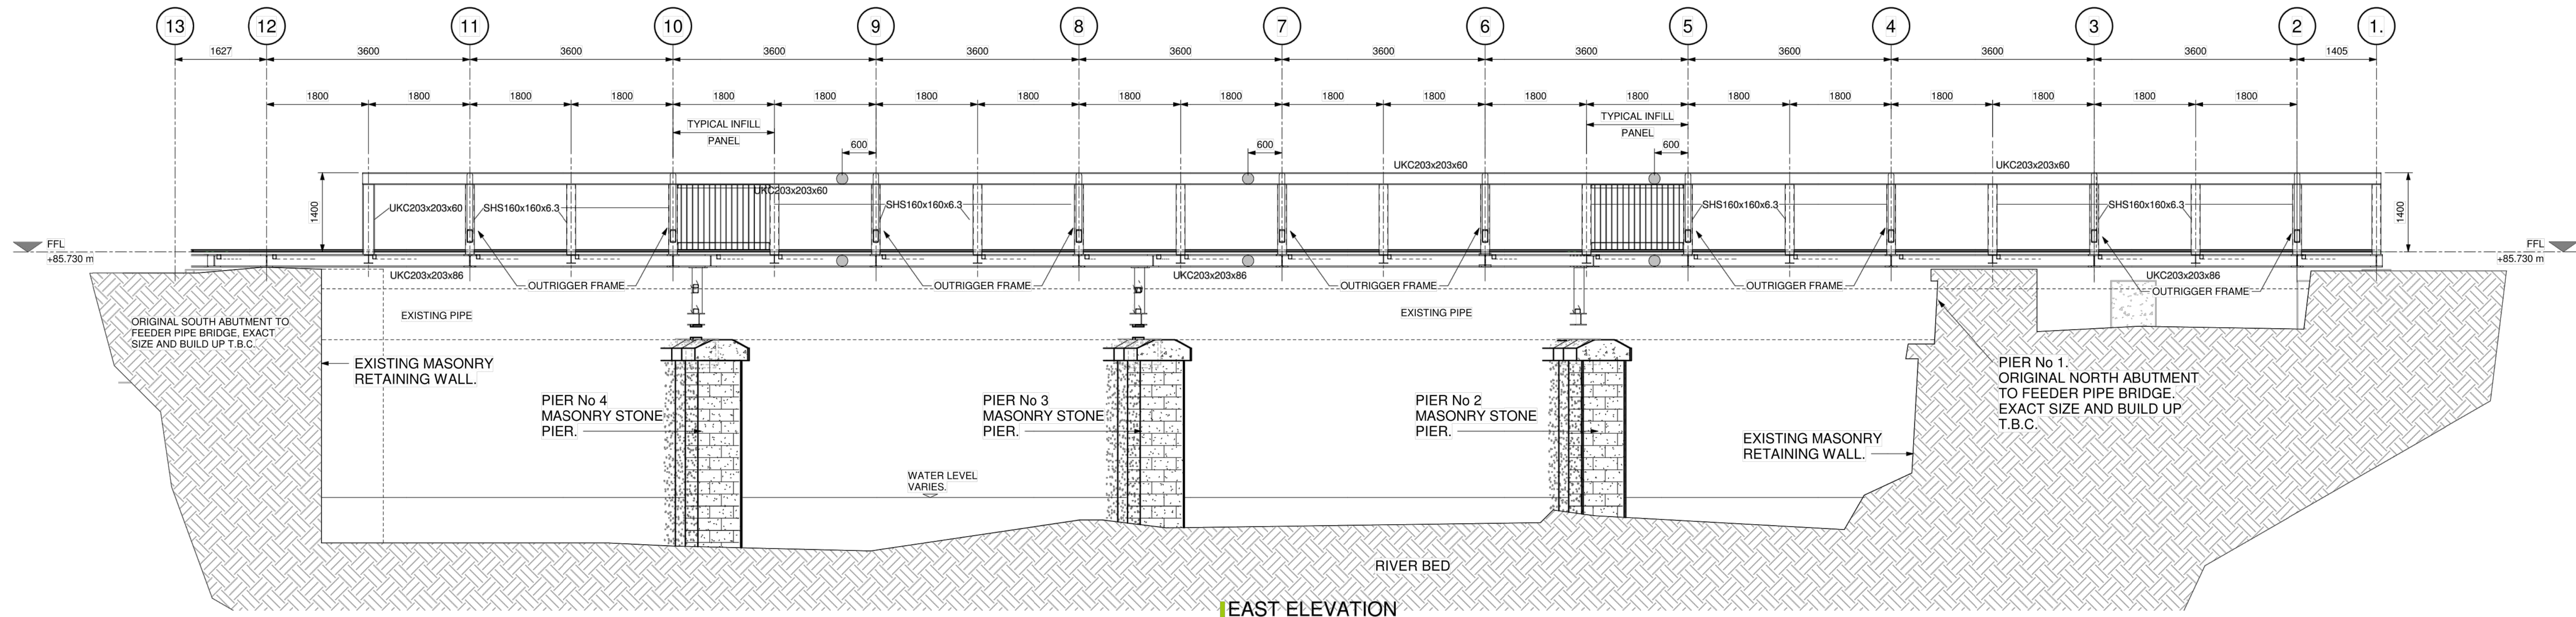

SPLICE KEY:
ST - TOP CHORD SPLICE
SB - BOTTOM CHORD SPLICE
● SPLICE LOCATION
FOR DETAILS REFER TO 30003237-BHK-00-XX-OR-C-5010

Revision Details	Quantity	Drawn	Date	Approved
Client				
Rhondda Cynon Taf County Borough Council				
Project Name				
Feeder Pipe Bridge Replacement				
Drawn By				
Proposed Elevations & 3D View				
