


GENERAL NOTES:

1. THIS DRAWING IS TO BE READ IN CONJUNCTION WITH ALL RELEVANT ARCHITECT'S AND ENGINEERS DRAWINGS AND SPECIFICATIONS.
2. DO NOT SCALE THIS DRAWING. ANY AMBIGUITIES, OMISSIONS AND ERRORS ON DRAWINGS SHALL BE BROUGHT TO THE ENGINEERS ATTENTION IMMEDIATELY. ALL DIMENSIONS MUST BE CHECKED / VERIFIED ON SITE.
3. ALL DIMENSIONS ARE IN MILLIMETRES UNLESS NOTED OTHERWISE.
4. FOR GENERAL NOTES REFER TO DRAWING.

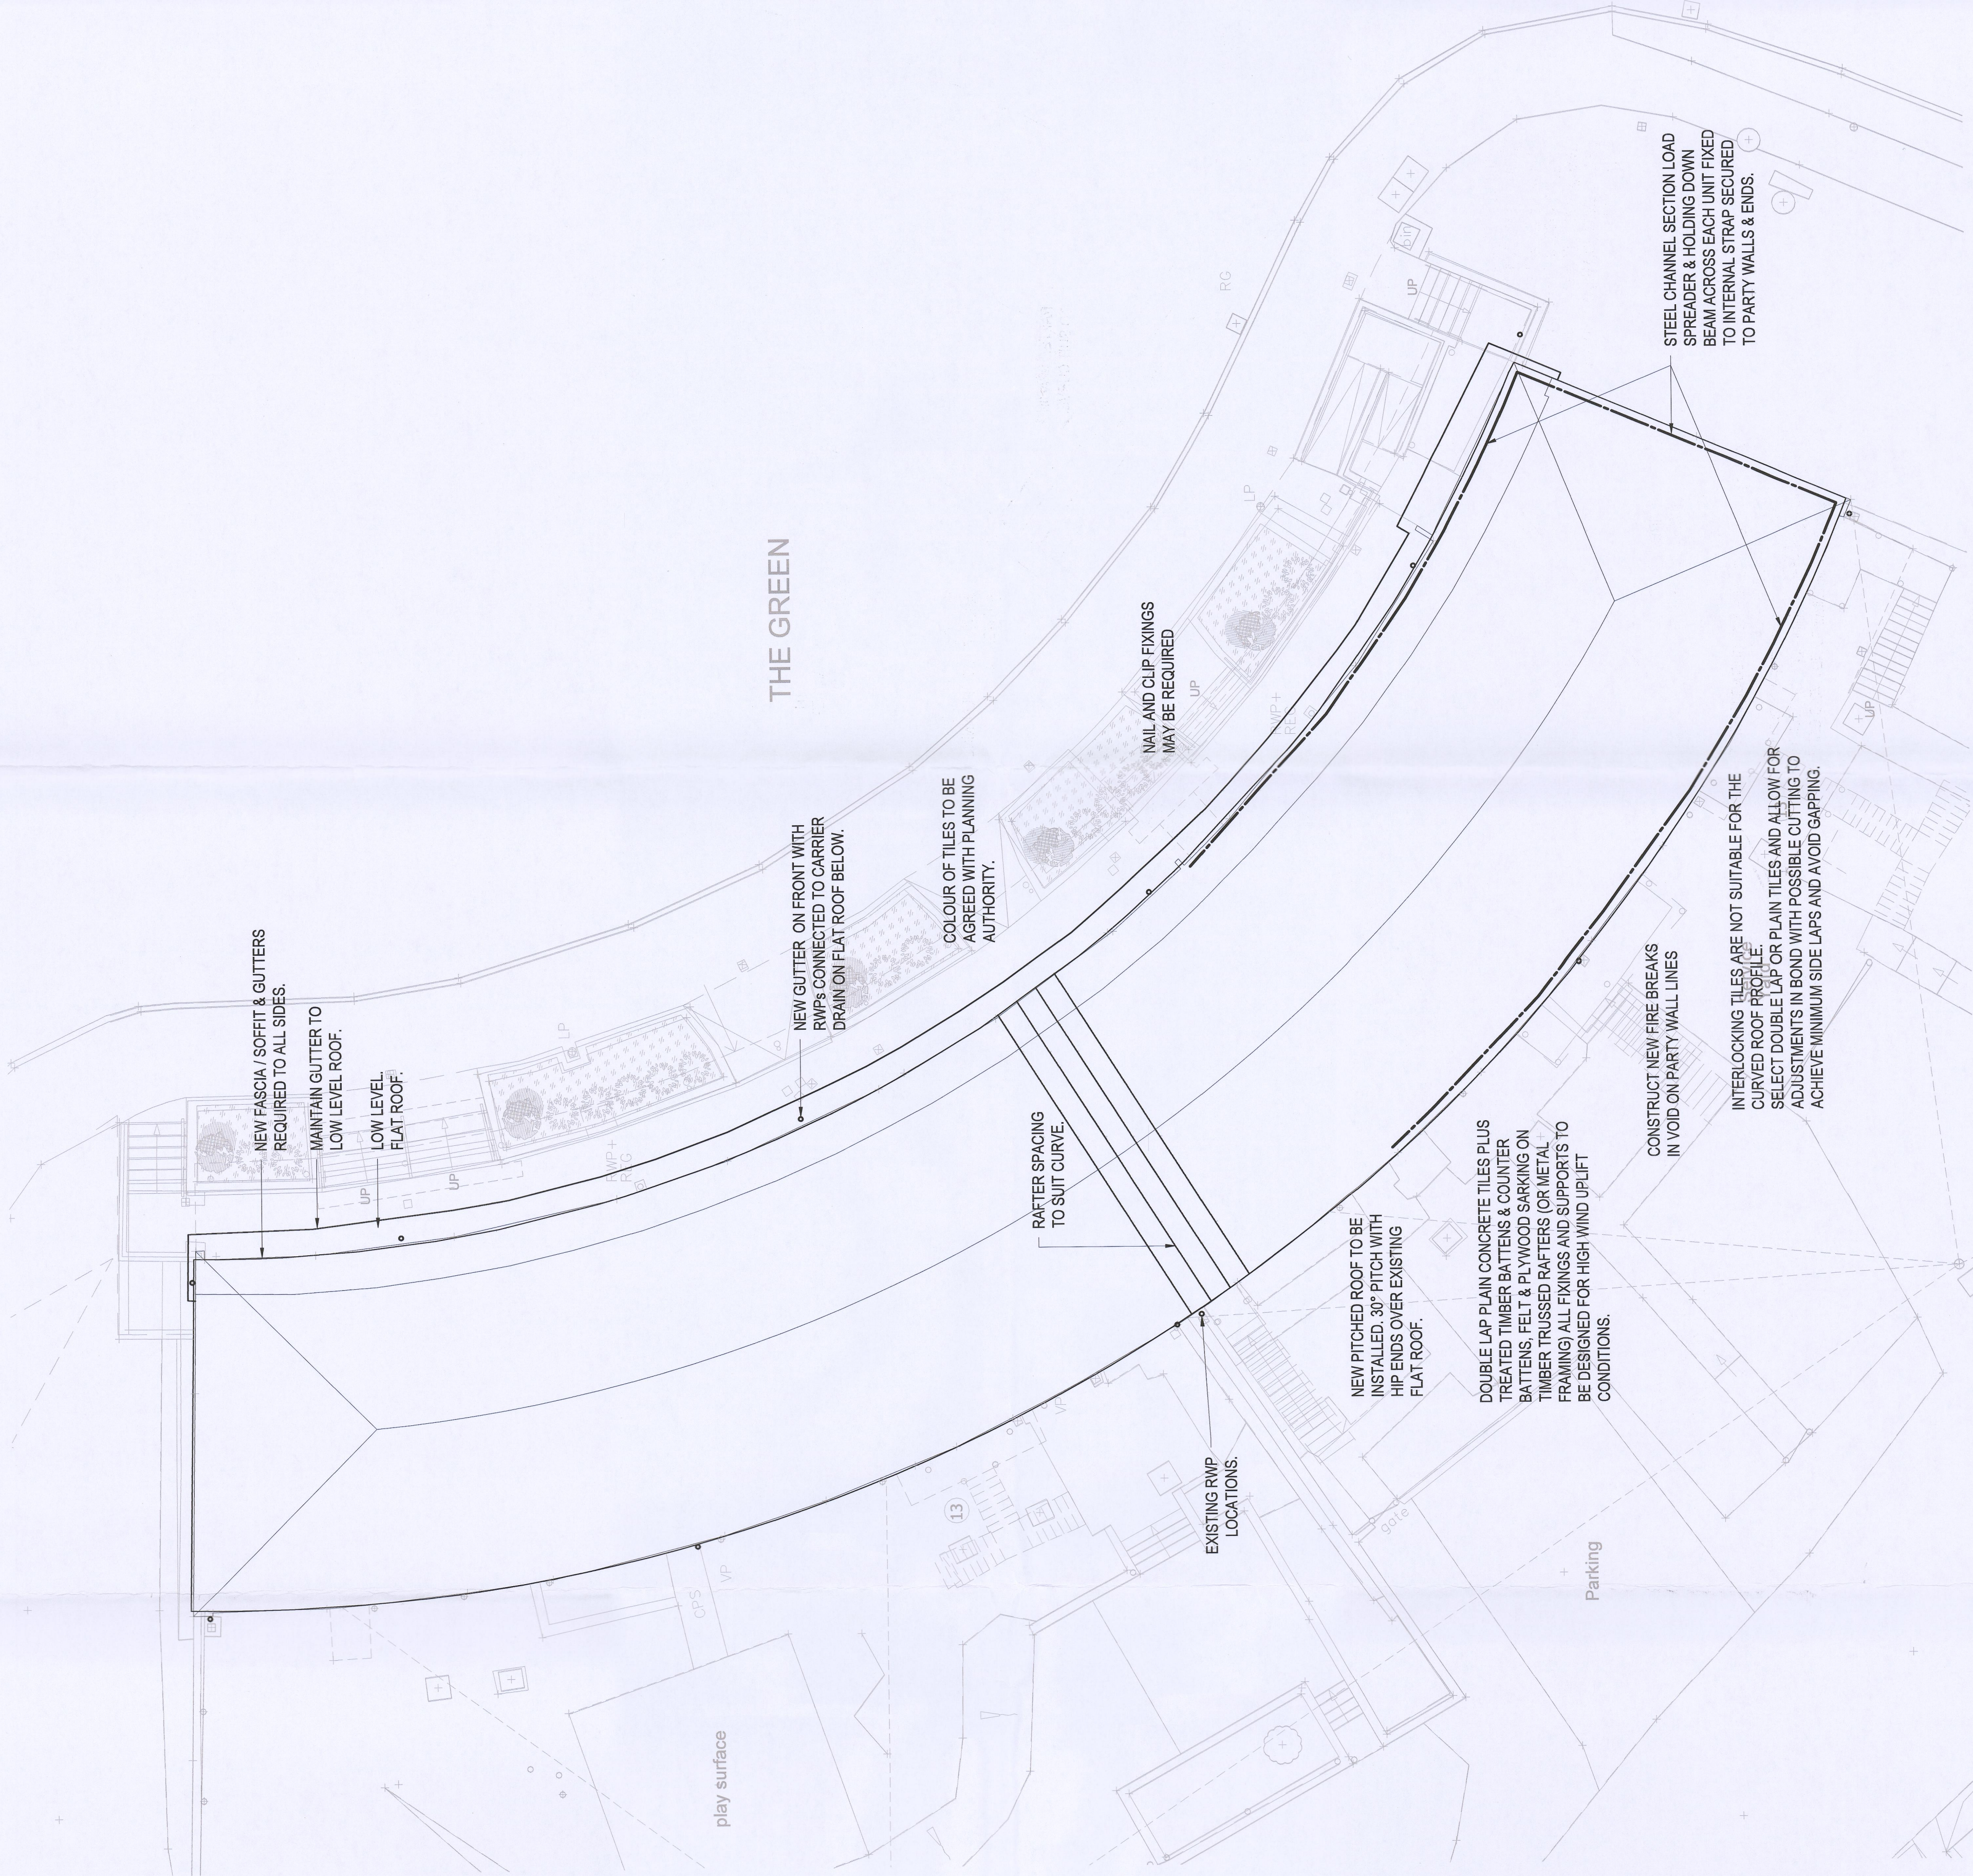

Rev:

Date:

By:

Check:

Description:

Site & Planning - Design/Drawings - Engineering - Information - Construction - Logistics - Project Support - Birmingham - Bristol - Cambridge - Cardiff - Chester - Chichester - Colchester - Coventry - Exeter - Gloucester - Harrogate - Ipswich - Leeds - Liverpool - London - Manchester - Nottingham - Oxford - Plymouth - Southampton - St Albans - Stirling - Stroud - Telford - Tyneside - Wakefield - Walsley - Warrington - Wolverhampton

Status:

SUITABLE FOR TENDER

D2

Project:

Merthyr Valleys Homes

Dwg Title:

The Green, Trefechan
PROPOSED ROOF
PLAN

Size:

A1

Date:

10/02/21

Drawn By:

IMU

Checked By:

MC

Scale:

1:100

Project No:

Originator:

Volume:

Level:

Type:

Category / Number:

Rev:

75213 - CUR - XX - RF - DR - S - 20003 - P01