


All existing window openings to have sash windows set behind rebated jambe



907.10		first floor plan	
planning	1:50@ A3	OCT 23	AJ
George + Co Crownford House, Swan Street, Merthyr Tydfil, Mid Glamorgan, Wales, CF47 8EU TEL 07830328652 hello@georgeandco.studio			
DO NOT SCALE THIS DRAWING		©George and Co.	

FOR PLANNING ONLY

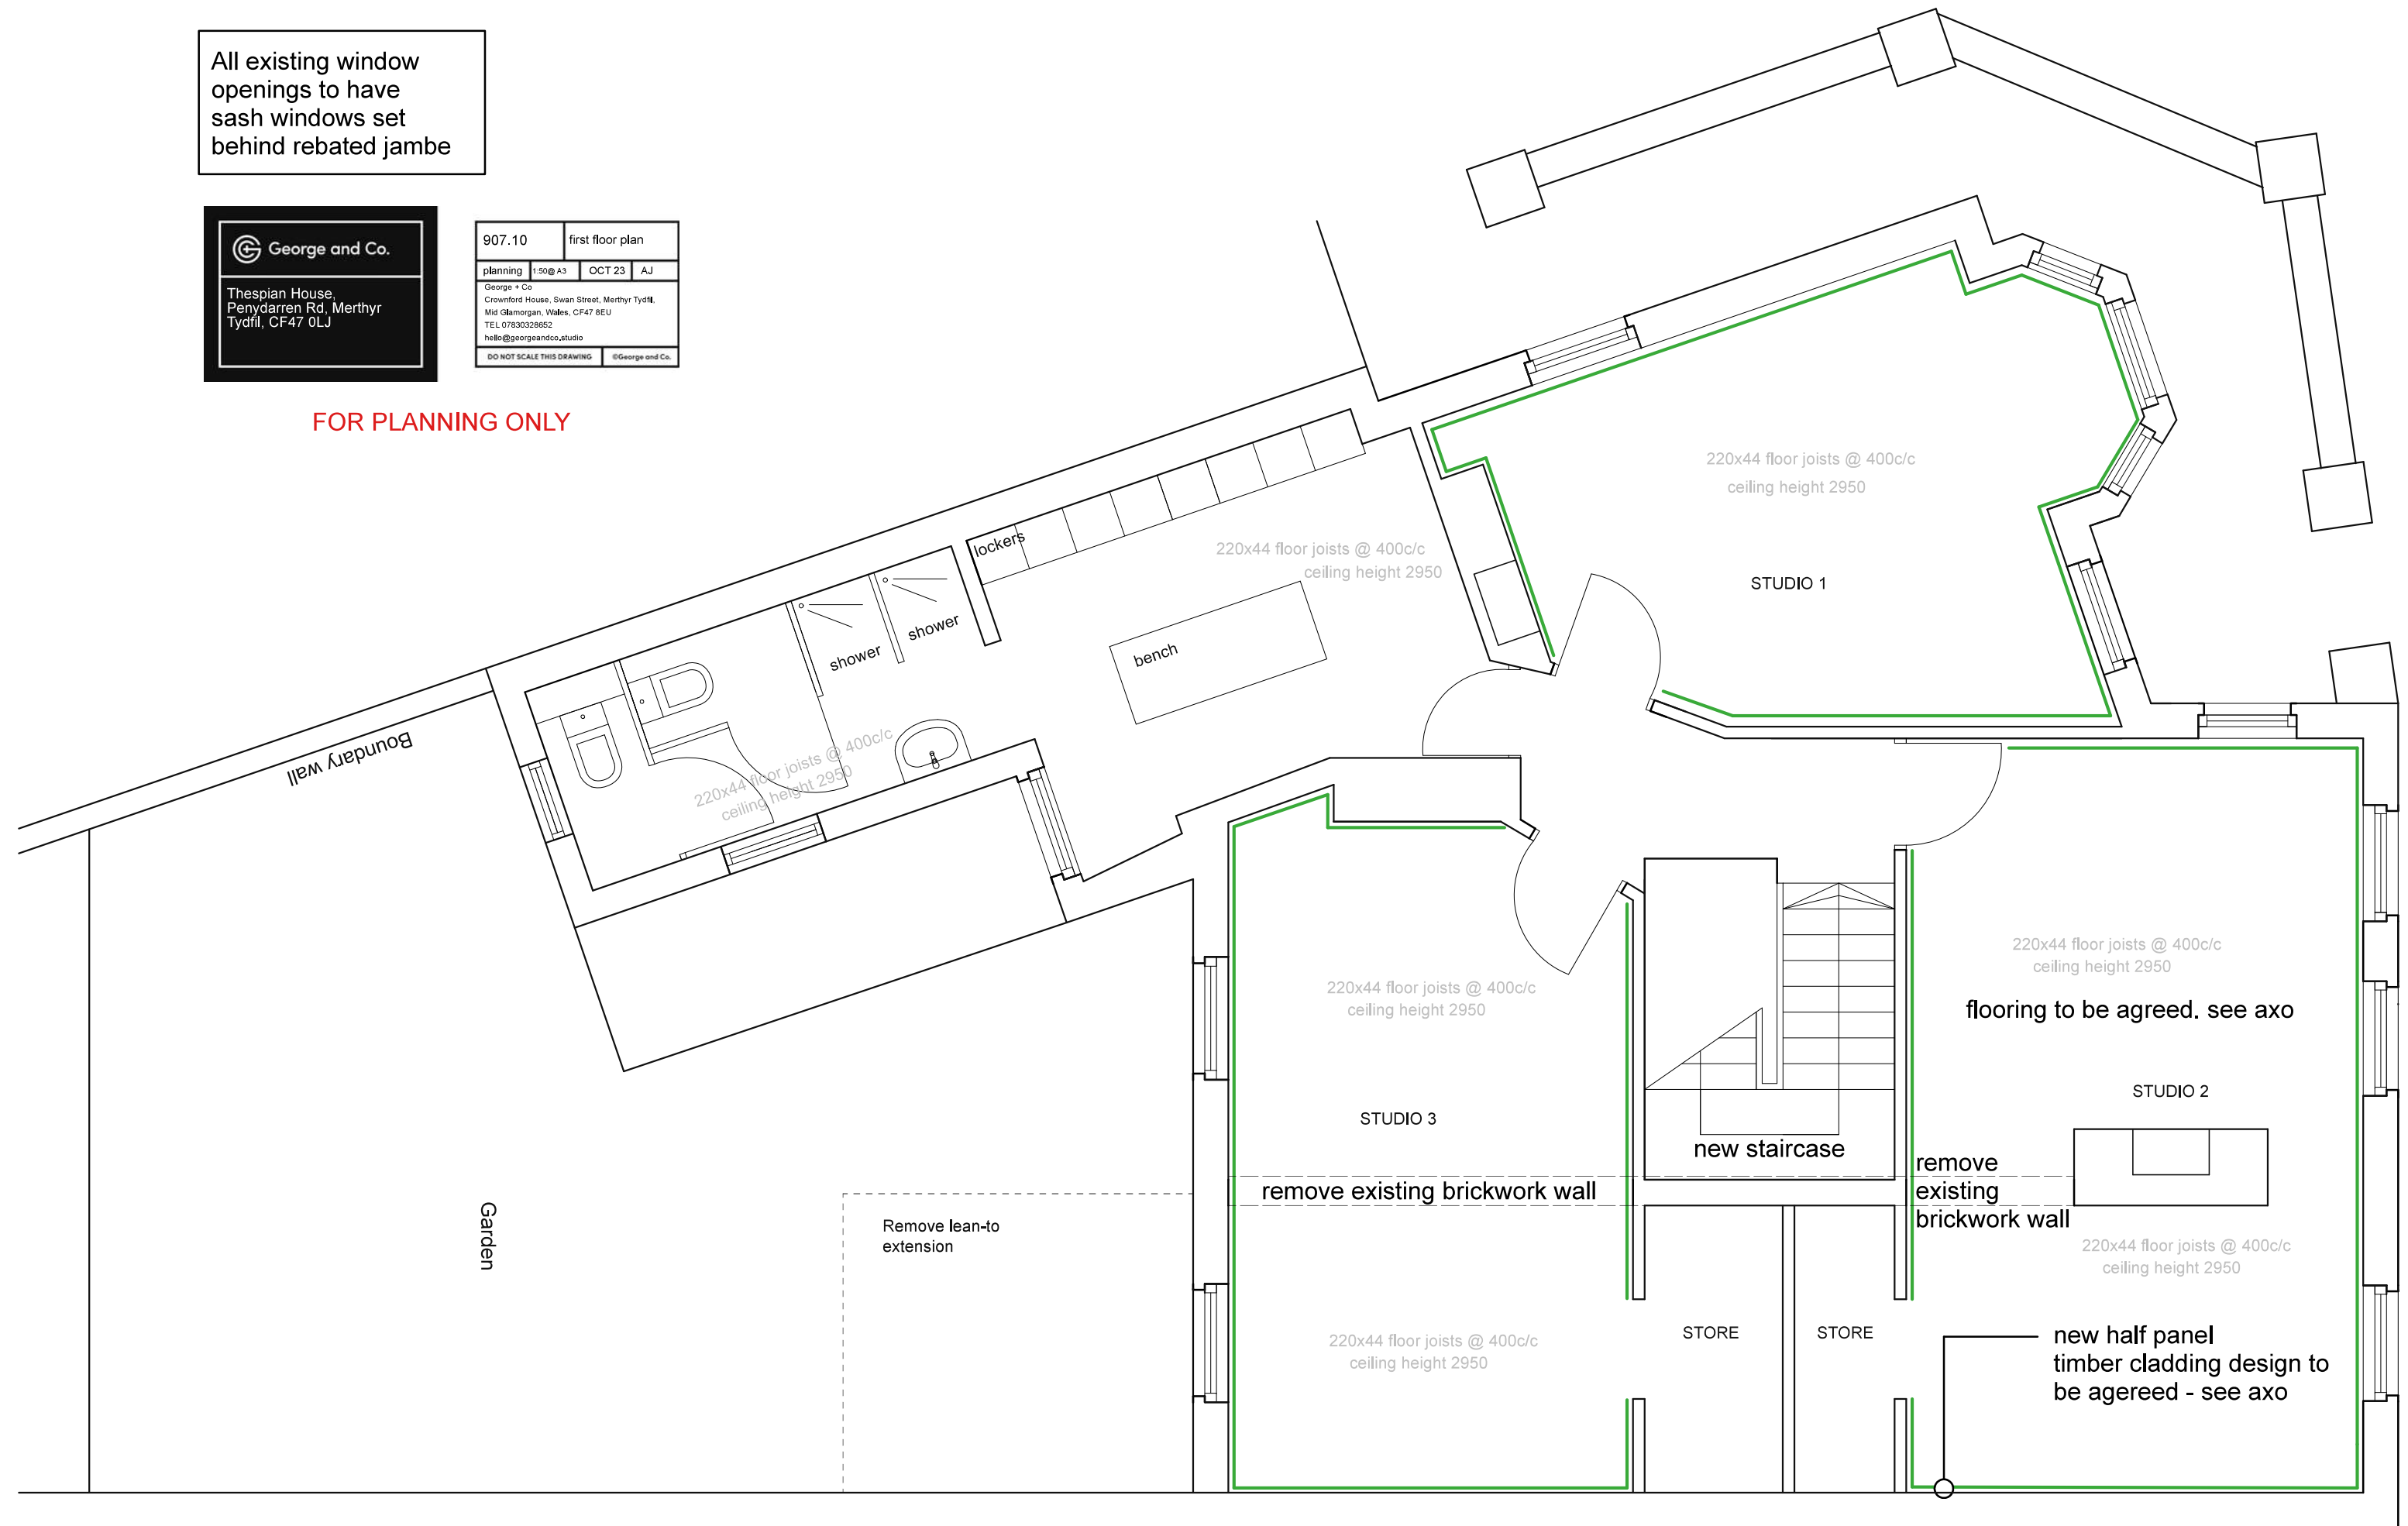

PROPOSED FIRST FLOOR