


LEGEND

- PROPOSED SITE BOUNDARY
- PROPOSED LEVELS
- EXISTING LEVELS
- PROPOSED EXTENTS OF RETAINING WALL
- FINISHED FLOOR LEVELS

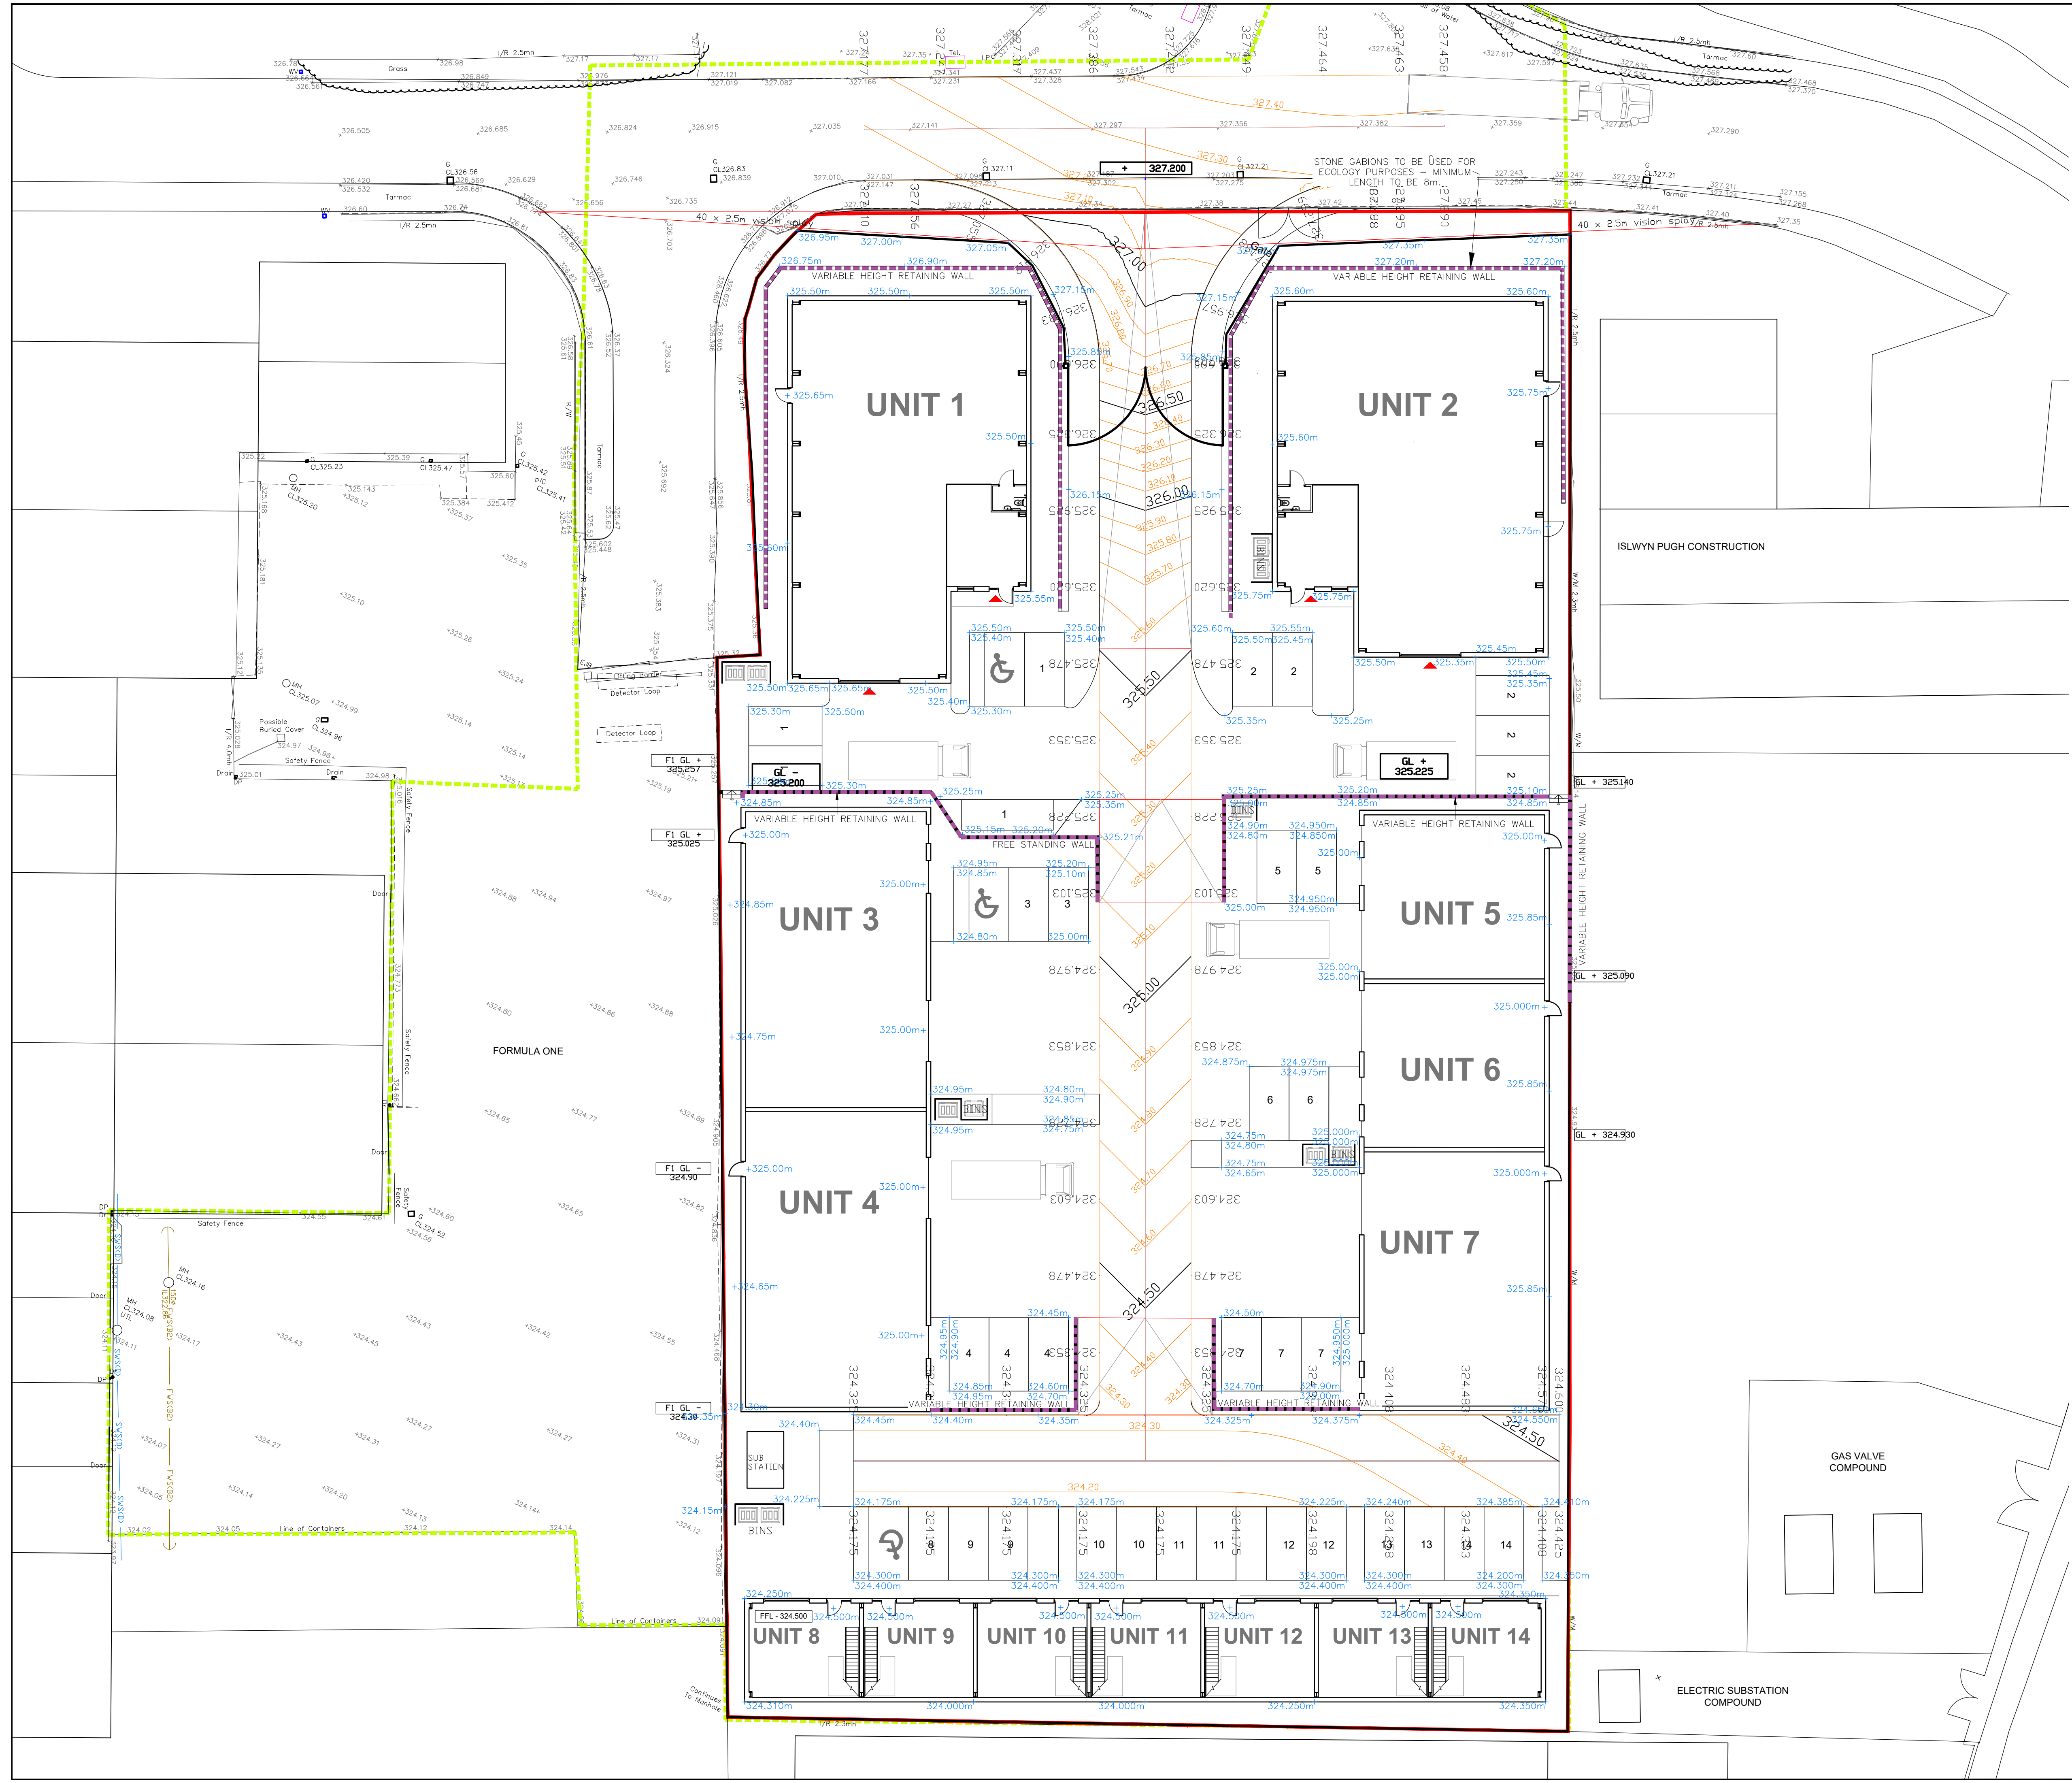

B	Updated Unit 4 FFL	CC	CC	CC	11.03.20
A	Updated Site Layout	CC	CC	CC	06.03.20
REV	DESCRIPTION	BY	CHK	APP	DATE

PLANNING

The Multi-disciplinary Engineering Consultancy

Suite 4/3, The Skypark, 8 Elliot Place,
Glasgow G3 8EP
T 44 (0) 141 332 3031
glas@harleyhaddow.com
Edinburgh | London | Glasgow
harleyhaddow.com
Association for Consultancy and Engineering Member Firm

Project: -
Proposed Industrial Units
Pant Industrial Estate
Merthyr Tydfil, Wales

Drawing Title:
Proposed External Levels Layout
-

Scale @ A1 1:200	Date February 2020	Engineer C.Connor
Drawing No. 305056-020	Revision B	