


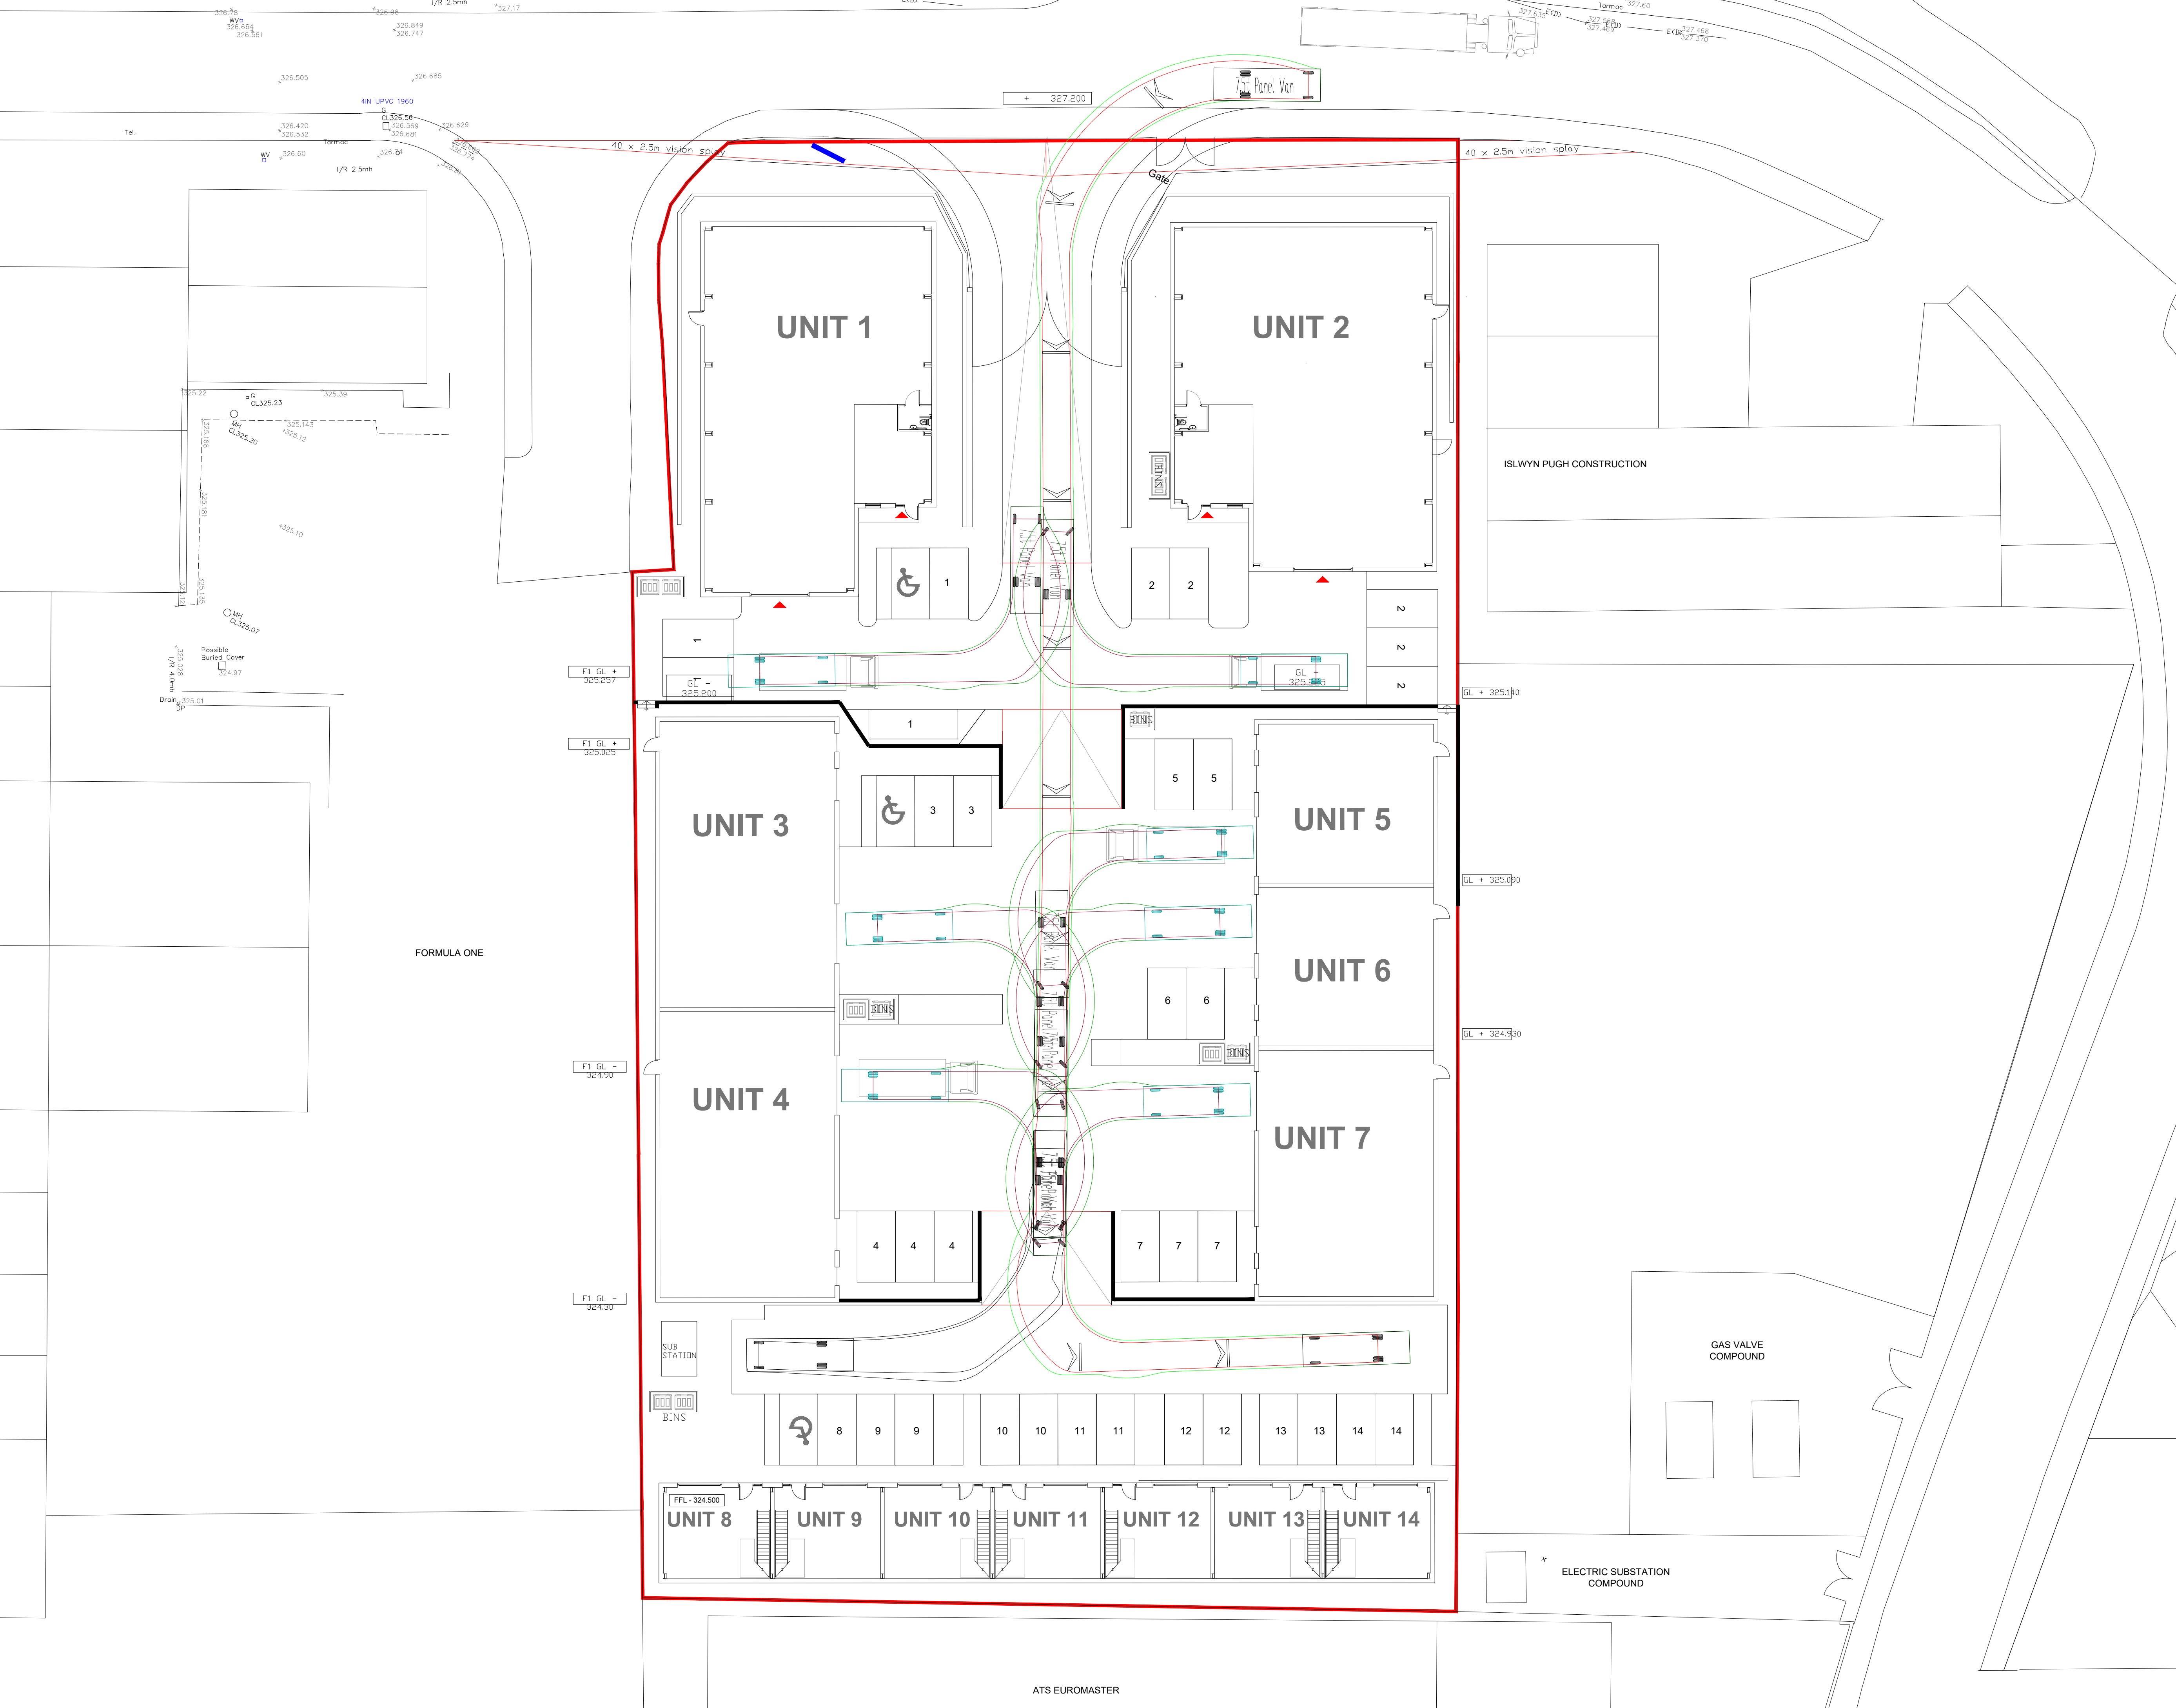

7.5t Panel Van
Overall Length 7.210m
Overall Width 2.542m
Overall Body Height 2.192m
Min Body Ground Clearance 2.544m
Track Width 3.316m
Lock to lock time 1.865m
Kerb to Kerb turning Radius 4.00s
7.400m

A Updated Site Layout		CC	CC	CC	12.03.20
REV	DESCRIPTION	BY	CHK	APP	DATE

PLANNING

The Multi-disciplinary Engineering Consultancy

h HARLEY HADDOW

Suite 4/3, The Skypark, 8 Elliot Place,
Glasgow G3 8EP
T 44 (0) 141 332 3031
glas@harleyhaddow.com
Edinburgh | London | Glasgow
harleyhaddow.com
Association for Consultancy and Engineering Member Firm

Project: -
Pant Industrial Estate
Dowlais
Merthyr Tydfil, CF48 2SR

Drawing Title:
Proposed Swept Path Analysis
7.5T Panel Van
-

Scale @ A1 1:200	Date February 2020	Engineer C.Connor
---------------------	-----------------------	----------------------

Drawing No. 305056-101	Revision A
---------------------------	---------------