


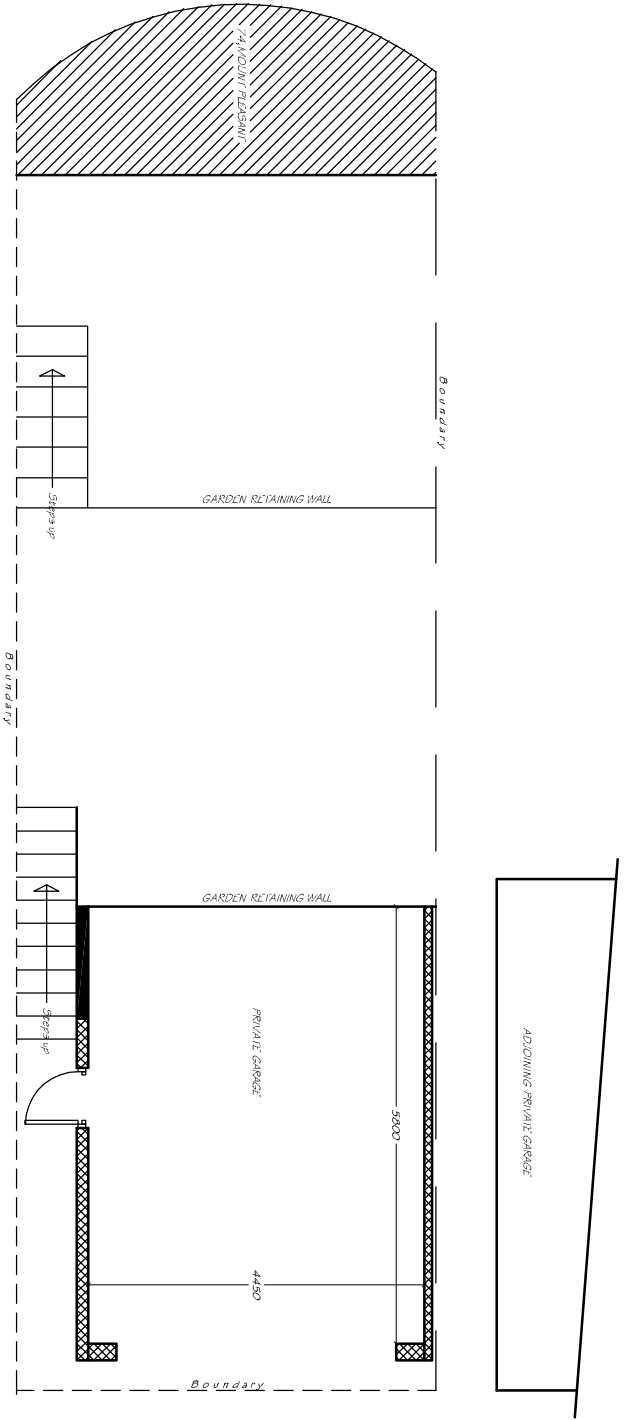


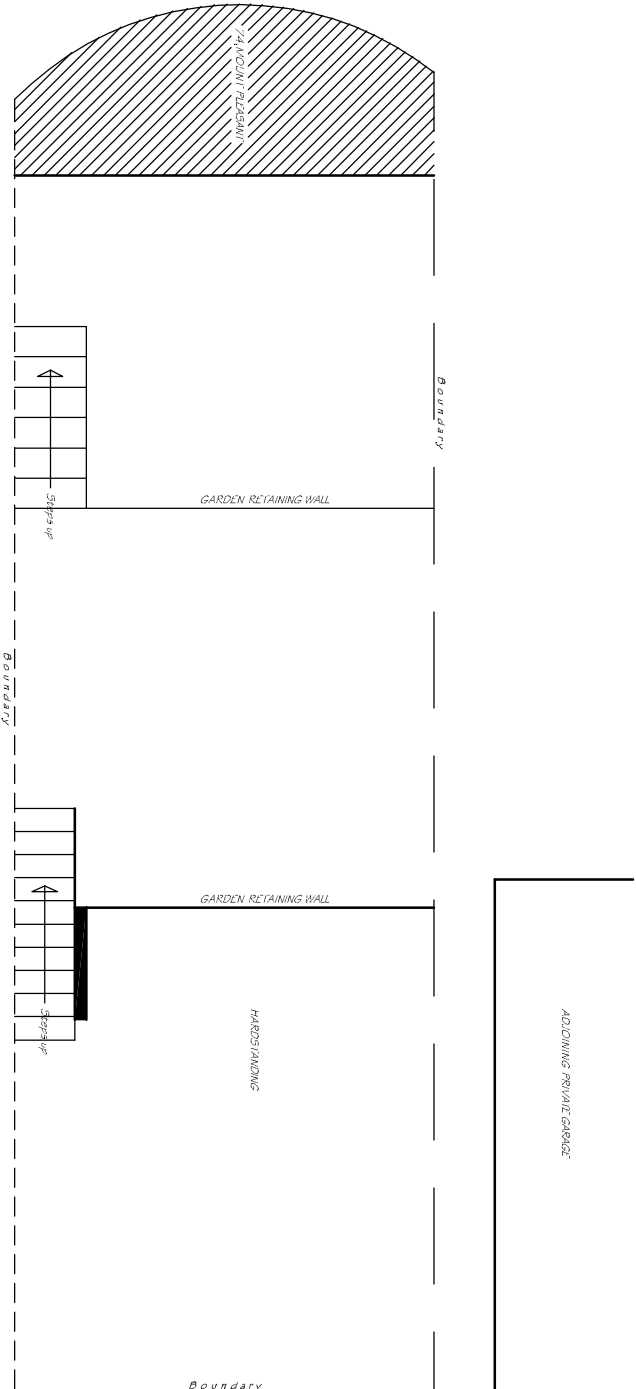

PROPOSED PLAN 1:100

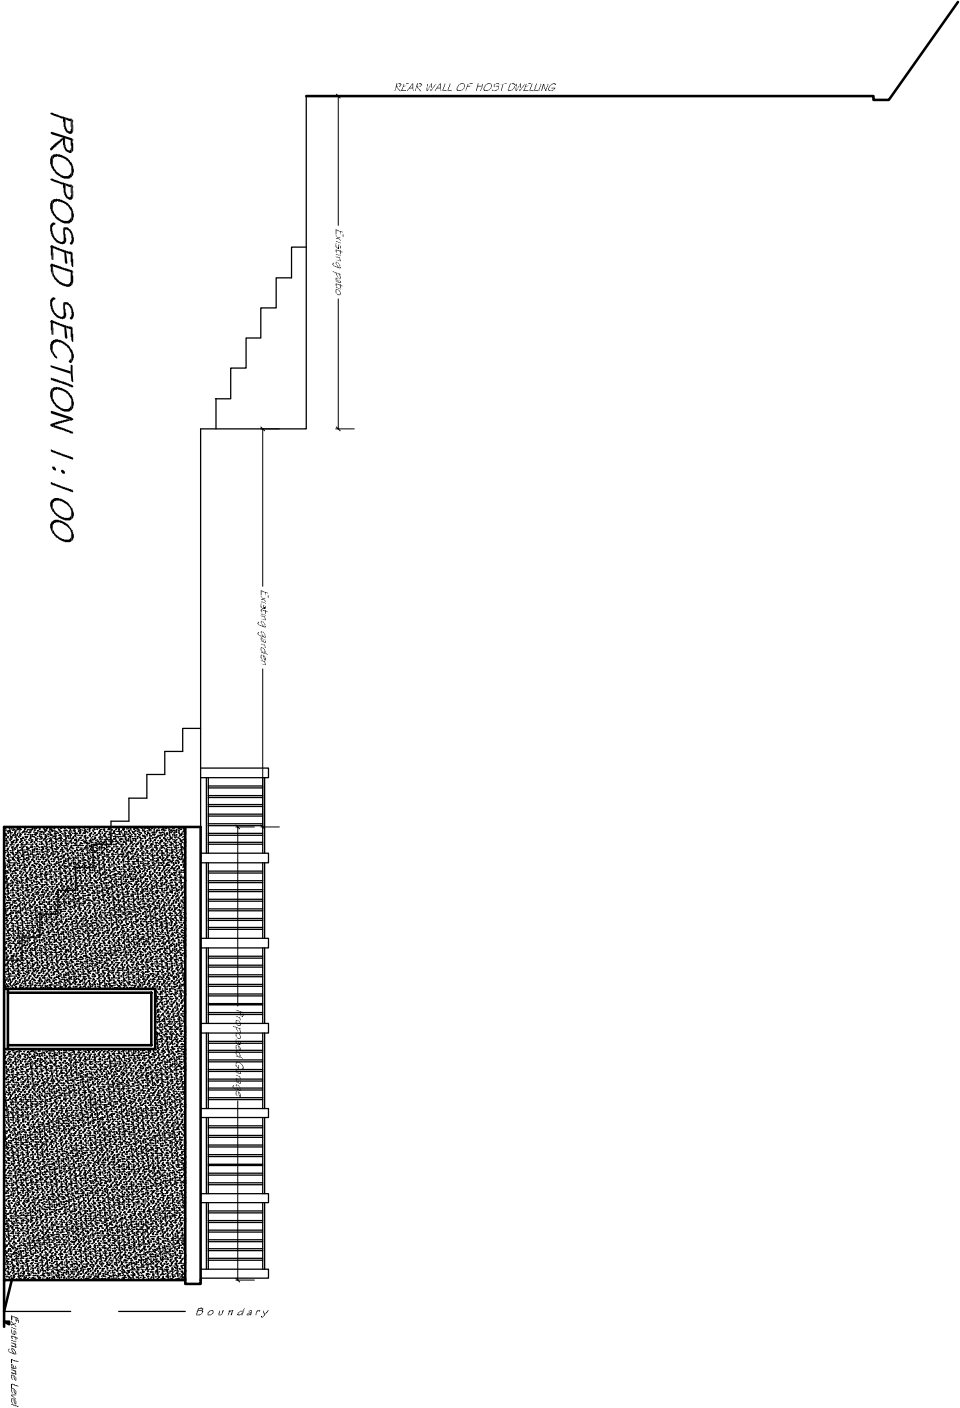

EXISTING PLAN 1:100

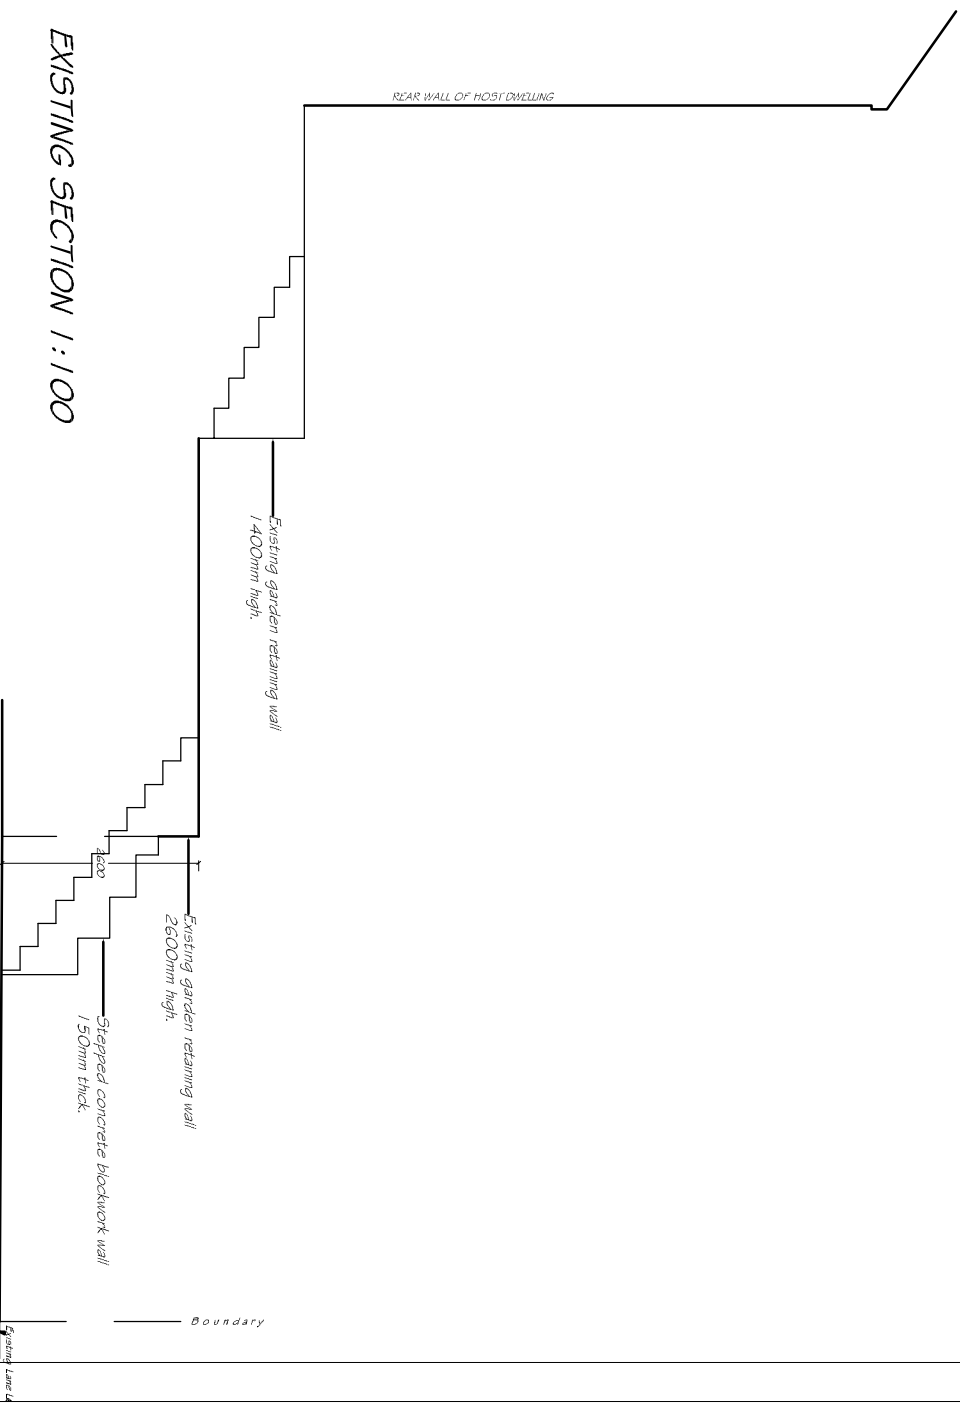

PROPOSED PRIVATE GARAGE AT:
74, MOUNT PLEASANT,
MERTHYR VALE,
MERTHYR TYDFIL CF48 4TD
May 2020