



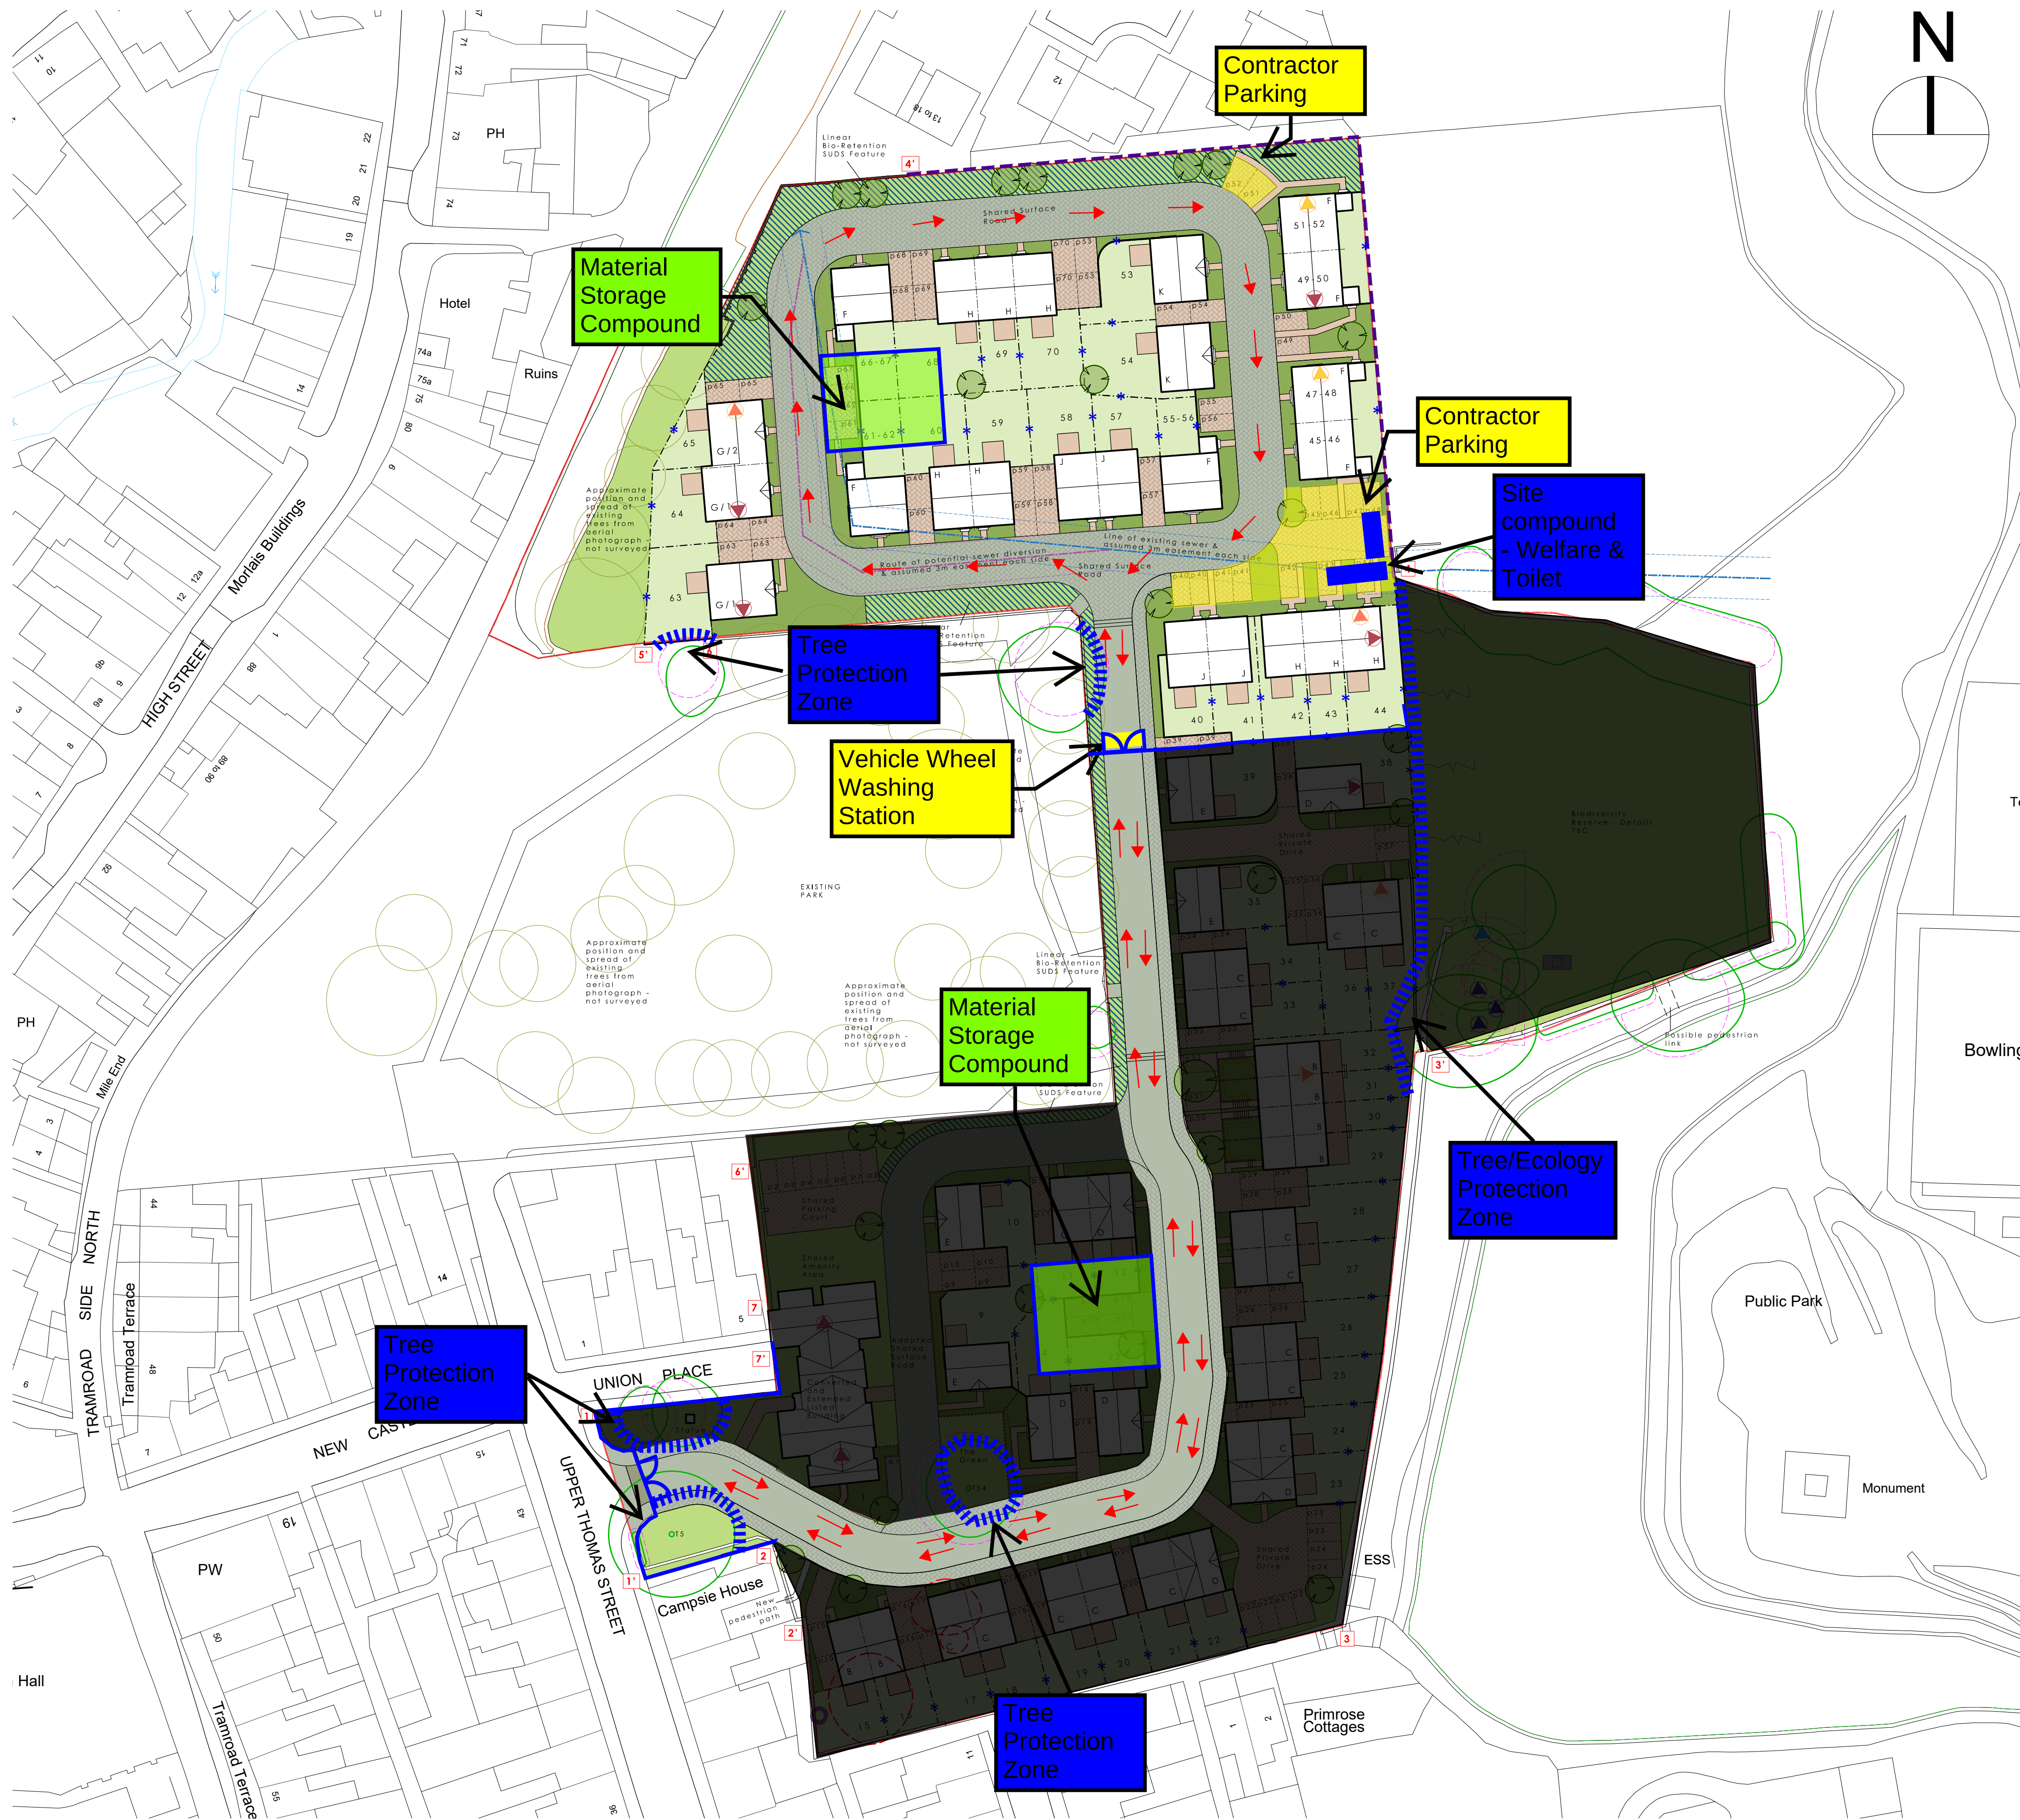

PROTECTION OF RETAINED TREES

All trees to be retained should be protected by fencing in accordance with the details in BS5837:2012.

Figure 2 Default specification for protective barrier

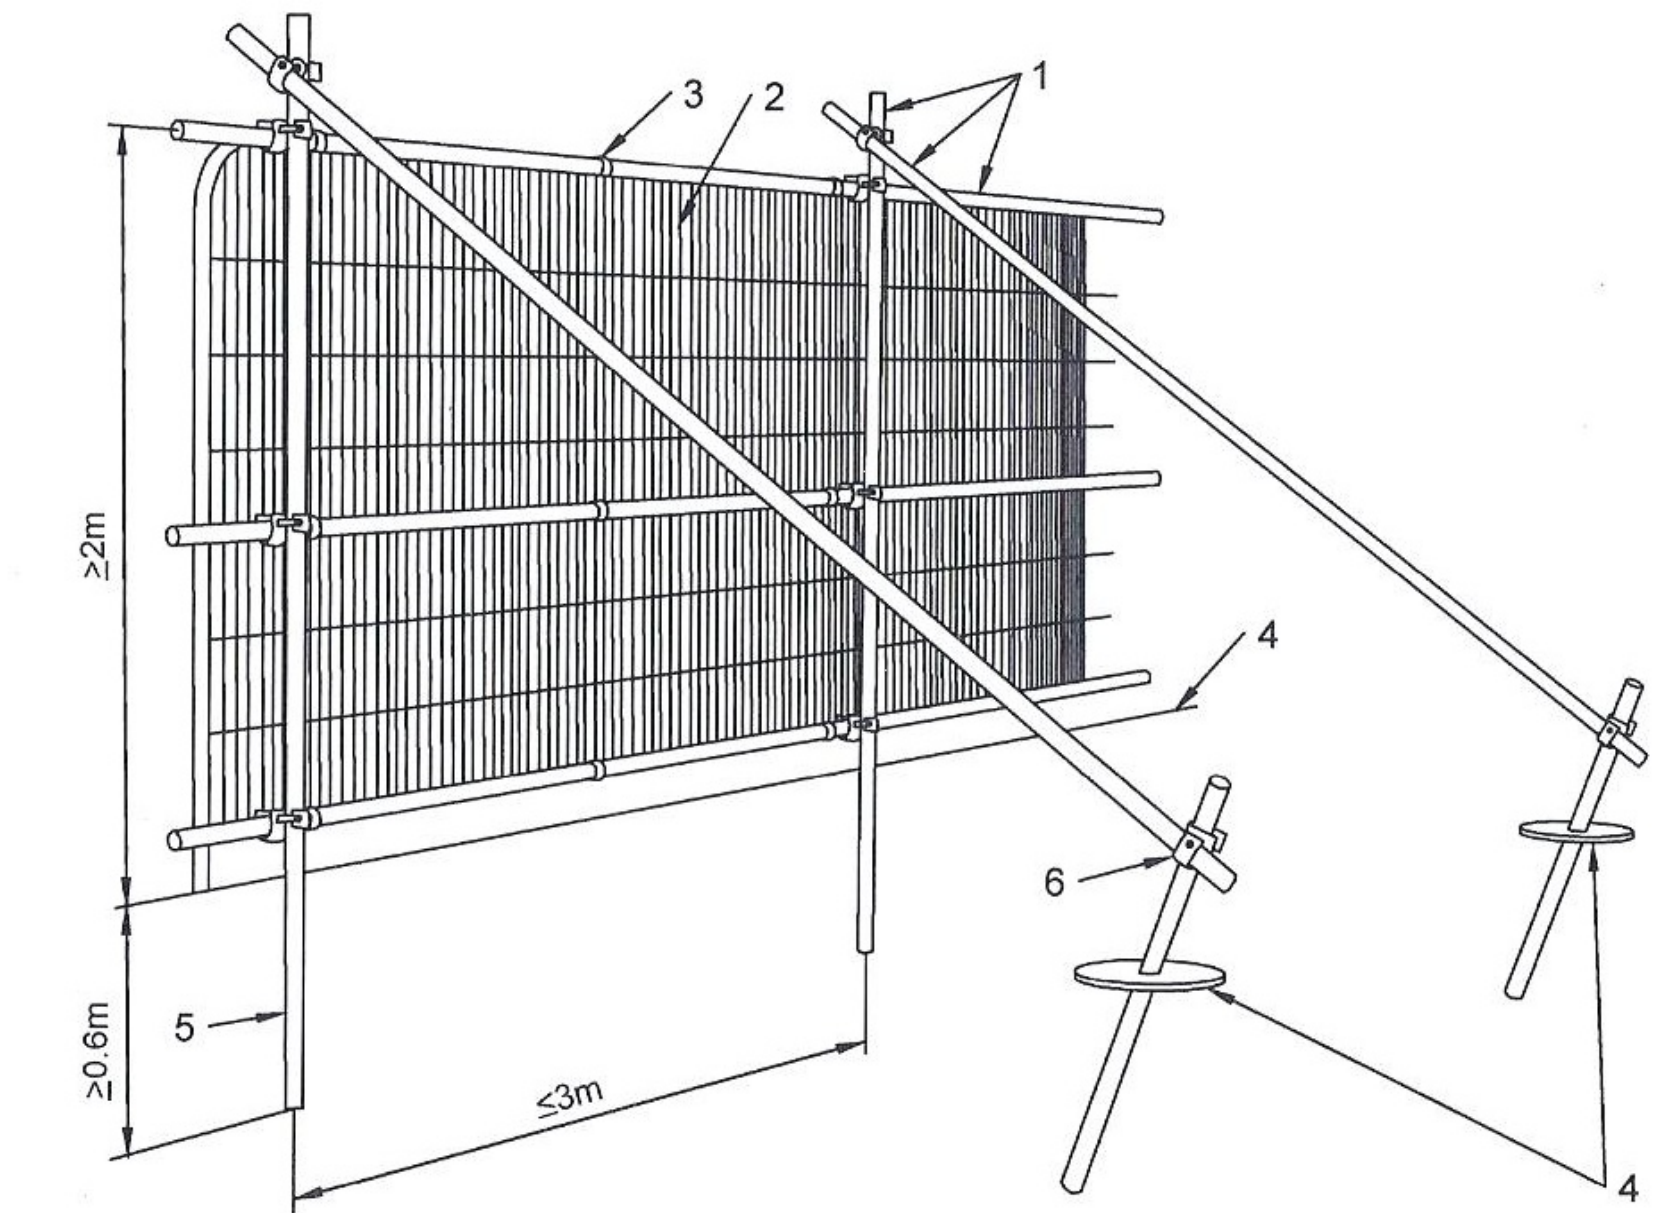

Key

- 1 Standard scaffold poles
- 2 Heavy gauge 2m tall galvanized tube and welded mesh infill panels
- 3 Panels secured to uprights and cross-members with wire ties
- 4 Ground level
- 5 Uprights driven into the ground until secure (minimum depth 0.6m)
- 6 Standard scaffold clamps



ST TYDFILS GROVE, MERTHYR TYDFIL,
CF470BN

TRAFFIC MANAGEMENT PLAN
V2 - PHASE 1

11/02/26