

DOOR TYPE 04
SCALE 1:25
L20.481

DOOR TYPE 05
SCALE 1:25
L20.481


DOOR TYPE 06
SCALE 1:25
L20.481

DOOR TYPE 07
SCALE 1:25
L20.416

DOOR TYPE 08
SCALE 1:25
L20.416

DOOR TYPE 09
SCALE 1:25
L20.412

DOOR TYPE 10
SCALE 1:25
L20.415

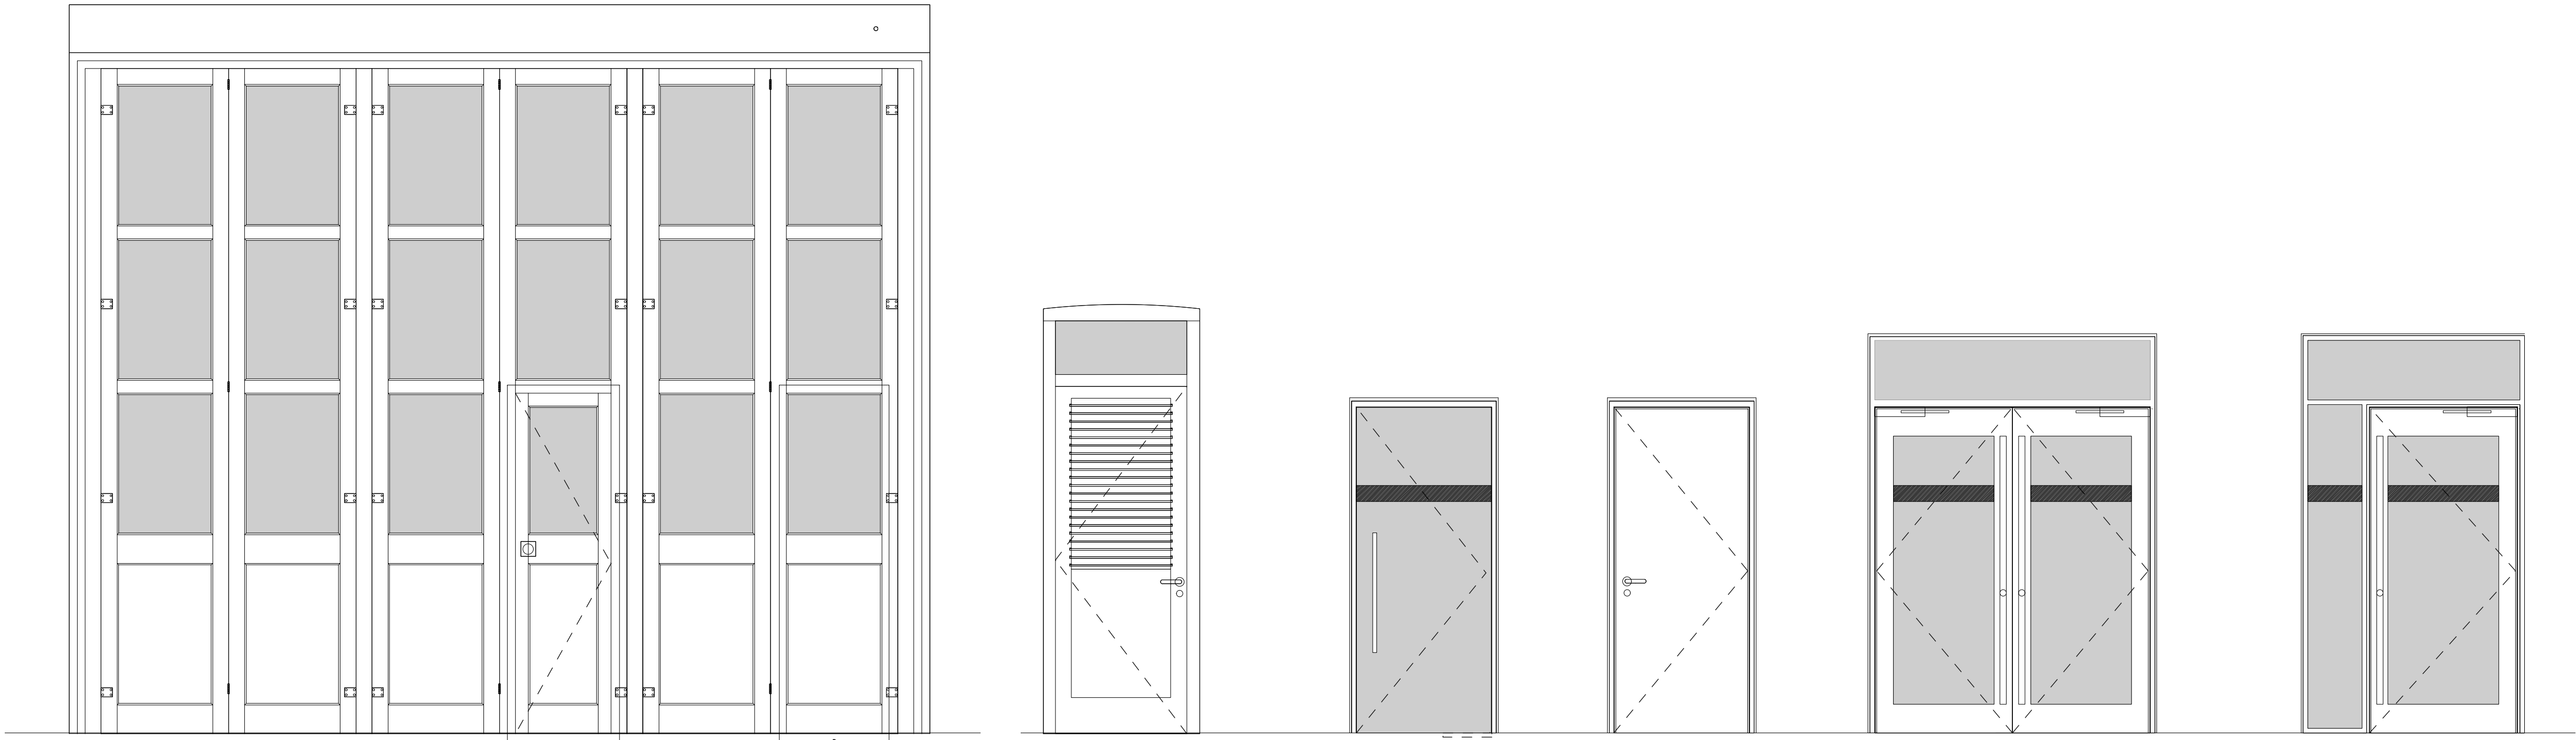

DOOR TYPE 12
SCALE 1:25
L20251 & L20.330A

DOOR TYPE 13
SCALE 1:25
L20.280B

DOOR TYPE 14
SCALE 1:25
L20.285

DOOR TYPE 15
SCALE 1:25
L20.416

DOOR TYPE 16
SCALE 1:25
L20.481

DOOR TYPE 17
SCALE 1:25
L20.283