



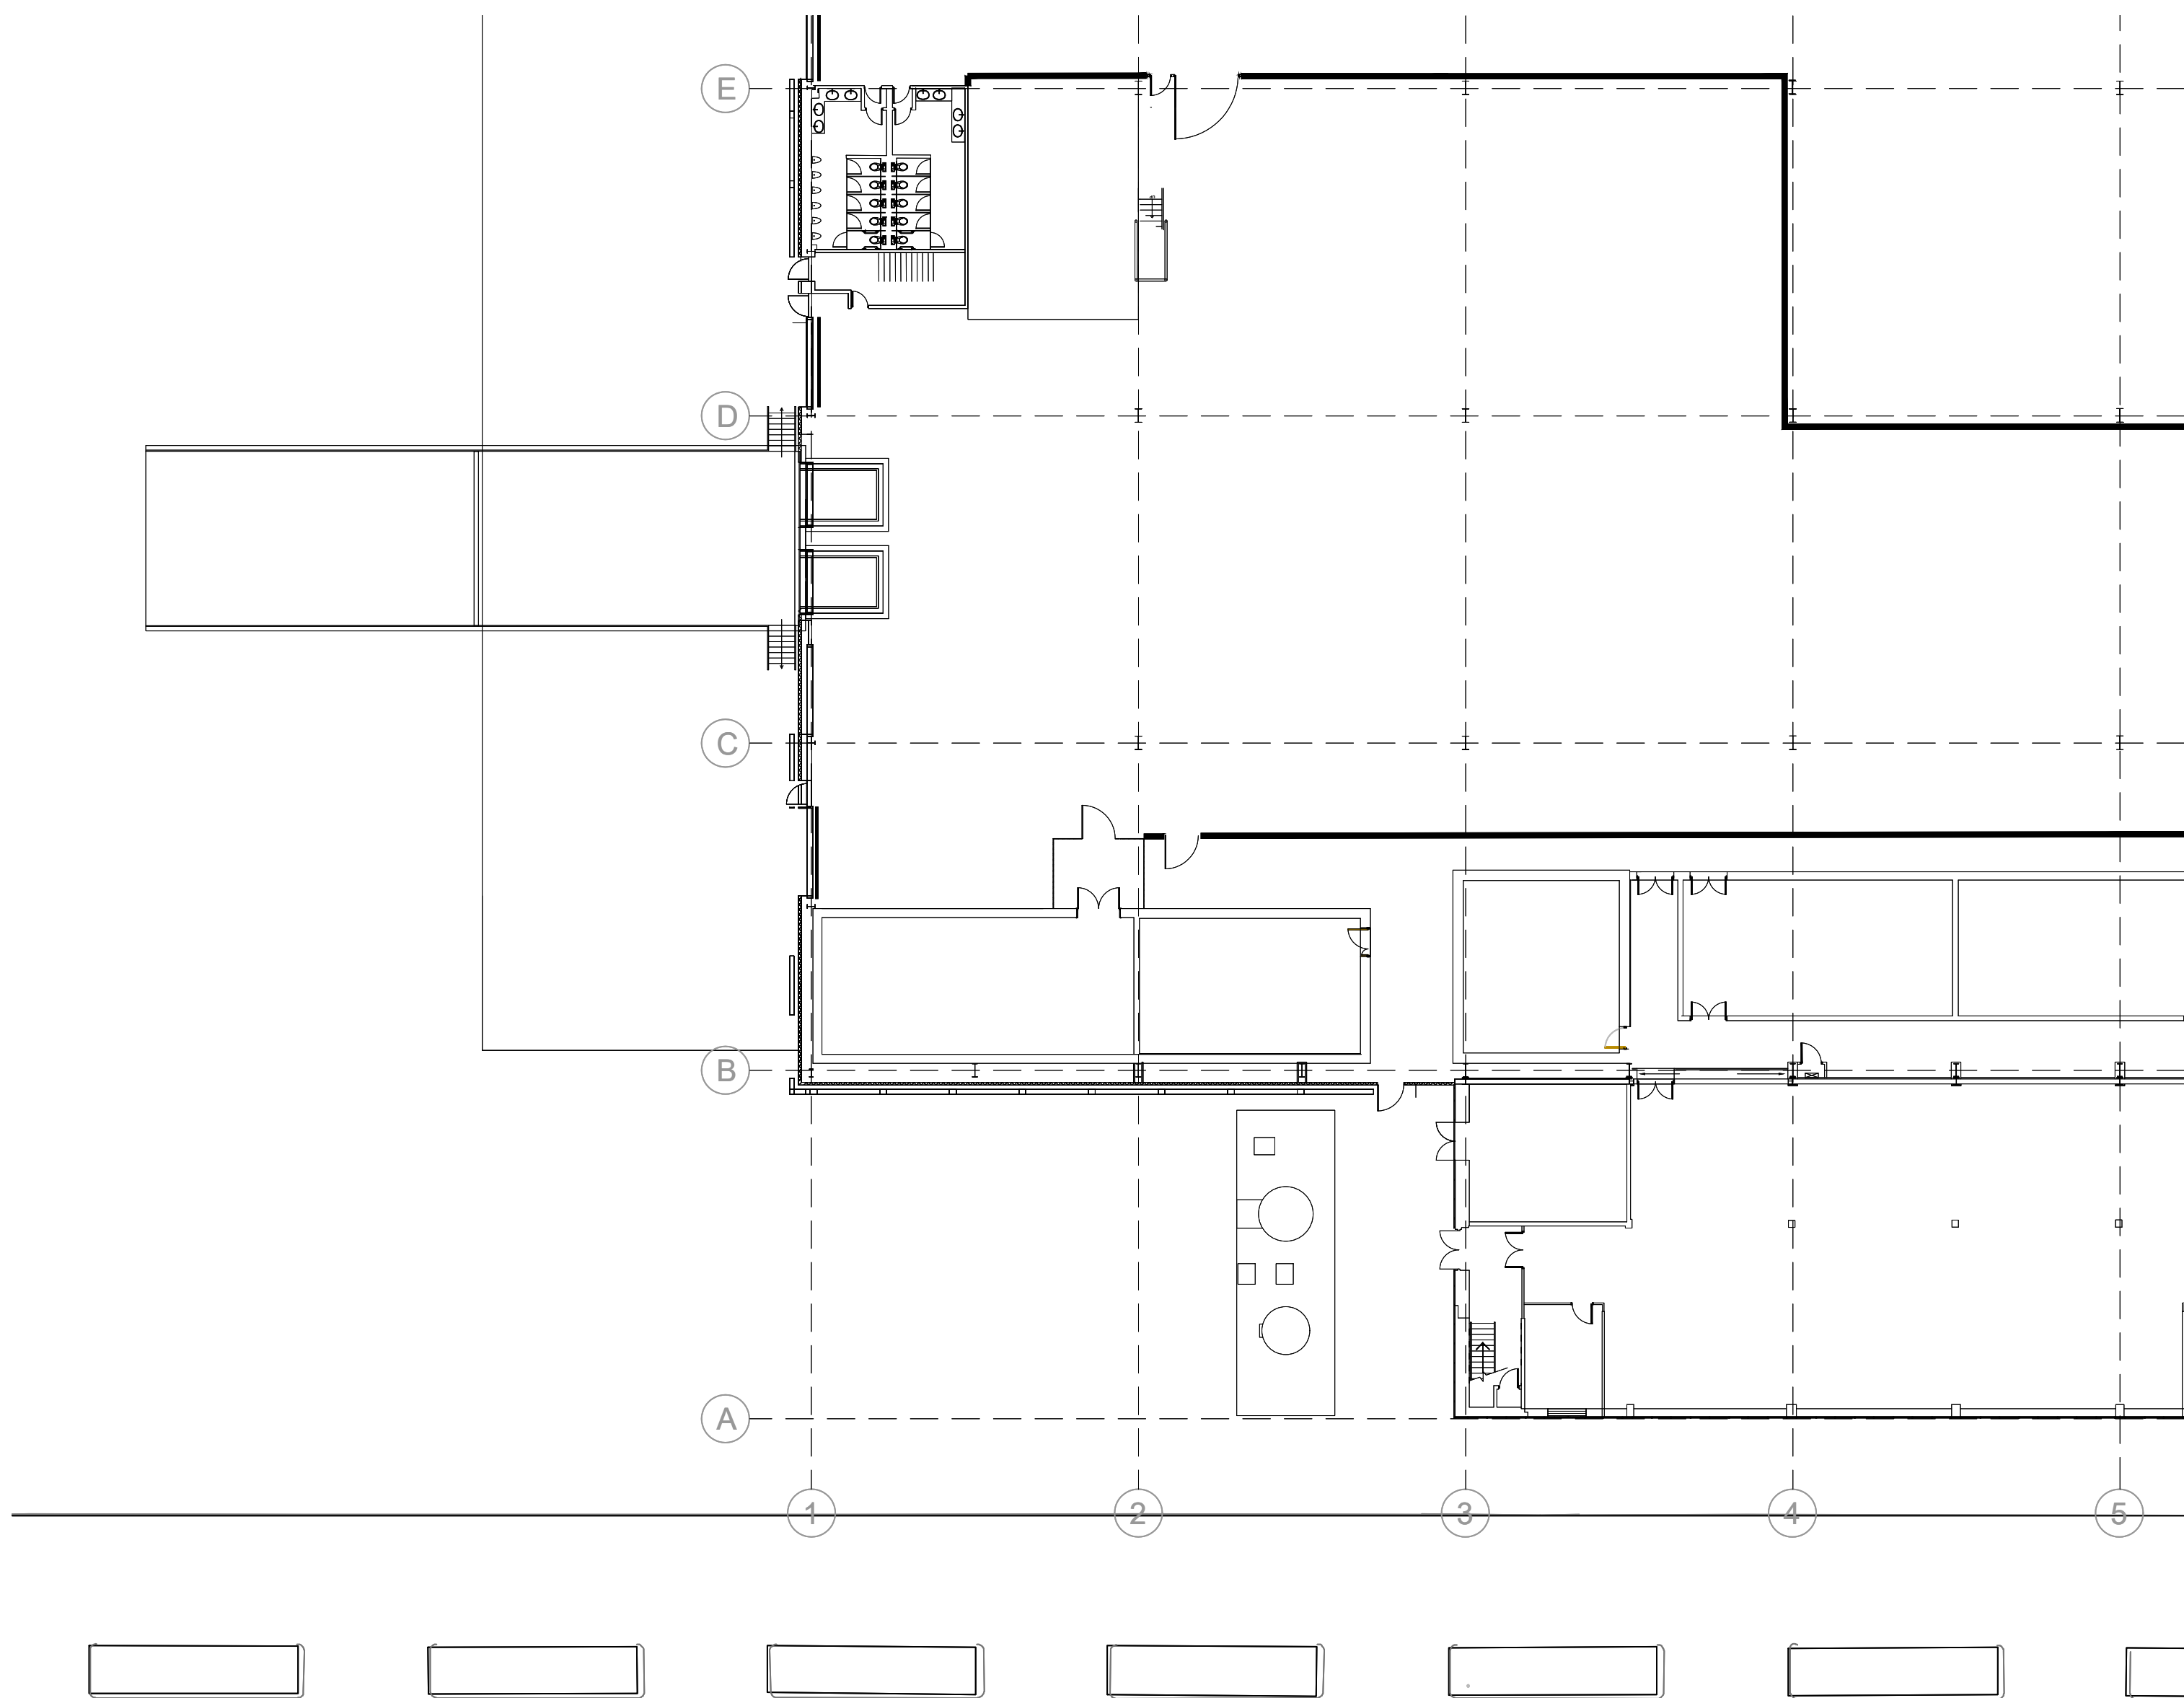

Existing Site Plan
1:250 @ A1

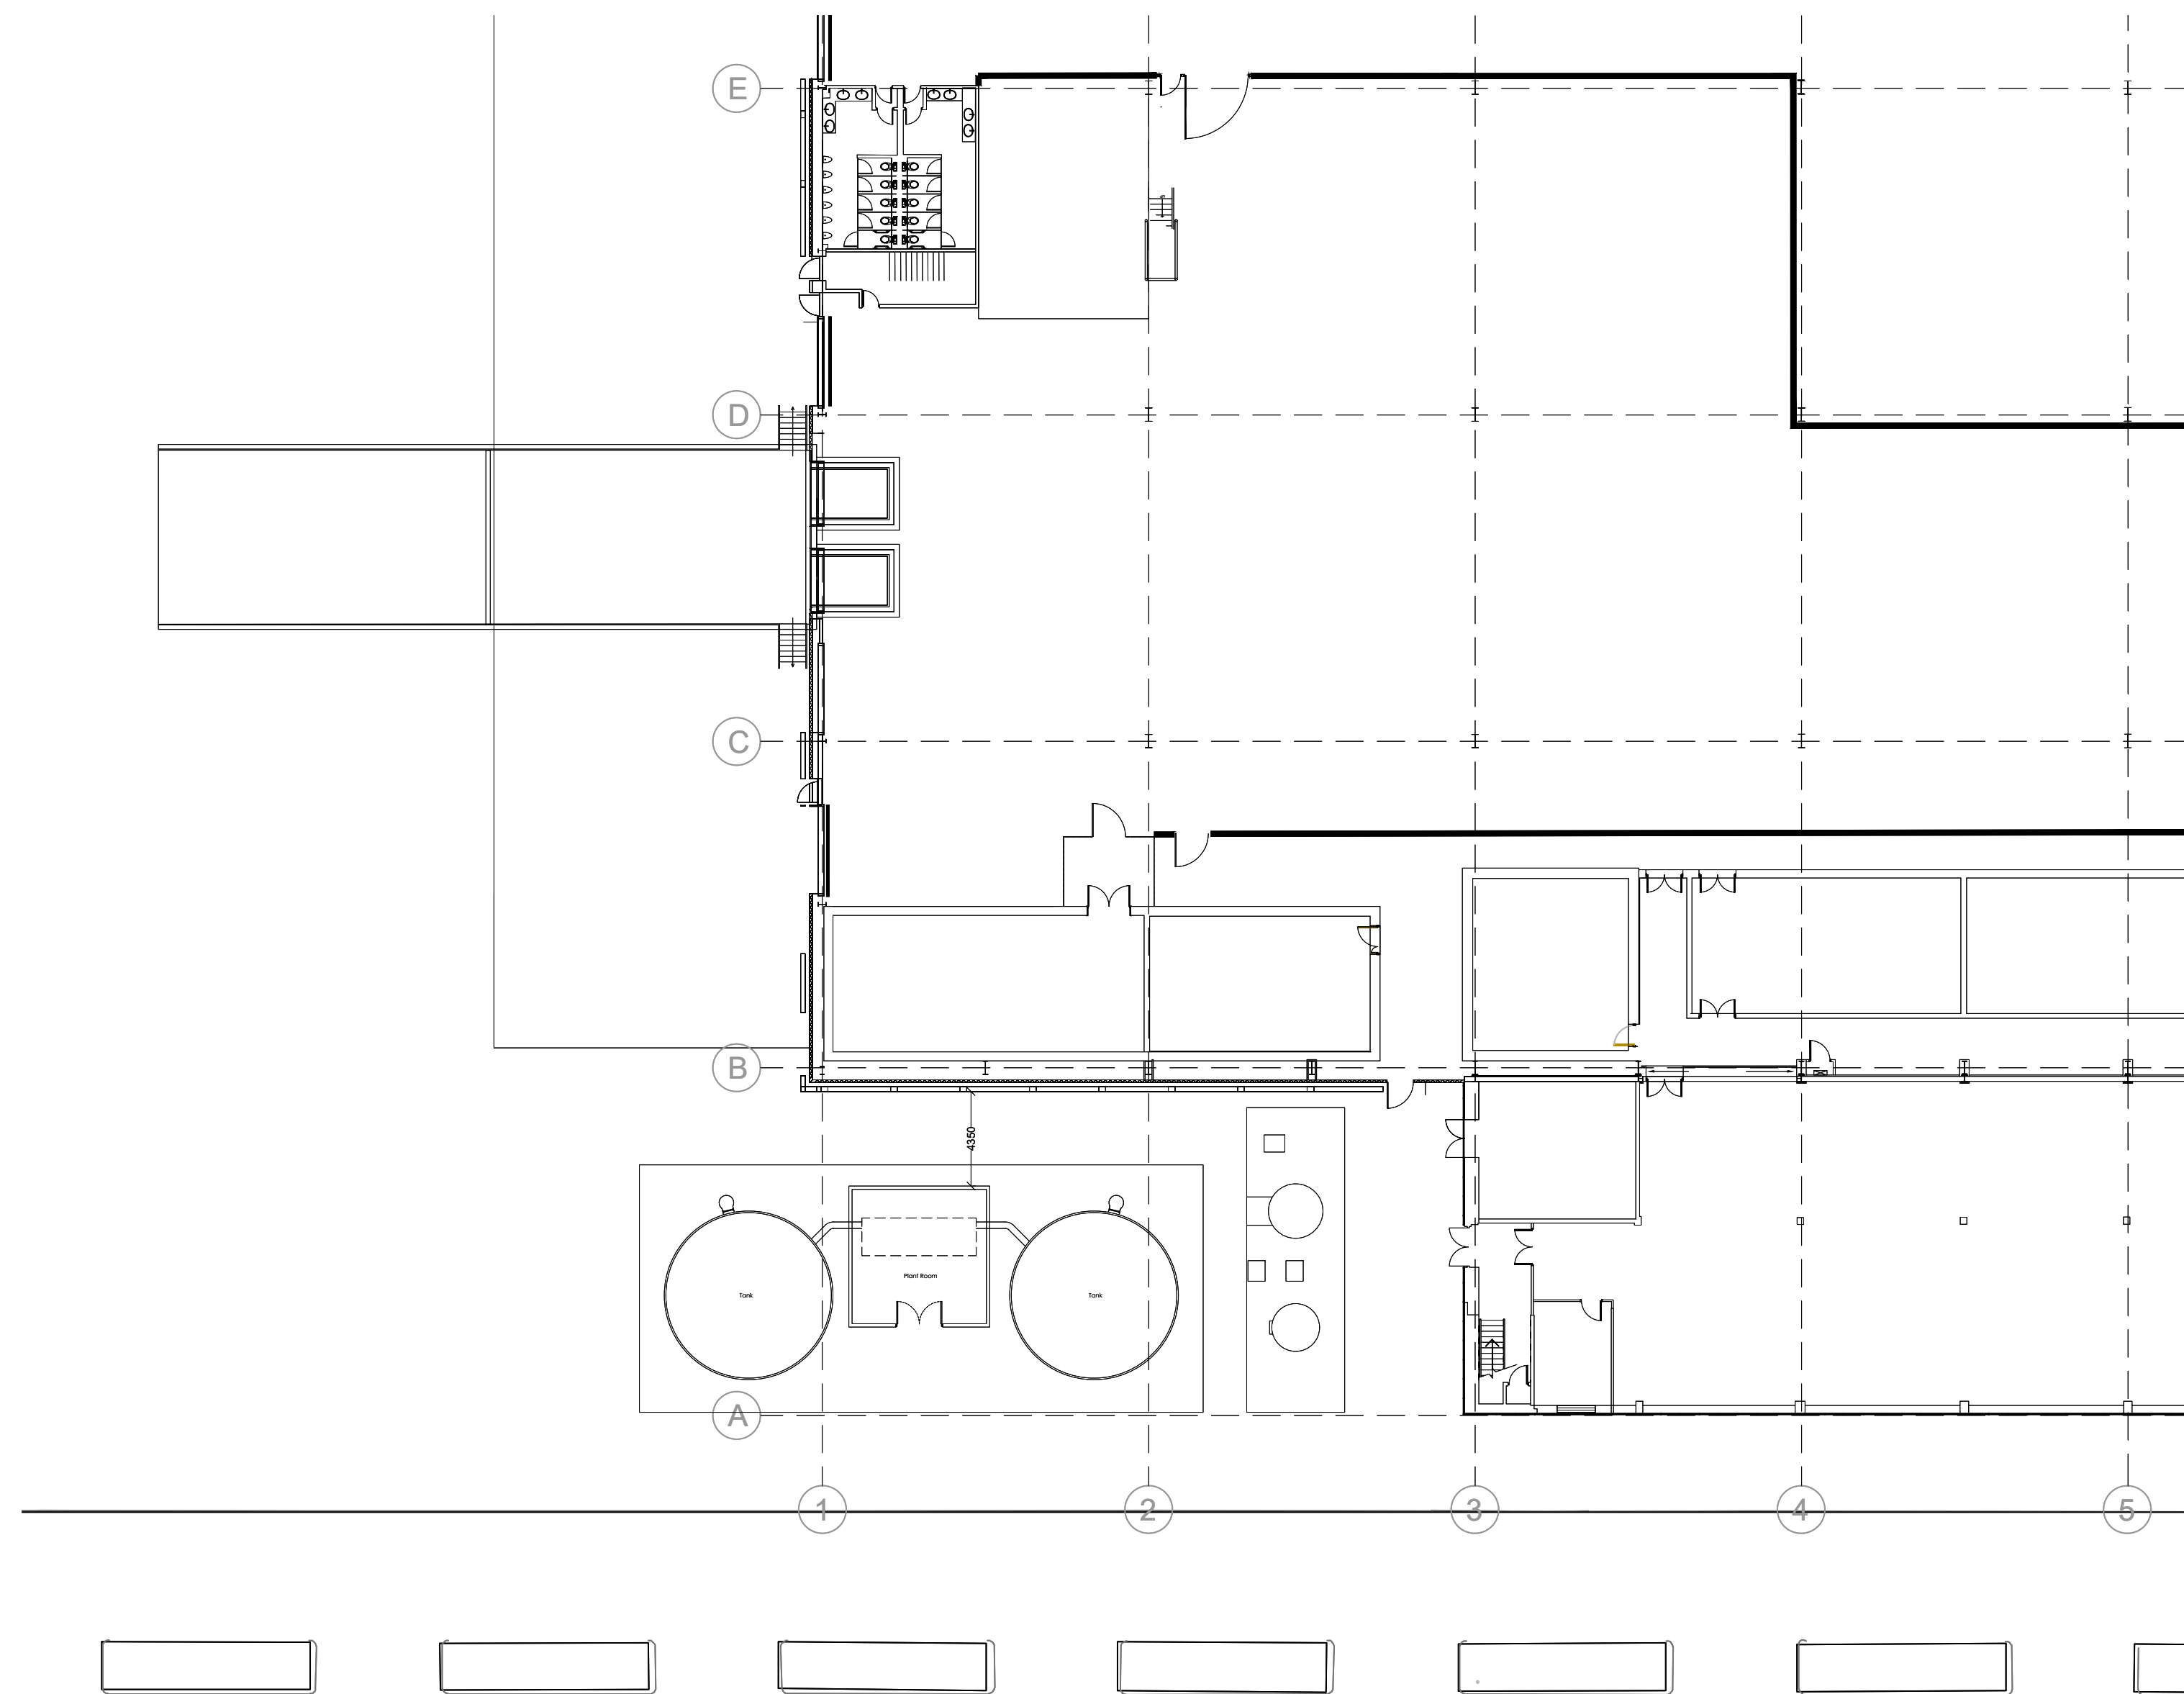

Proposed Site Plan
1:250 @ A1

Note:

Pump house and tanks to be
a minimum of 4 metres clear
of main building