


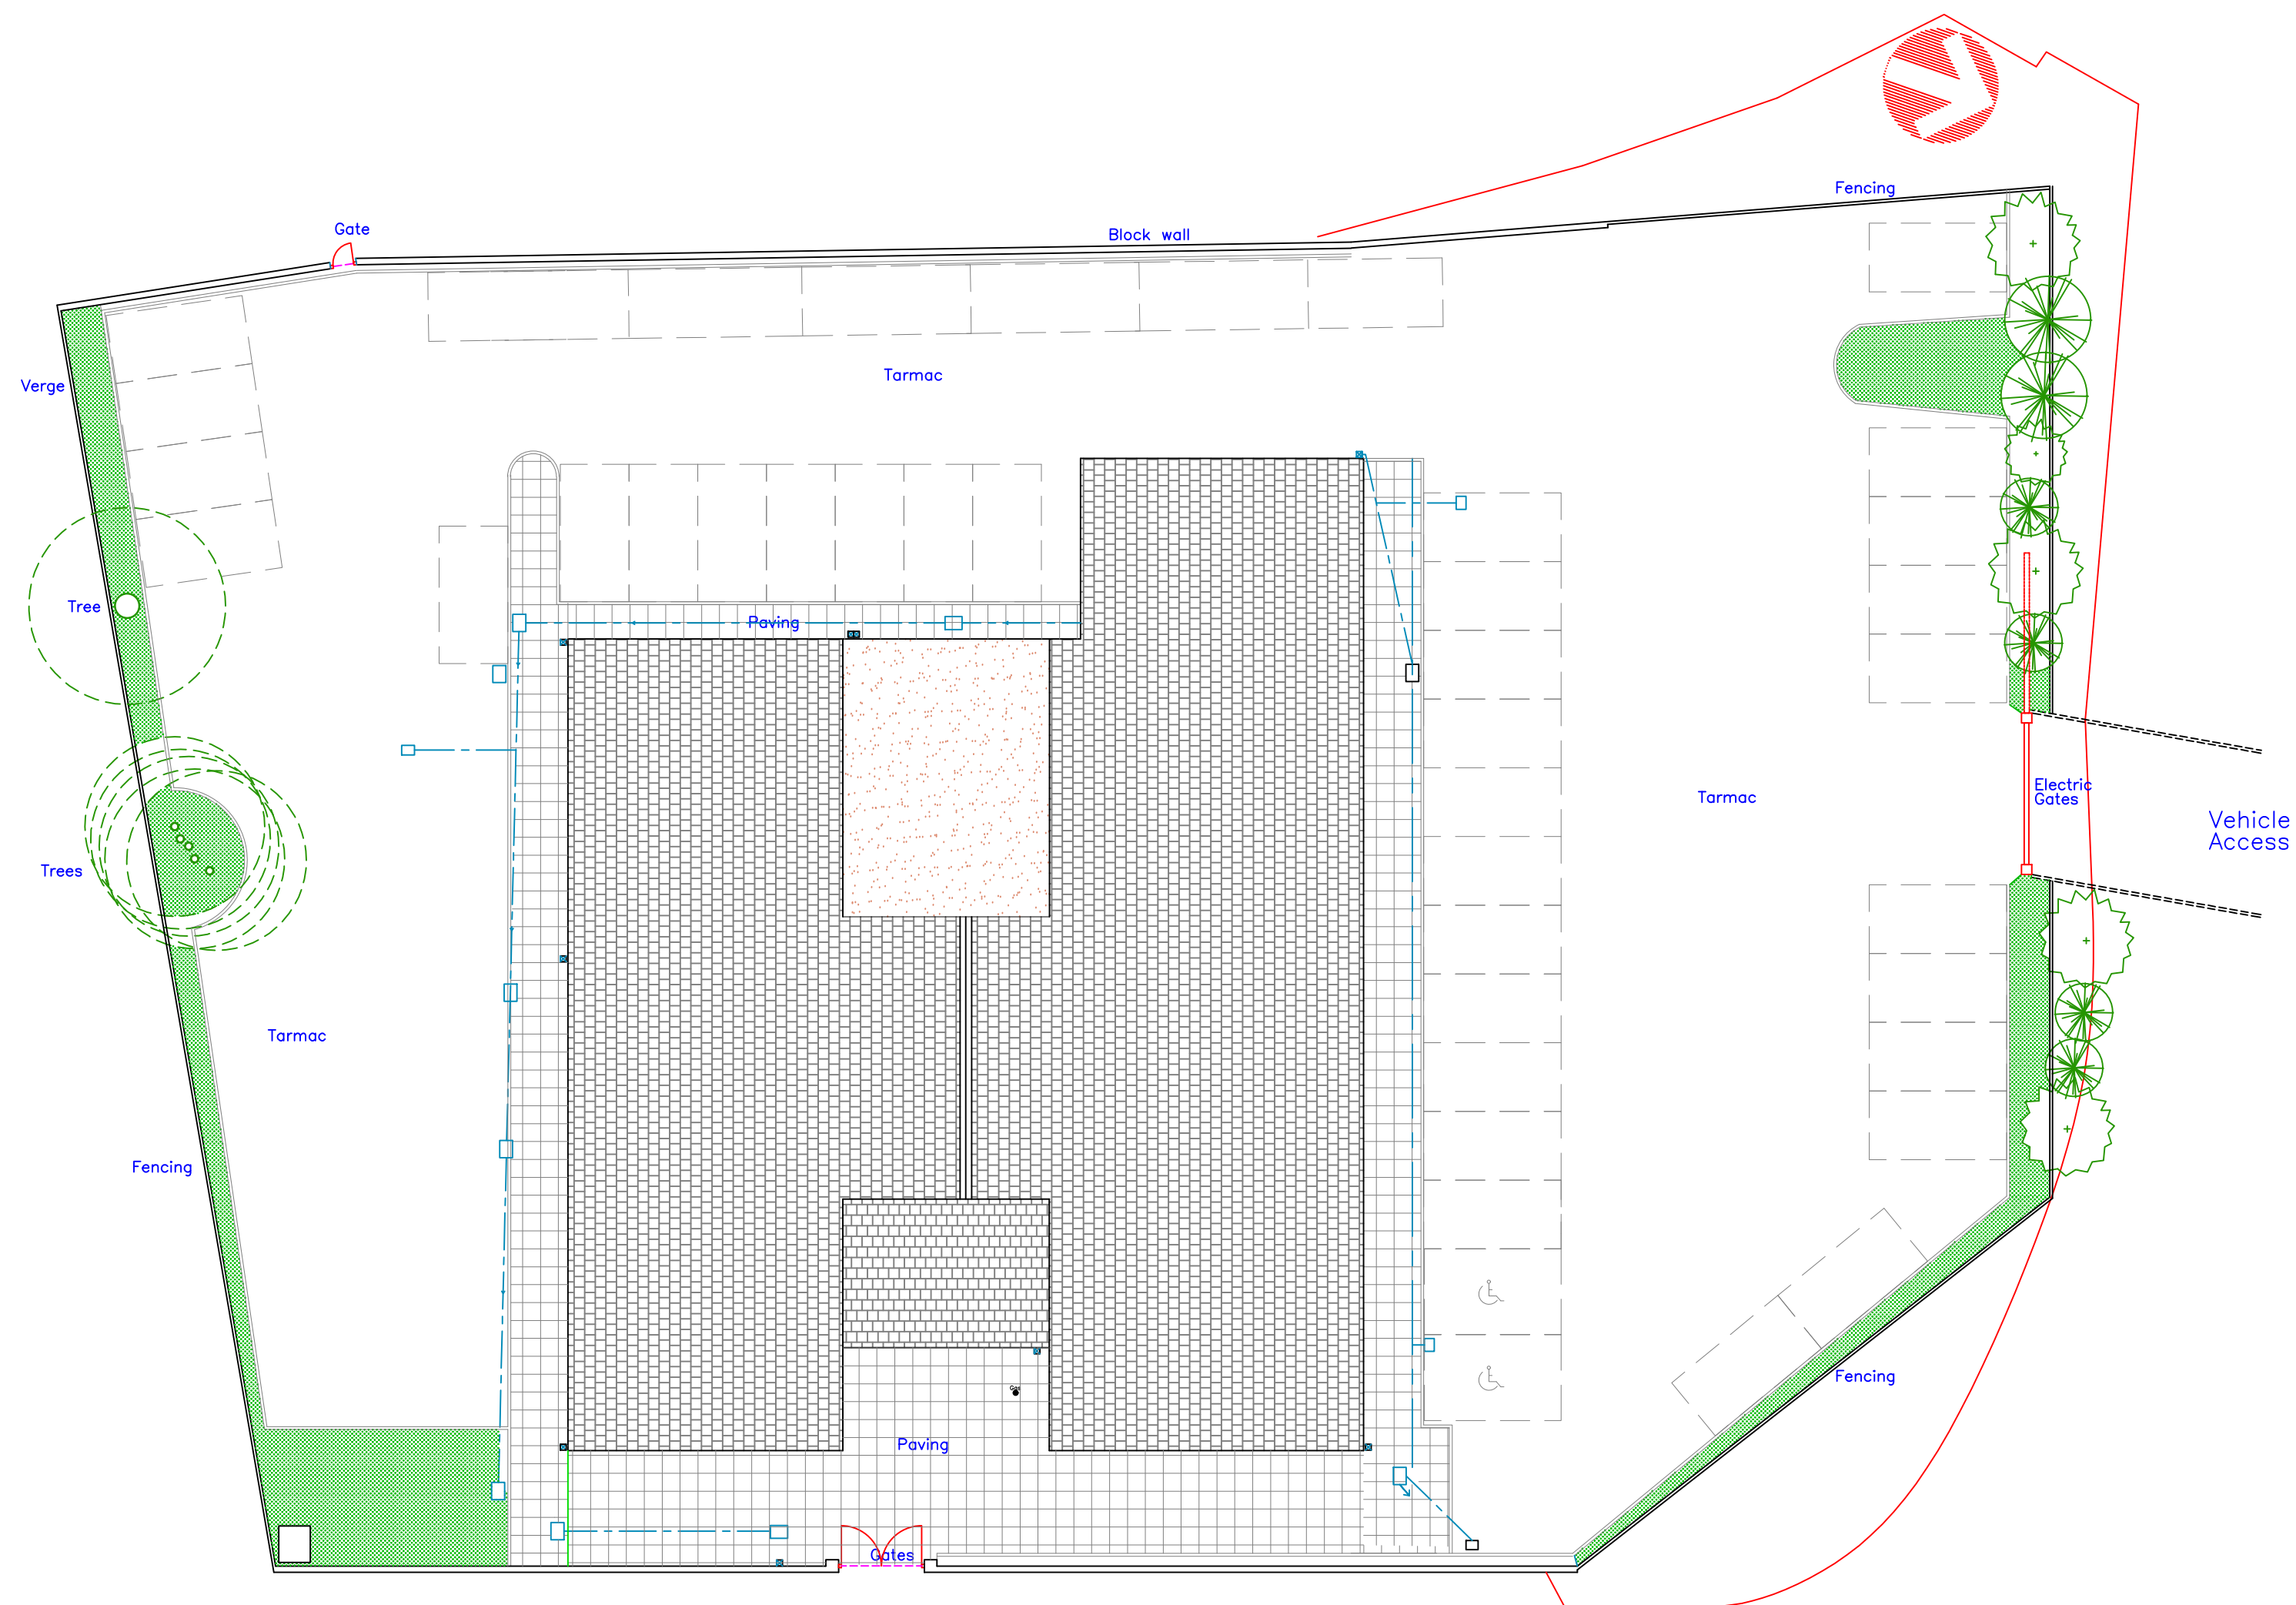

Existing Site
Plan
1:200

 Utopia Design Architectural Services 		
Utopia Design Architectural Services Building Planning Application Support Paul Thomas: BSc (Hons) Tel: 01685 559230. Mob: 07908 725065 e-mail: paulutopia1@gmail.com utopiadas@hotmail.com www.utopiadesigns.co.uk		
Issued Only for Purpose Indicated		
Drawing Status: FOR PLANNING/B REGS PURPOSES ONLY		
Address	Webster House Dynevor Street Georgetown Merthyr Tydfil CF48 1BA	
Project	Proposed Front & Side Extension, Rear & Side Canopies With Internal & External Eating Areas & Internal & External Re-modelling	
Title	Date	OCT.2021
	Scale	1:200
	Paper	A2
	Drwg No	Webster 01
Existing Site Plan		