

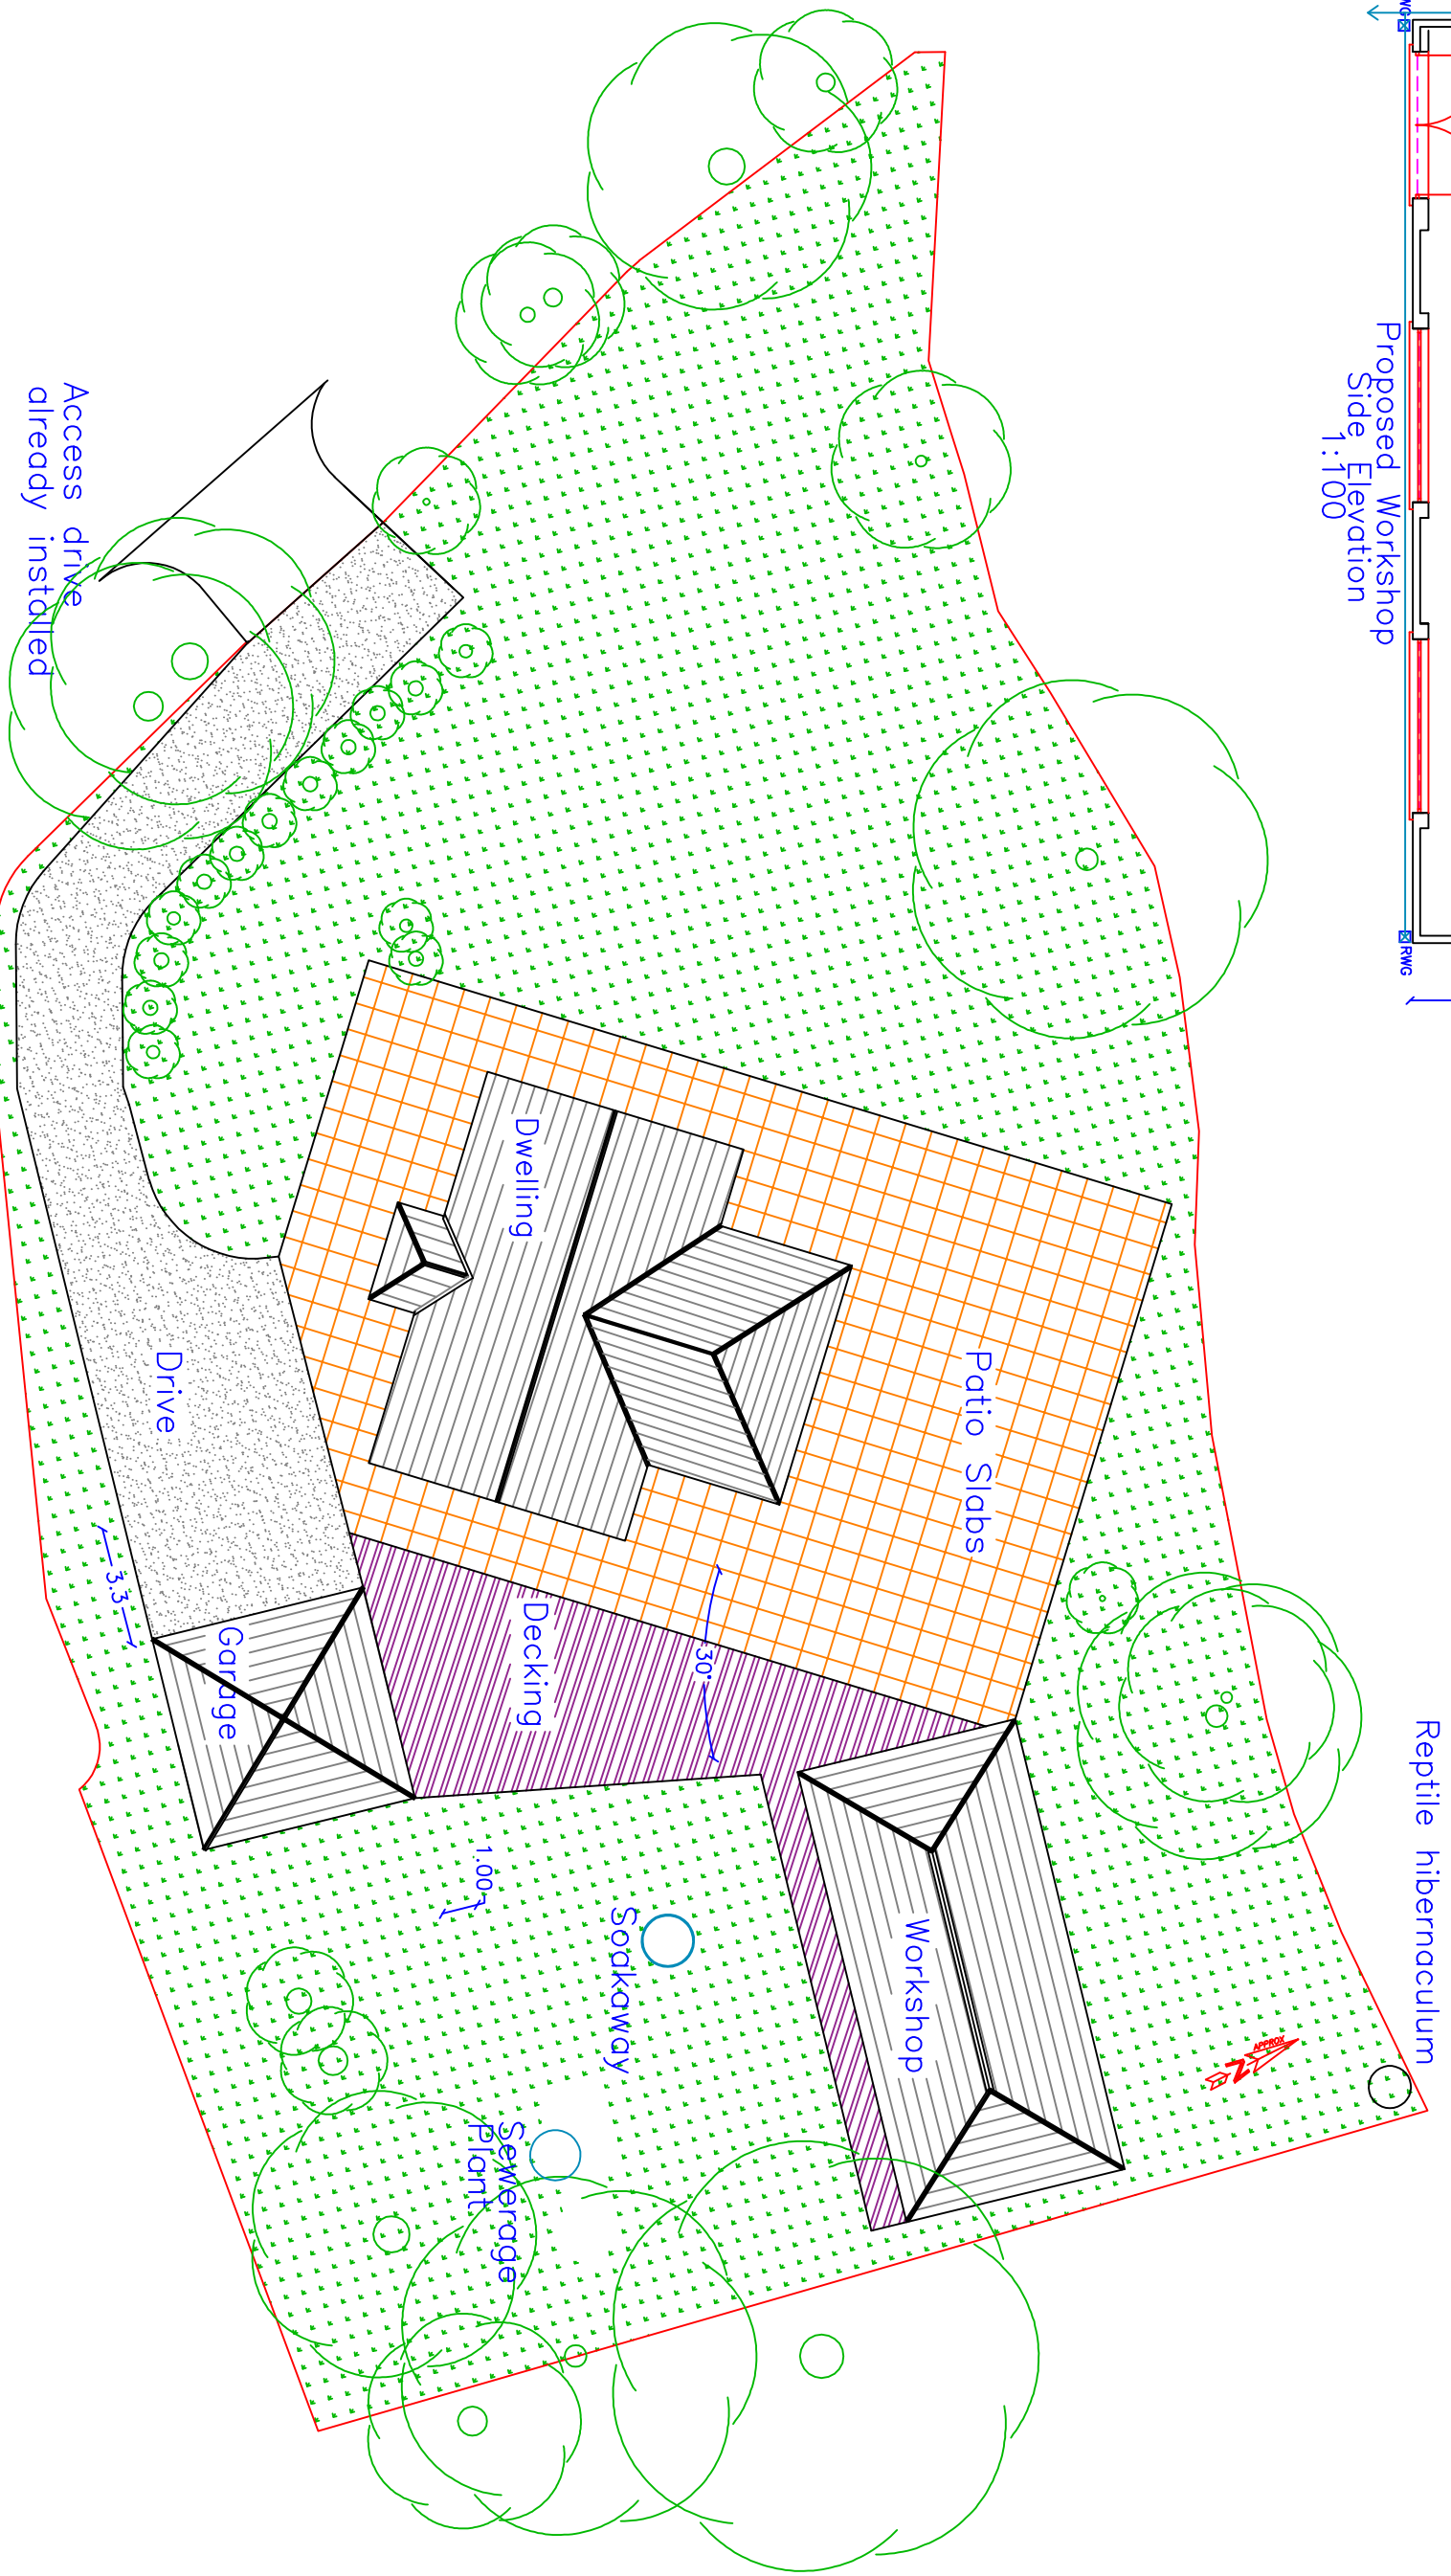
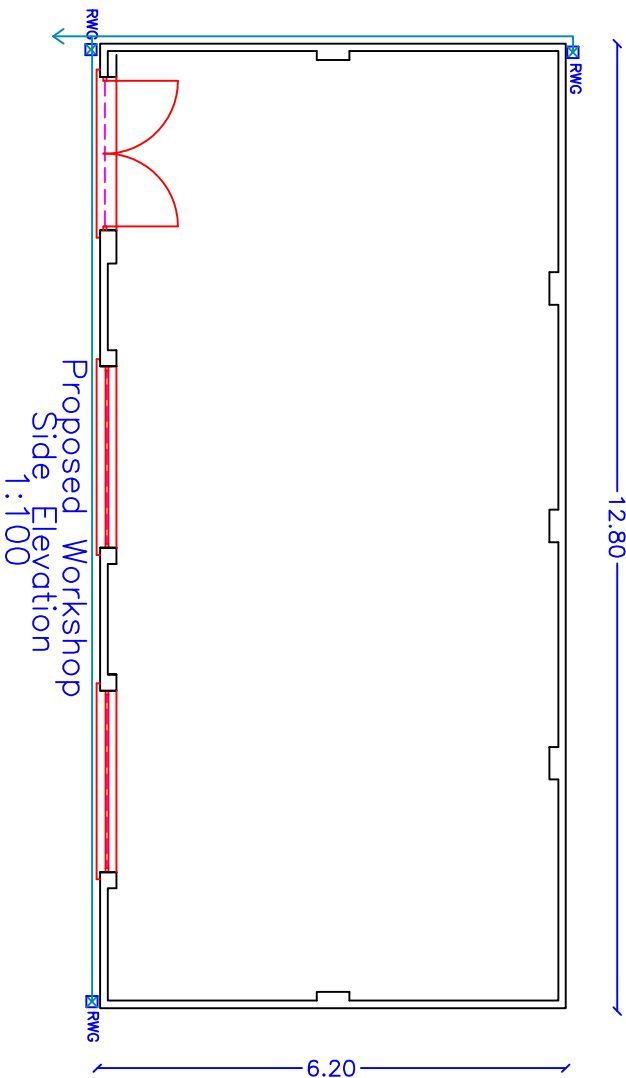
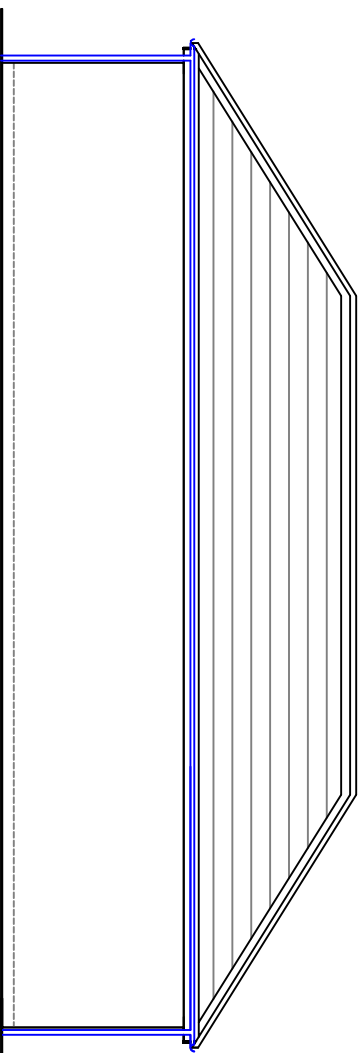
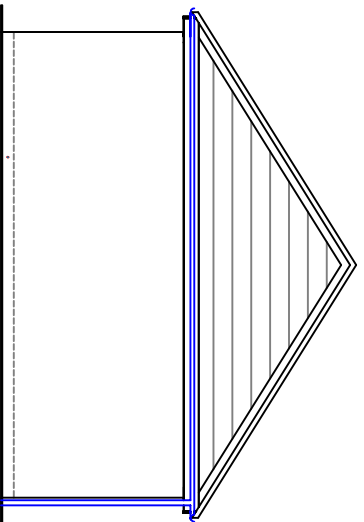
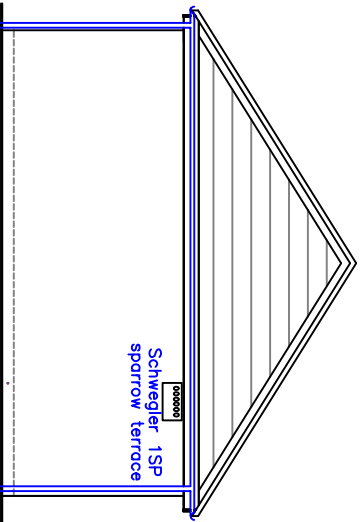


Schwegler 1SP
sparrow terrace

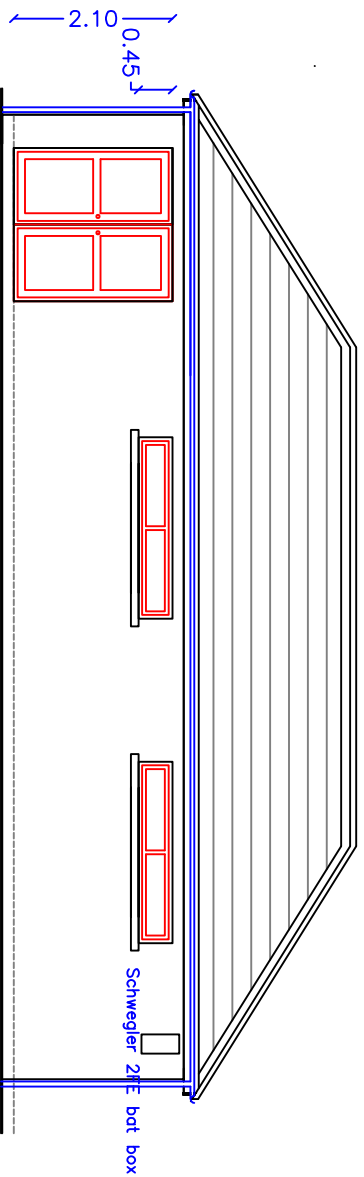

Reptile hibernaculum

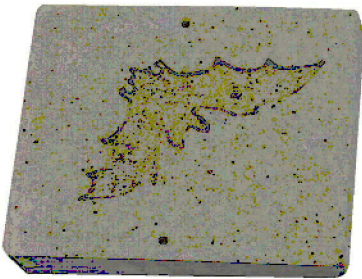

Schwegler 2FE bat box

Amendment: Dated: 01.10.19			
Re-arranged windows, doors, front lower and internal rooms & Change Barn to Workshop.			
Utopia Design Building Planning Application Support Paul Thomas: BSc (Hons) Tel: 01685 559230. Mob: 07908 725065 Email: utopiadash@hotmail.com Issued Only for Purpose Indicated Drawing Status: FOR PLANNING PURPOSES ONLY			
Client: Mr. Ryan Williams			
27, Chapel Street			
Abercrombie			
Merrydyffil,			
CF48 1RX			
Project: Proposed New Detached Dwelling,			
Double Garage and Workshop at			
Land to the Rear of 8-15 Newton Street			
Abercrombie			
Merthyr Tydfil,			
CF48 1PX			
Drawn by	Date	Scale	
PT	29.08.19	1:100 1:200	
Title		Paper	
Proposed		A2	
Plans, Elevations		Drwg No	
		NEWTON 03C	