
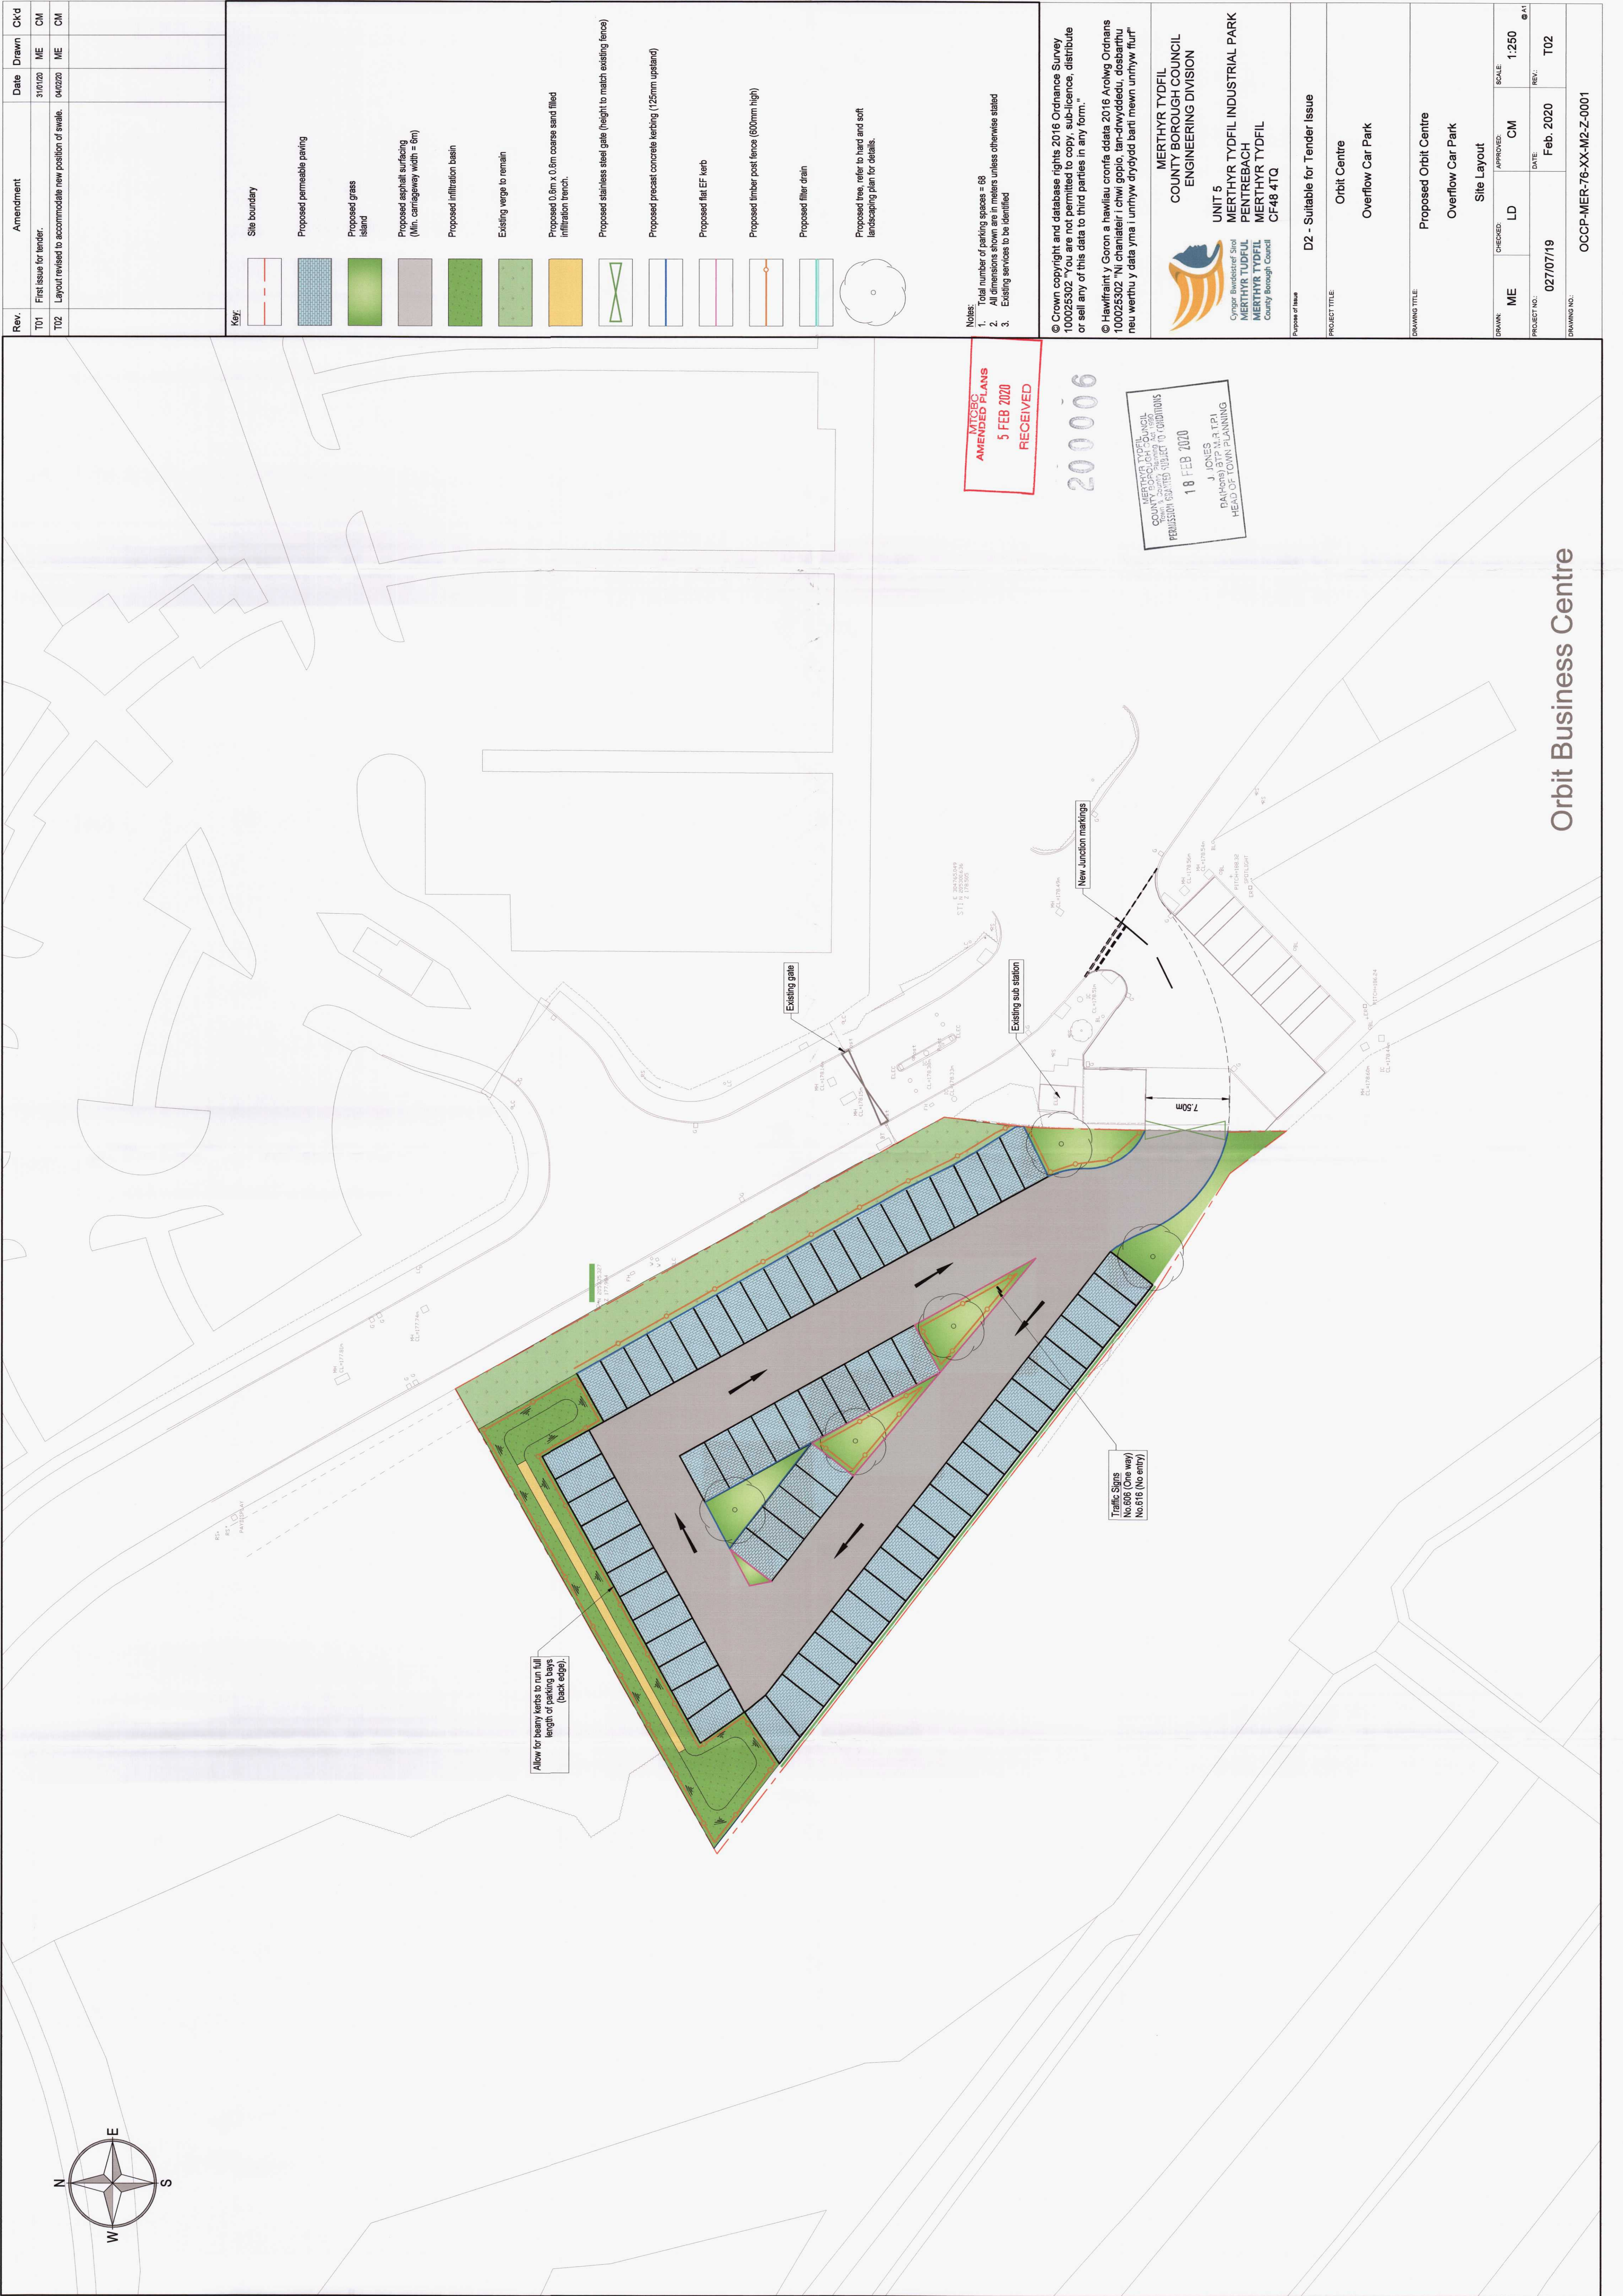


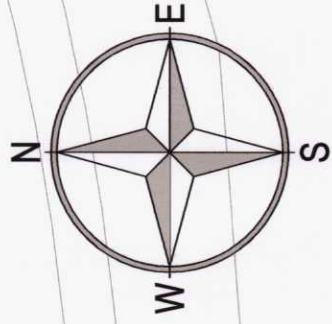

Orbit Business Centre

Rev.	Amendment	Date	CK'd
T01	First issue for tender.	31/01/20	ME CM
T02	Layout revised to accommodate new position of swale.	04/02/20	ME CM

Key:	
	Site boundary
	Proposed permeable paving
	Proposed grass island
	Proposed asphalt surfacing (Min. carriageway width = 6m)
	Proposed infiltration basin
	Existing verge to remain
	Proposed 0.6m x 0.6m coarse sand filled infiltration trench.
	Proposed stainless steel gate (height to match existing fence)
	Proposed precast concrete kerbing (125mm upstand)
	Proposed flat EF kerb
	Proposed timber post fence (600mm high)
	Proposed filter drain
	Proposed tree, refer to hard and soft landscaping plan for details.

MITCOC
AMENDED PLANS
5 FEB 2020
RECEIVED

20006

MERTHYR TYDFIL COUNCIL
COUNTY BOROUGH COUNCIL
PERMISSION GRANTED SUBJECT TO CONDITIONS
18 FEB 2020
J JONES - TPI
PAIHOUS) 31P ALR TPI
HEAD OF TOWN PLANNING

- Notes:
- Total number of parking spaces = 68
 - All dimensions shown are in meters unless otherwise stated
 - Existing services to be identified

© Crown copyright and database rights 2016 Ordnance Survey 100026302 "You are not permitted to copy, sub-licence, distribute or sell any of this data to third parties in any form."

© Hawflairt y Goron a hawliau corffia ddata 2016 Arolwg Ordnans 100026302 "Ni chaniateir i chw gopio, lan-dwyddedu, dosbarthu neu werthu y data yma i unrhyw drydydd barti mewn unrhyw flur"



MERTHYR TYDFIL
COUNTY BOROUGH COUNCIL
ENGINEERING DIVISION

UNIT 5
MERTHYR TYDFIL INDUSTRIAL PARK
PENTREBACH
MERTHYR TYDFIL
County Borough Council
CF48 4TQ

Purpose of Issue		D2 - Suitable for Tender Issue	
PROJECT TITLE		Orbit Centre	
		Overflow Car Park	
DRAWING TITLE		Proposed Orbit Centre	
		Overflow Car Park	
		Site Layout	
DRAWN:	ME	CHECKED:	LD
APPROVED:	CM	SCALE:	1:250
PROJECT NO.:	027/07/19	DATE:	Feb. 2020
REV.:	T02		
DRAWING NO.:	OCCP-MER-76-XX-M2-Z-0001		