


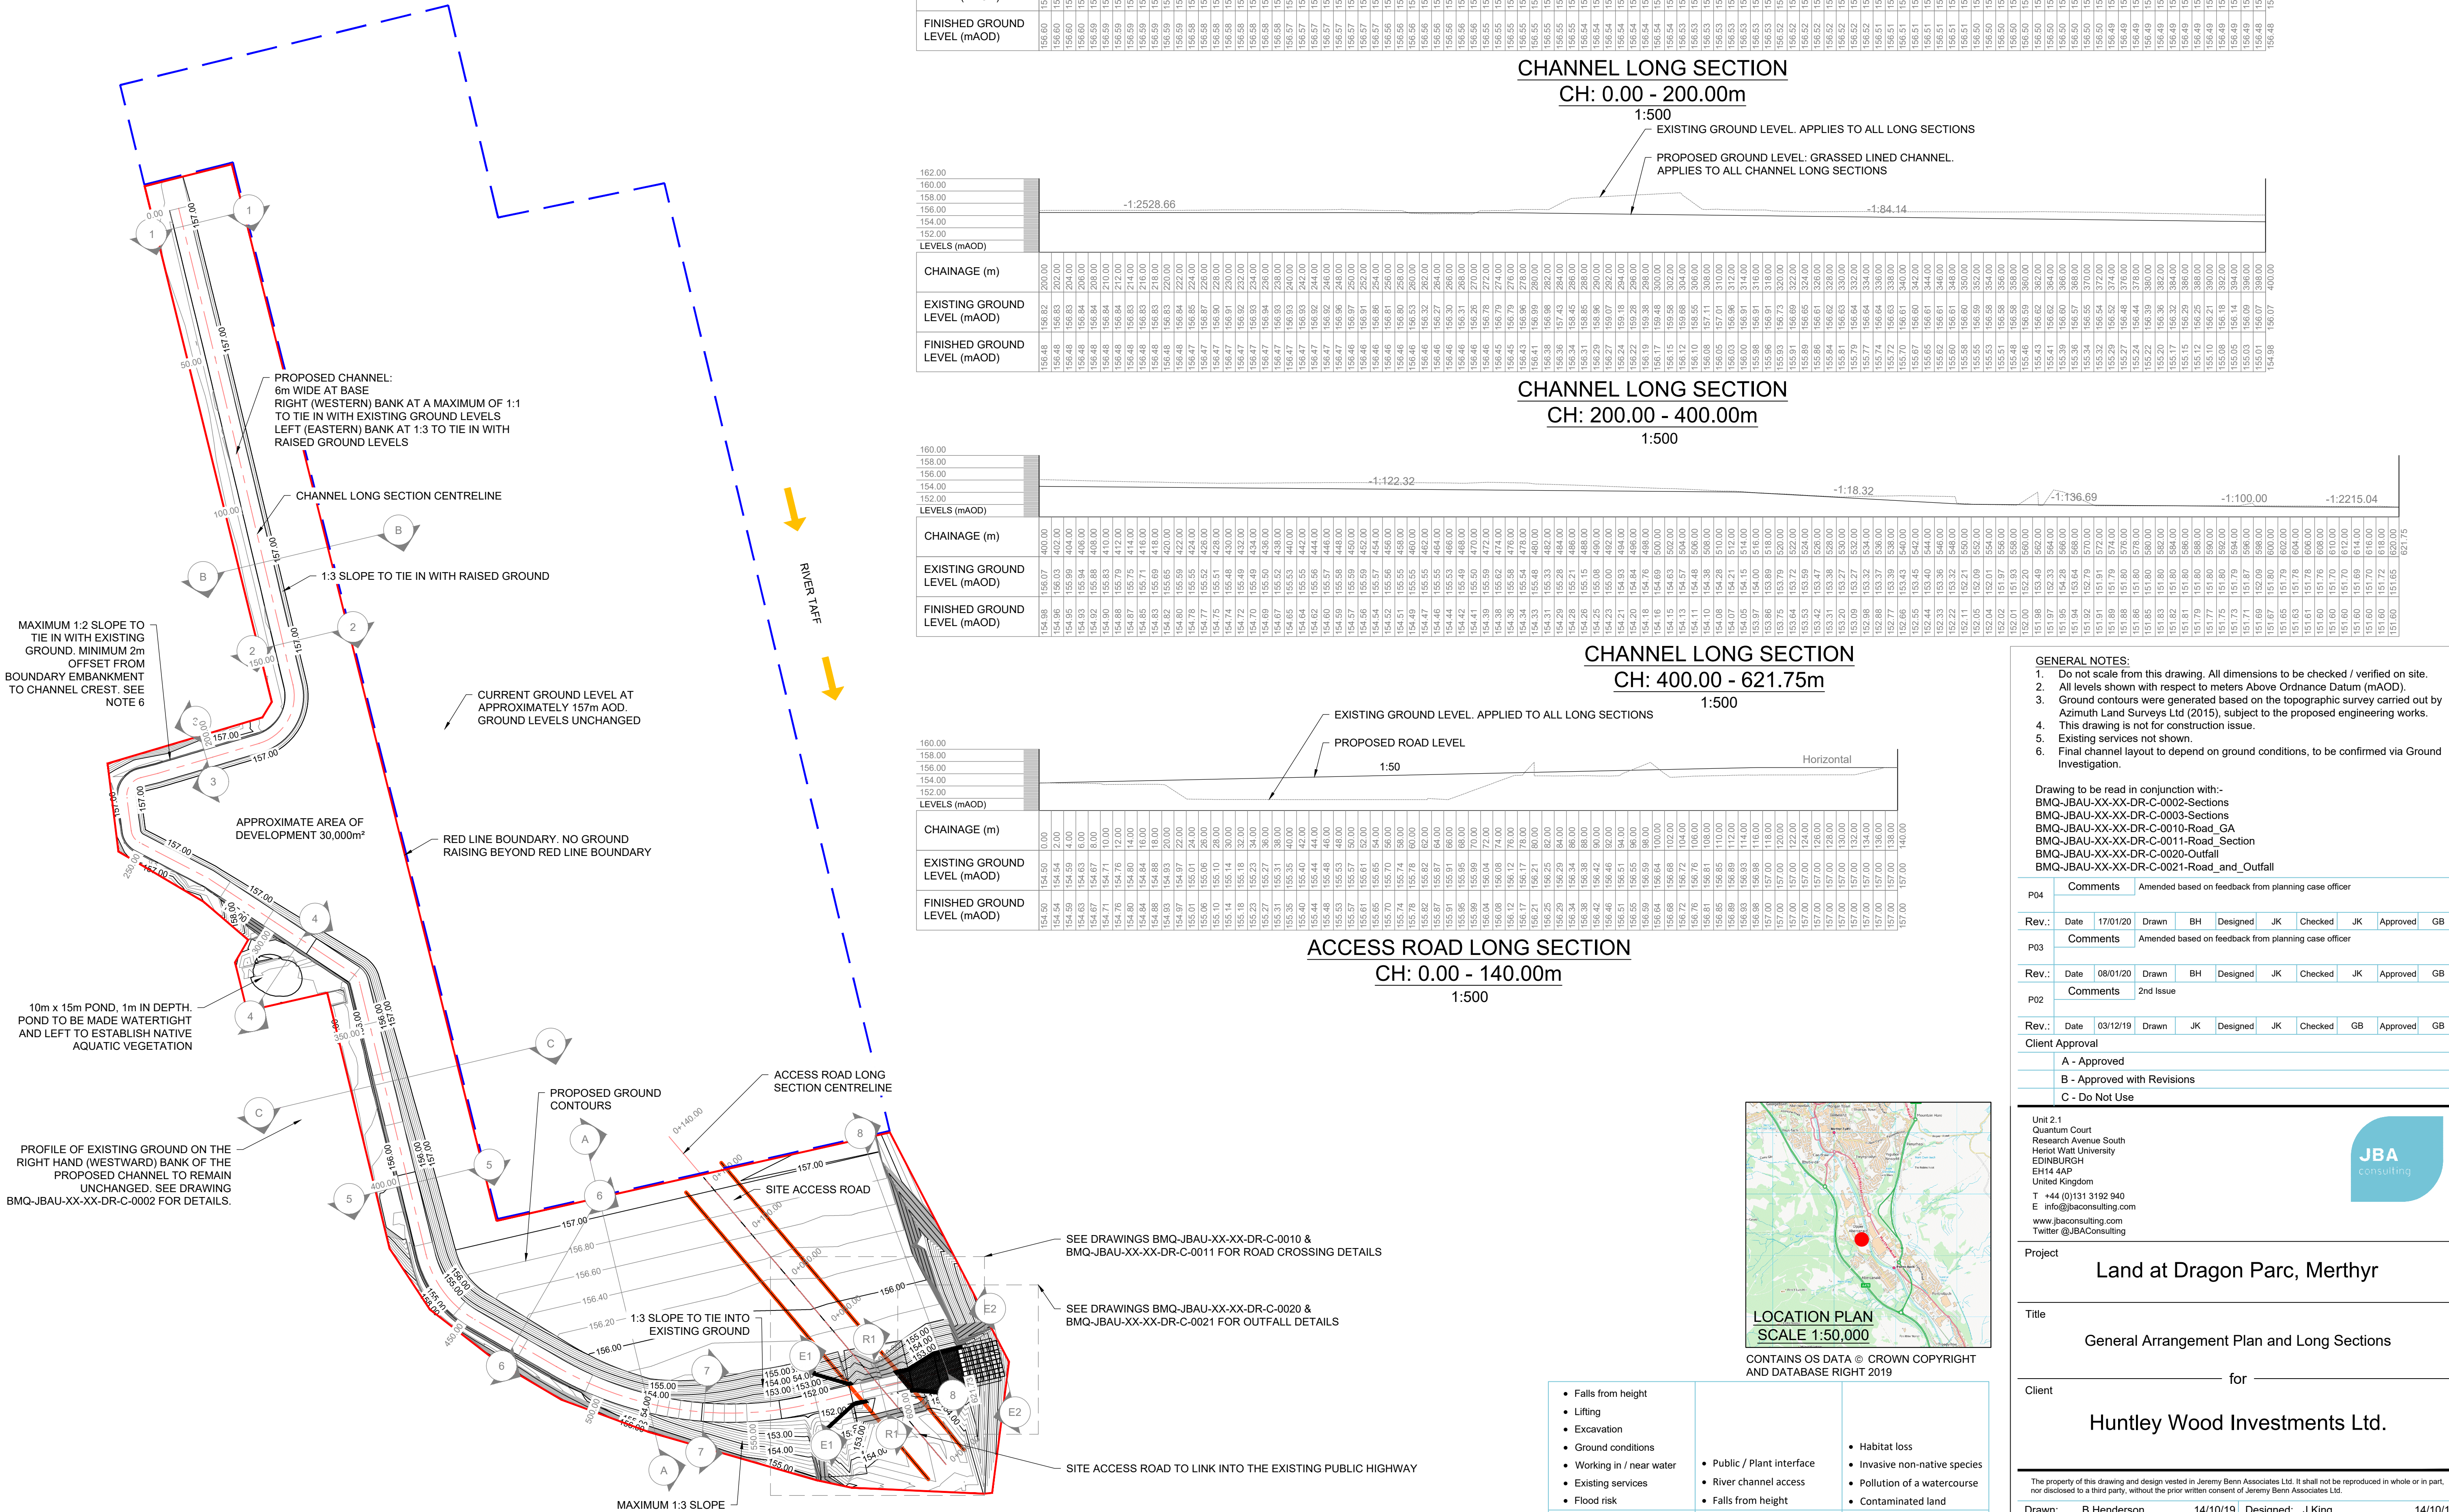

1:1000

1:1000

1:50

EXISTING GROUND LEVEL. APPLIED TO ALL LONG SECTIONS

PROPOSED ROAD LEVEL

Horizontal

LEVELS (mAOD)

CHAINAGE (m)

EXISTING GROUND LEVEL (mAOD)

FINISHED GROUND LEVEL (mAOD)

Chainage (m)	Existing Ground Level (mAOD)	Finished Ground Level (mAOD)
0.00	154.90	154.90
2.00	154.54	154.54
4.00	154.59	154.59
6.00	154.67	154.67
8.00	154.67	154.67
10.00	154.71	154.71
12.00	154.76	154.76
14.00	154.80	154.80
16.00	154.84	154.84
18.00	154.88	154.88
20.00	154.93	154.93
22.00	154.97	154.97
24.00	155.00	155.00
26.00	155.05	155.05
28.00	155.10	155.10
30.00	155.14	155.14
32.00	155.18	155.18
34.00	155.23	155.23
36.00	155.27	155.27
38.00	155.31	155.31
40.00	155.35	155.35
42.00	155.39	155.39
44.00	155.44	155.44
46.00	155.48	155.48
48.00	155.53	155.53
50.00	155.57	155.57
52.00	155.61	155.61
54.00	155.65	155.65
56.00	155.70	155.70
58.00	155.74	155.74
60.00	155.78	155.78
62.00	155.82	155.82
64.00	155.87	155.87
66.00	155.91	155.91
68.00	155.95	155.95
70.00	155.99	155.99
72.00	156.04	156.04
74.00	156.08	156.08
76.00	156.12	156.12
78.00	156.17	156.17
80.00	156.21	156.21
82.00	156.25	156.25
84.00	156.29	156.29
86.00	156.34	156.34
88.00	156.38	156.38
90.00	156.42	156.42
92.00	156.46	156.46
94.00	156.51	156.51
96.00	156.55	156.55
98.00	156.59	156.59
100.00	156.64	156.64
102.00	156.68	156.68
104.00	156.72	156.72
106.00	156.76	156.76
108.00	156.81	156.81
110.00	156.85	156.85
112.00	156.89	156.89
114.00	156.93	156.93
116.00	156.97	156.97
118.00	157.00	157.00
120.00	157.00	157.00
122.00	157.00	157.00
124.00	157.00	157.00
126.00	157.00	157.00
128.00	157.00	157.00
130.00	157.00	157.00
132.00	157.00	157.00
134.00	157.00	157.00
136.00	157.00	157.00
138.00	157.00	157.00
140.00	157.00	157.00

CH: 0.00 - 140.00m

1:500



In addition to the hazards/risks normally associated with the types of work detailed on this drawing take note of the above.

It is assumed that all works detailed on this drawing will be carried out by a competent contractor working, where appropriate, to an appropriate method statement.

SAFETY, HEALTH AND ENVIRONMENTAL INFORMATION BOX

- In addition to the hazards/risks normally associated with the types of work detailed on this drawing take note of the above.
- It is assumed that all works detailed on this drawing will be carried out by a competent contractor working, where appropriate, to an appropriate method statement.

Drawing to be read in conjunction with:-
 BMQ-JBAU-XX-XX-DR-C-0002-Sections
 BMQ-JBAU-XX-XX-DR-C-0003-Sections
 BMQ-JBAU-XX-XX-DR-C-0010-Road_GA
 BMQ-JBAU-XX-XX-DR-C-0011-Road_Section
 BMQ-JBAU-XX-XX-DR-C-0020-Outfall
 BMQ-JBAU-XX-XX-DR-C-0021-Road_and Outfall

Rev.:	Date	03/12/19	Drawn	JK	Designed	JK	Checked	GB	Approved	GB
Client Approval										

Client Approval

	A - Approved
	B - Approved with Revisions
	C - Do Not Use

Unit 2.1
Quantum Court
Research Avenue South
Heriot Watt University
EDINBURGH
EH14 4AP
United Kingdom
T +44 (0)131 3192 940
E info@jbaconsulting.com
www.jbaconsulting.com
Twitter @JBAConsulting



General Arrangement Plan and Long Sections

Huntley Wood Investments Ltd.

The property of this drawing and design vested in Jeremy Benn Associates Ltd. It shall not be reproduced in whole or in part, nor disclosed to a third party, without the prior written consent of Jeremy Benn Associates Ltd.

Drawn: B Henderson	14/10/19	Designed: J King	14/10/19
Checked: G Baker	15/10/19	Approved: A Tyndel	17/10/19
Project Reference: 2019s0875		Scale: As Shown @ A1	
Drawing Number: BMQ-JBAU-XX-XX-DR-C-0001		Status: S3	Revision: P04
			Sheet Size: A1