


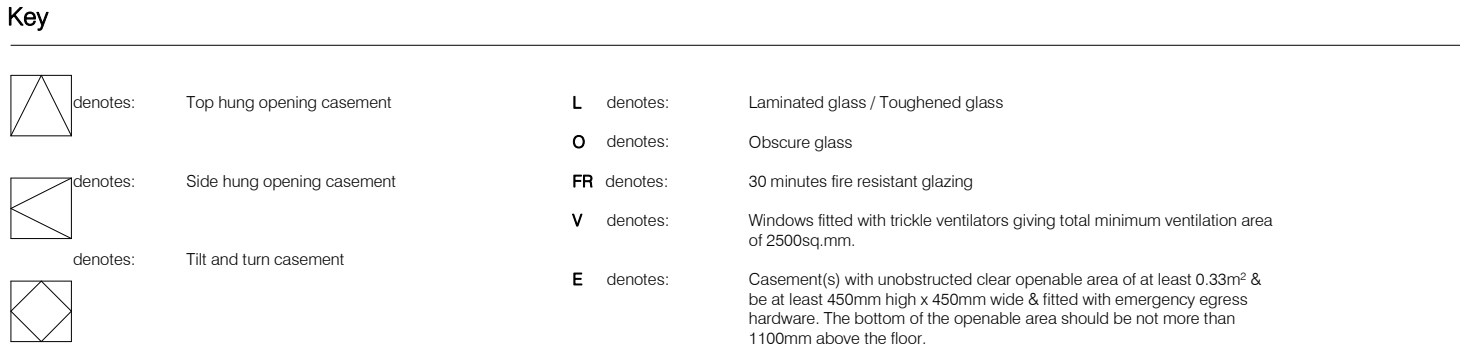

Doors XD6, XD7 and XD8 to be self-closing FD30S fire doors

Job no.	Org.	Zone	Level	Type	Role	Description	Status	Rev.
4004	- PEN	- ZZ	- ZZ	- DR	- A	- 2200	D2	C5
Scale							Date	
1 : 50		@ A2					Nov' 22	

NOTES: Do not scale. All dimensions are in millimetres unless stated otherwise.