


ST-01

Elevation

1:200

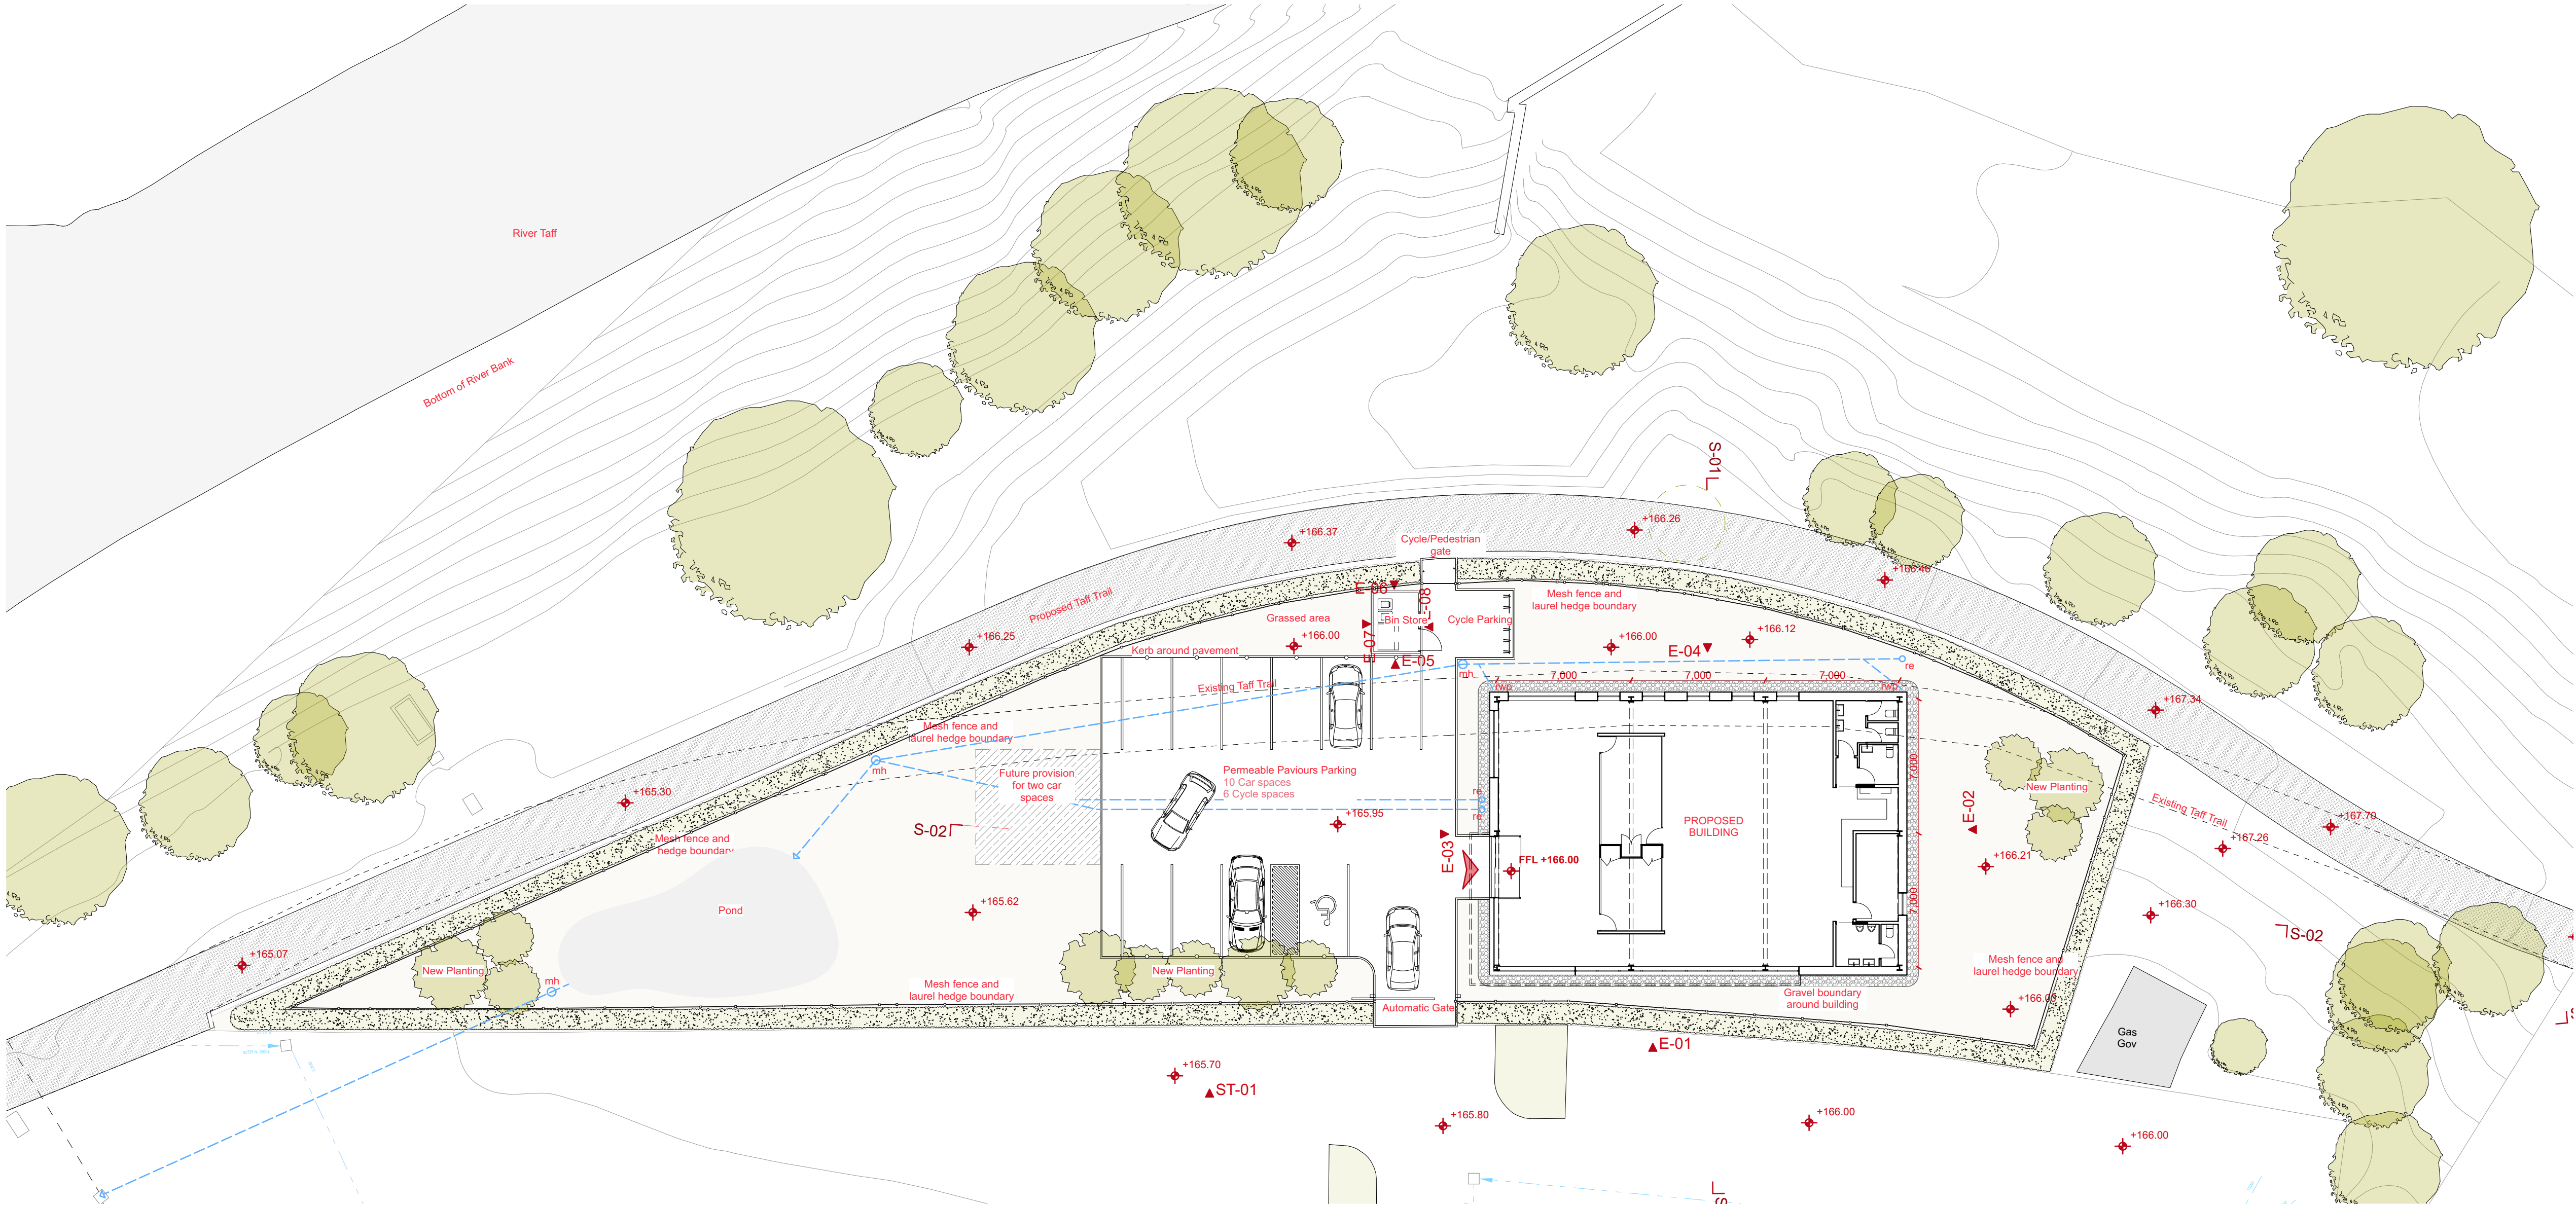

0.

ST-Landscape

1:200