


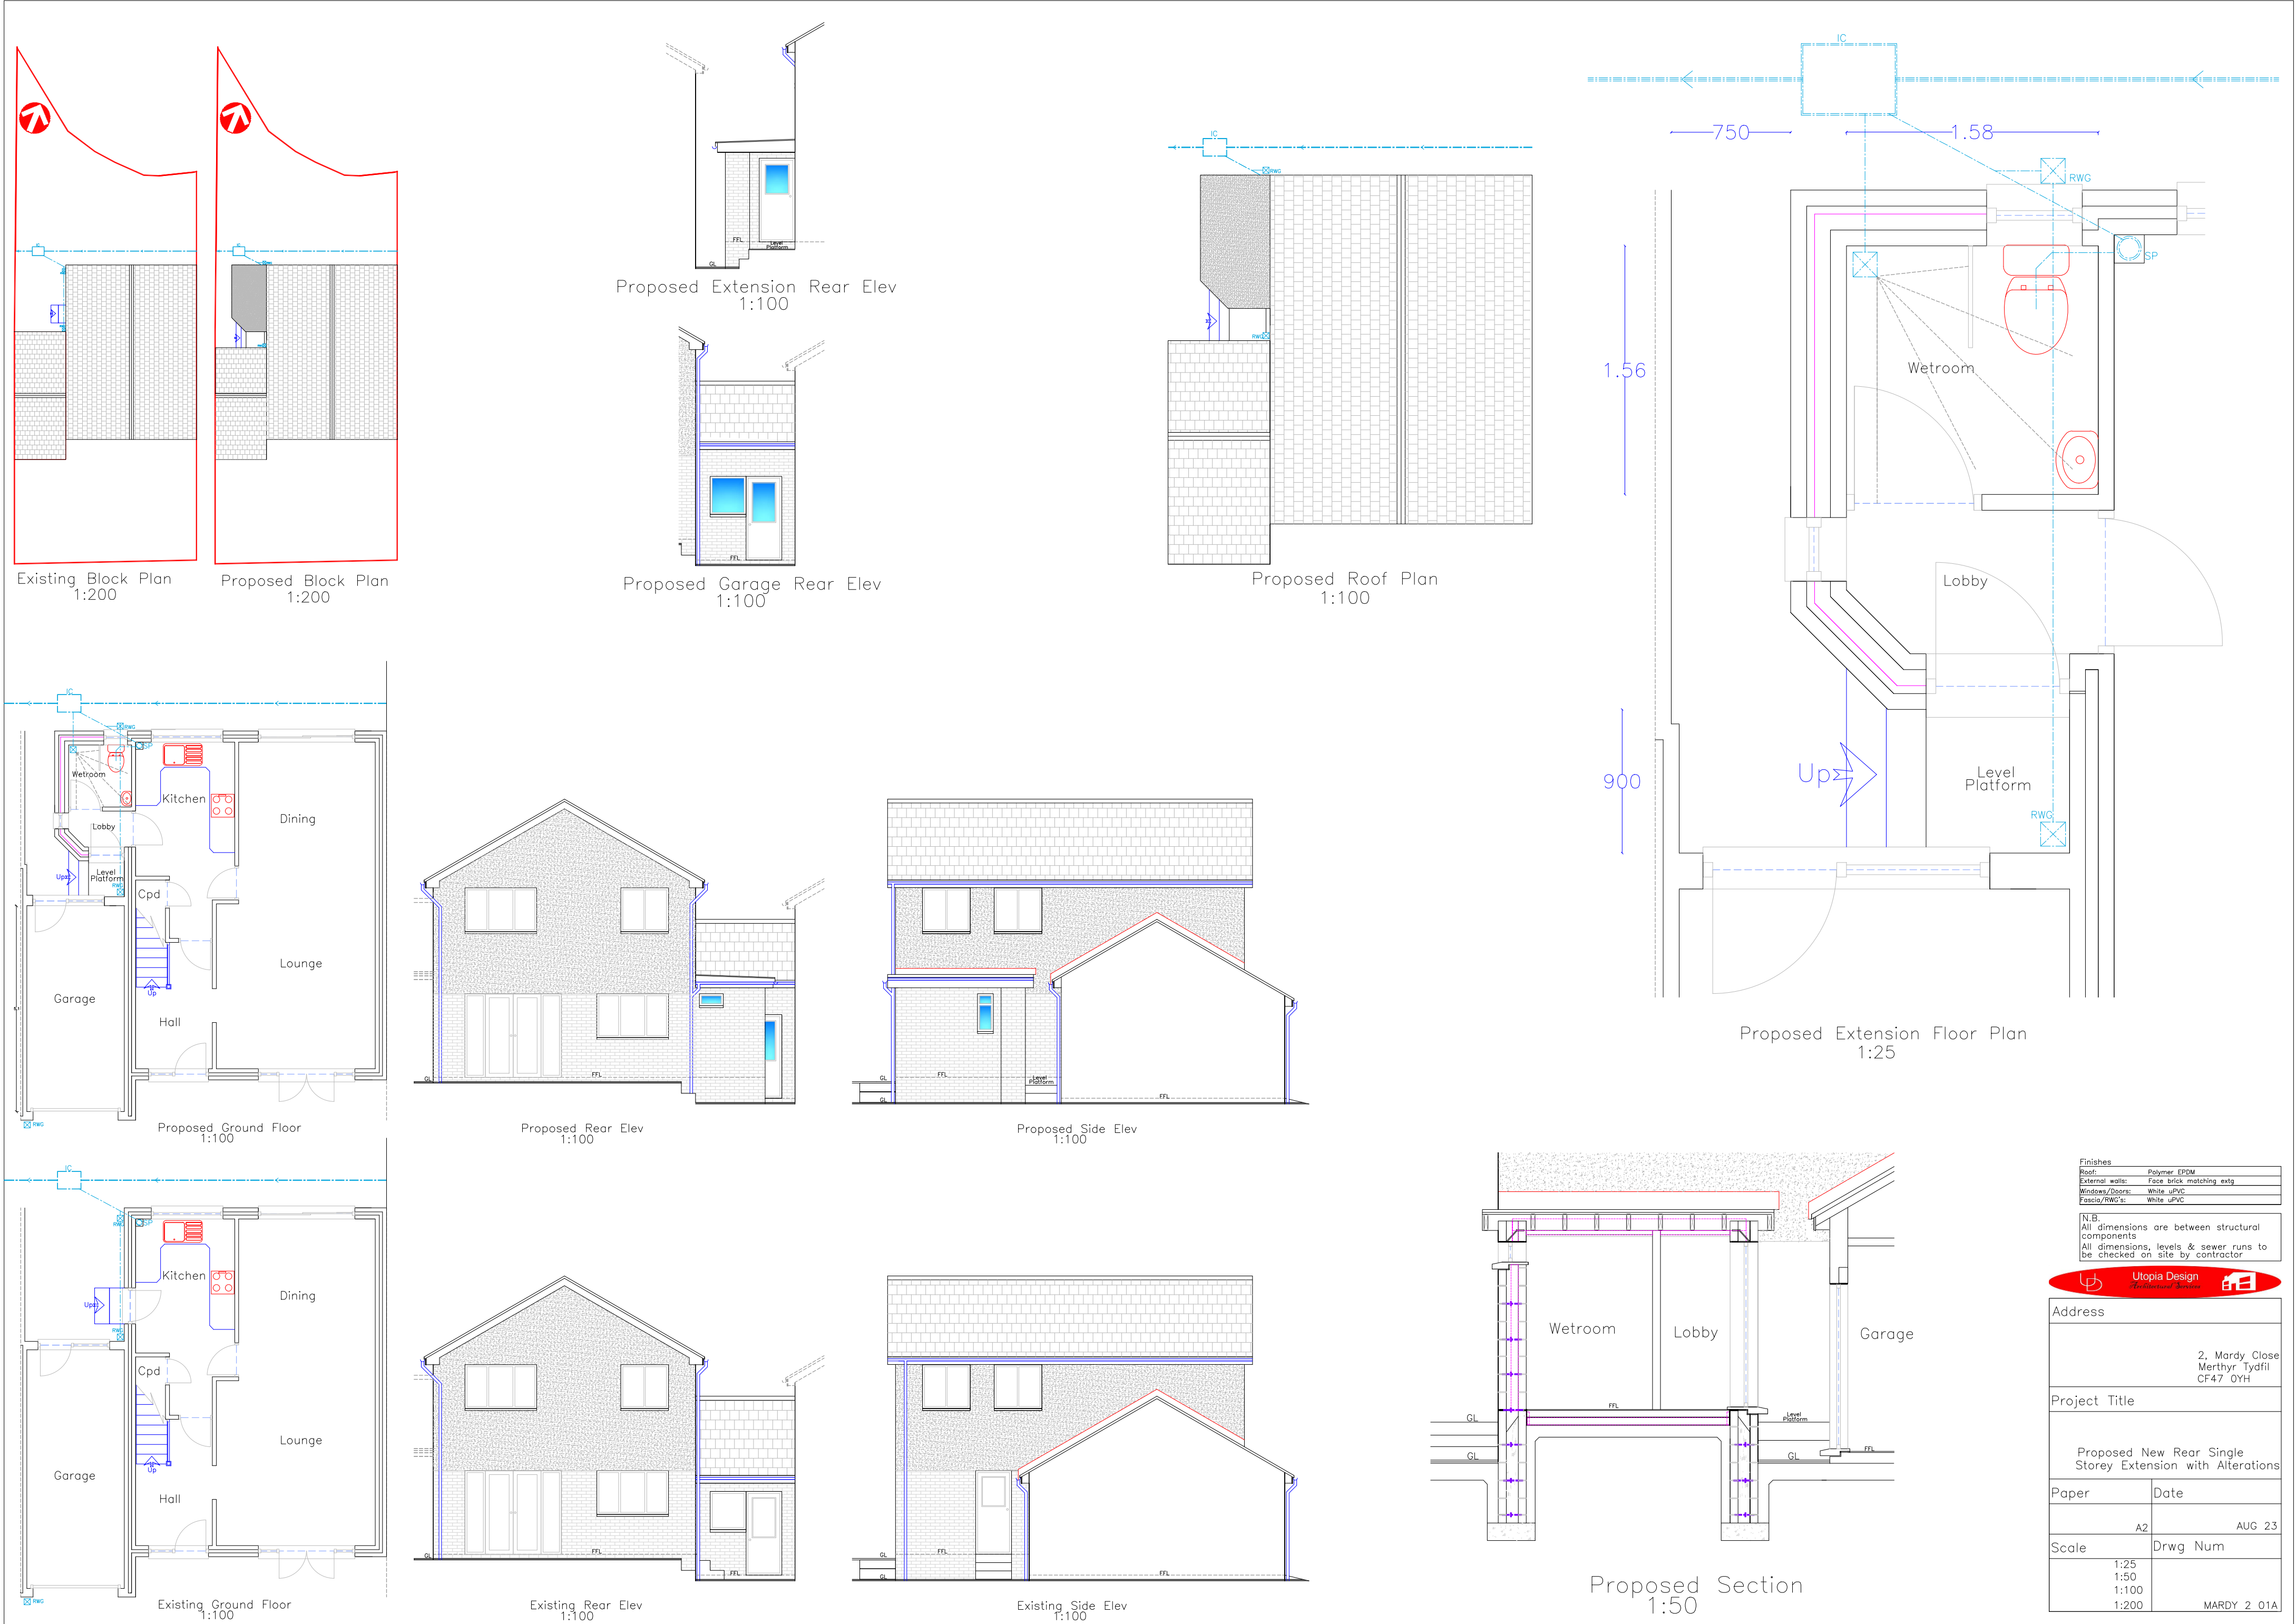

Finishes	
Roof:	Polymer EPDM
External walls:	Face brick matching extg
Windows/Doors:	White uPVC
Fascia/RWG's:	White uPVC

N.B.
All dimensions are between structural components
All dimensions, levels & sewer runs to be checked on site by contractor



Address	
2, Mardy Close Merthyr Tydfil CF47 0YH	
Project Title	
Proposed New Rear Single Storey Extension with Alterations	
Paper	Date
A2	AUG 23
Scale	Drwg Num
1:25	
1:50	
1:100	
1:200	MARDY 2_01A