


A 4054 Road

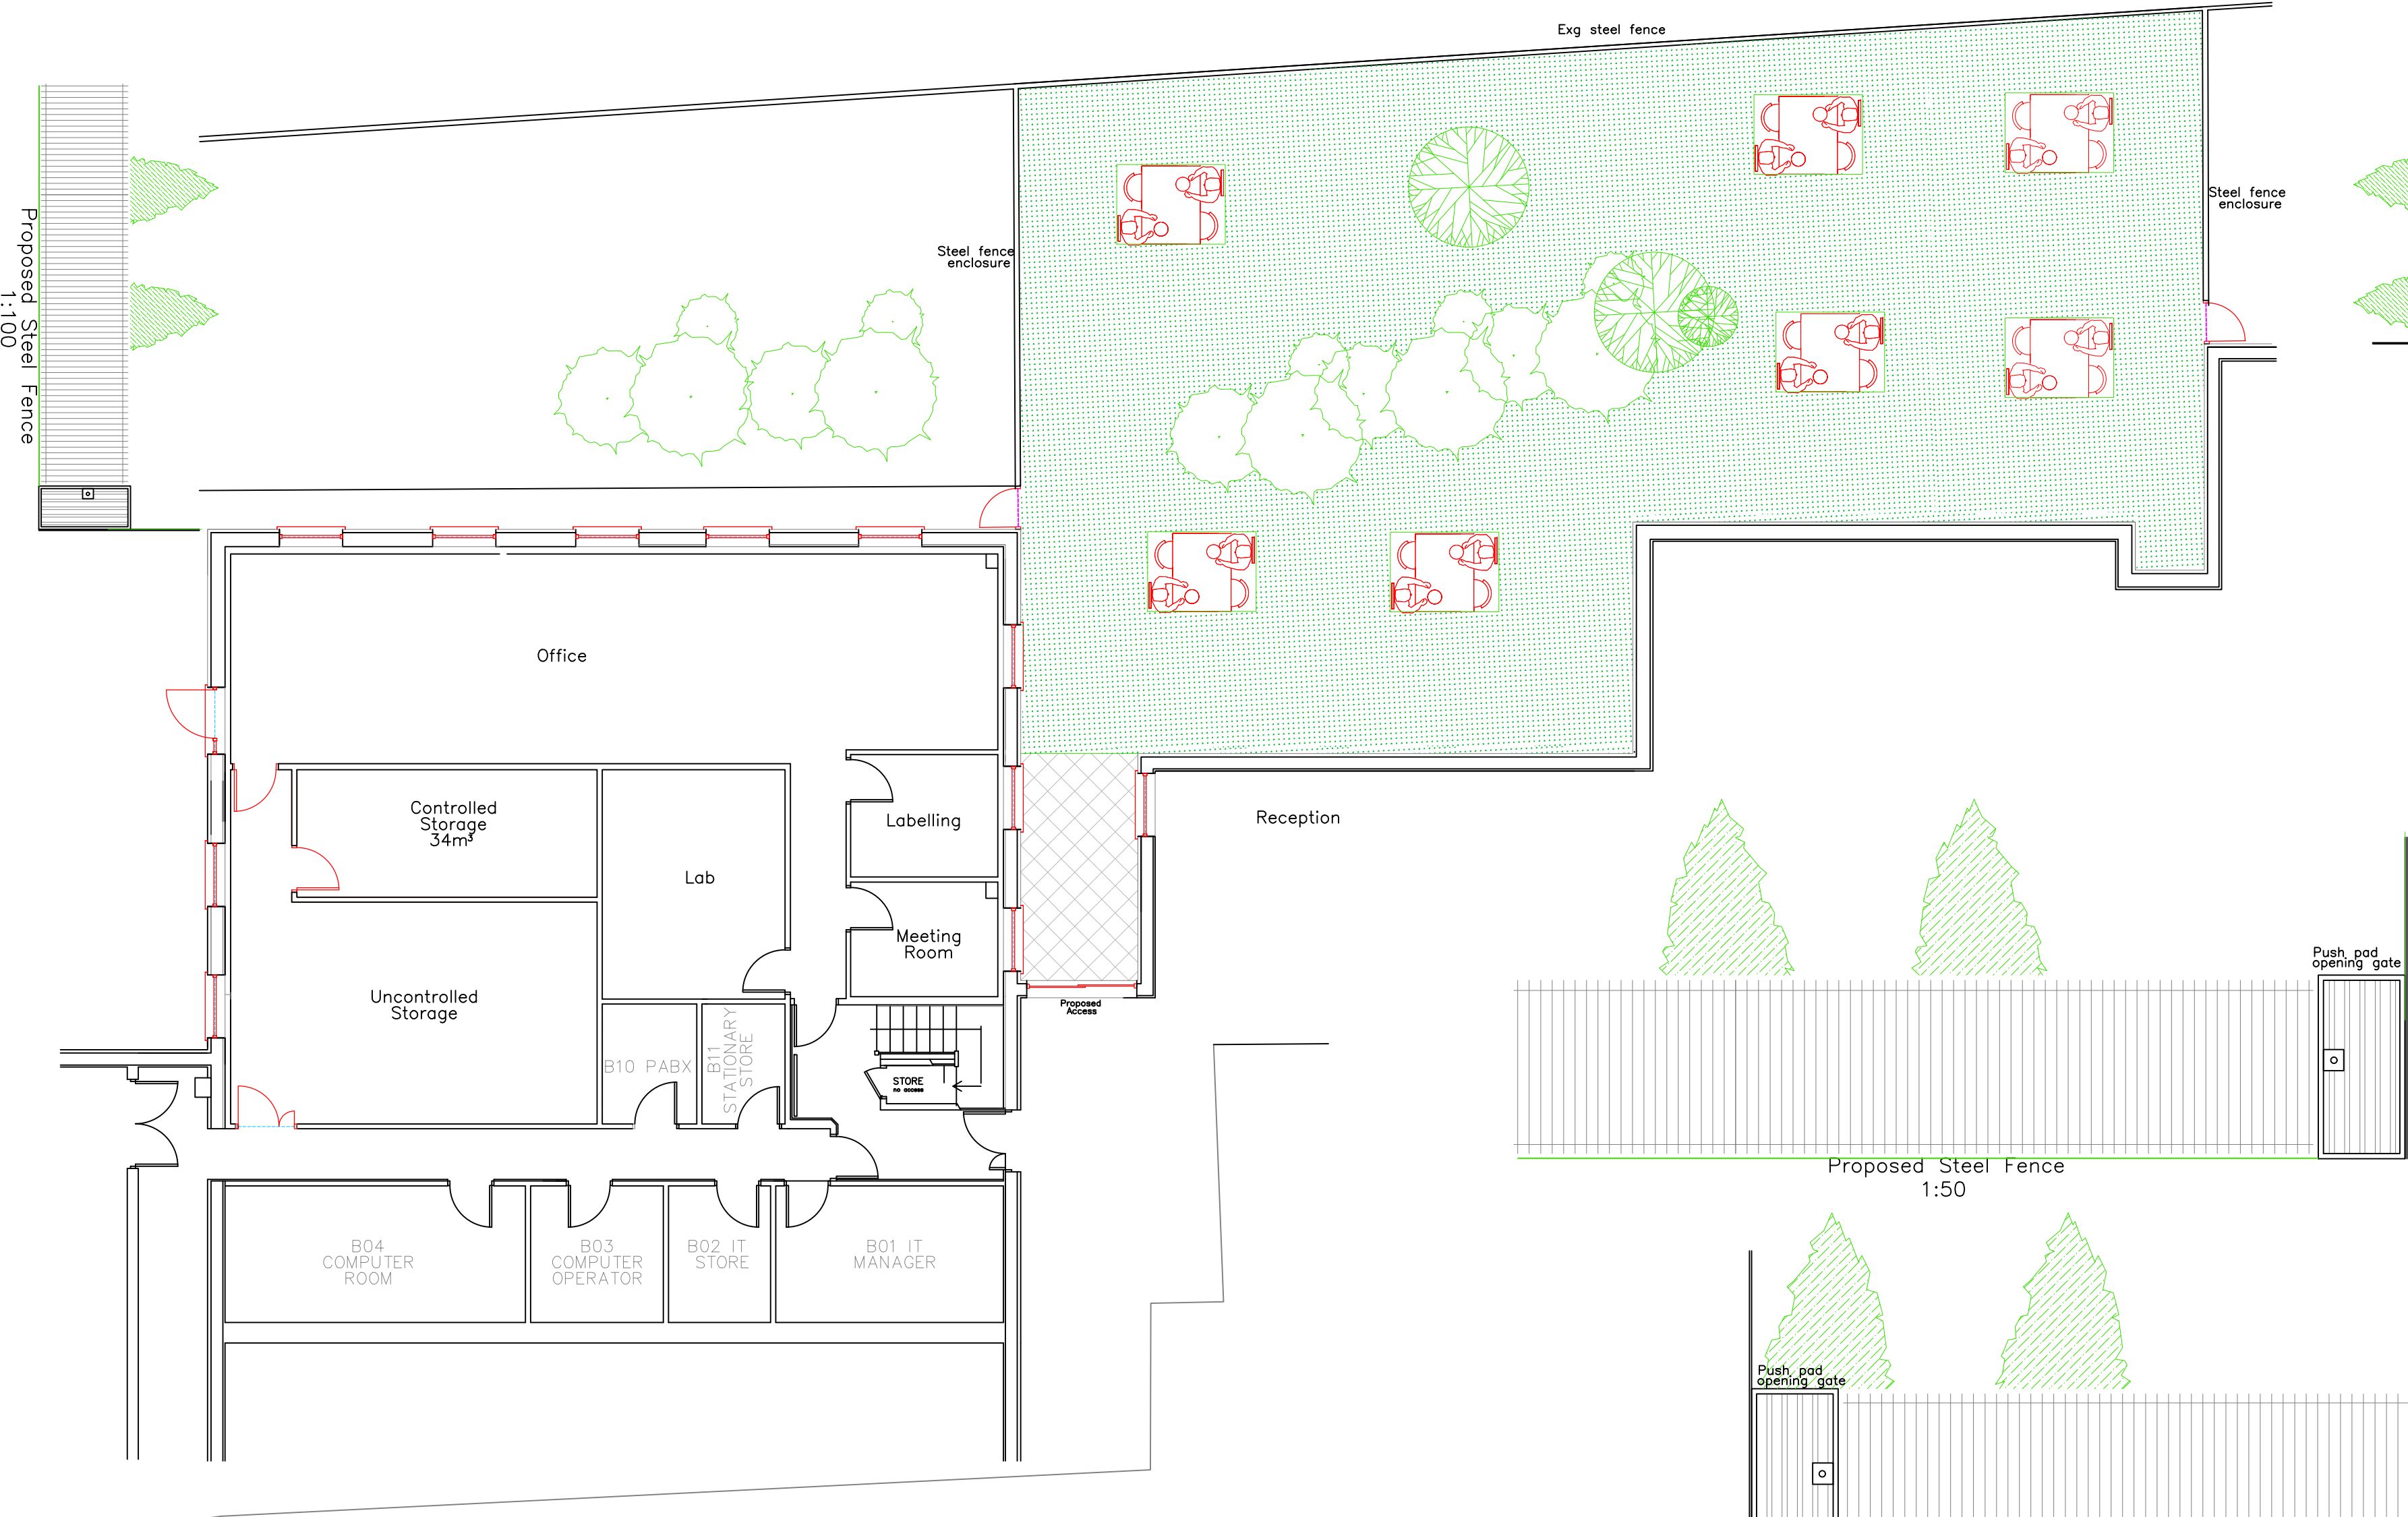

		
Utopia Design Architectural Services		
Building Planning Application Support Paul Thomas: BSc (Hons) Tel: 01685 559230. Mob: 07908 725065		
Issued Only for Purpose Indicated		
Drawing Status: FOR PLANNING/BUILD CONTROL PURPOSES ONLY		
SIMBEC ORION Merthyr Tydfil Ind Park Merthyr Tydfil CF48 4DR		
New Garden Enclosure to Rear of Reception Link with Alterations		
Drawn by	Paper	Date
PT	A2	31.10.2021
		Scale
		1:100
		Draw No
Proposed Plans		SIMBEC PRPSD GARDEN 02A