

FILENAME : E:\PROJECTS\DR-1302 TREHARRIS LIBRARY AND CAEDRAW EXTENSION\02 CAD\WEP\ELECTRICAL\DR-1302-E-02 (TD) PROPOSED LGF & GF SMALL POWER & ANCILLARY SERVICES.DWG | PLOTTED BY : MATT PHILLIPS | PLOTTED DATE : 02 May 2023 09:42:55

LEGEND:

ML

MAGLOCK

KP

KEY PAD

CCTV

CCTV CAMERA

IAP

INTRUDER ALARM PANEL

2

⏏

TWIN SWITCHED SOCKET OUTLET

1

⏏

SINGLE SWITCHED SOCKET OUTLET

TV

TV AERIAL OUTLET

▲

TELEPHONE OUTLET

2

△

DATA OUTLET '2' DENOTES TWIN

■

SWITCHED FUSED CONNECTION UNIT

■

UNSWITCHED FUSED CONNECTION UNIT

■

3 POLE FAN ISOLATOR

□

⏏

SP&N /TP&N ISOLATOR

●

PUSH TO EXIT BUTTON

⊙

DOOR ACCESS EMERGENCY DOOR RELEASE

AC

DOOR ACCESS CONTROL & SUPPLY

PA

PERSONAL ATTACK ALARM

■

DISTRIBUTION BOARD

M

METER

ONT

BT FIBRE / ONT POINT

⚡

ALARM PULL CORD

⚡

DISABLED ALARM FLASHING BEACON

R

DISABLED ALARM RESET UNIT

DC

DISABLED CALL UNIT

2

—

2

2 COMPARTMENT DADO TRUNKING 150mm(H)

DFA

■

DADO TRUNKING DROP FROM CEILING

CRU

CARDIAC RESUS UNIT

CL

CLOCK SUPPLY

EF

EXTRACT FAN

HD


HAND DRYER

WB

WATER BOILER

TH



TRENCH HEATER

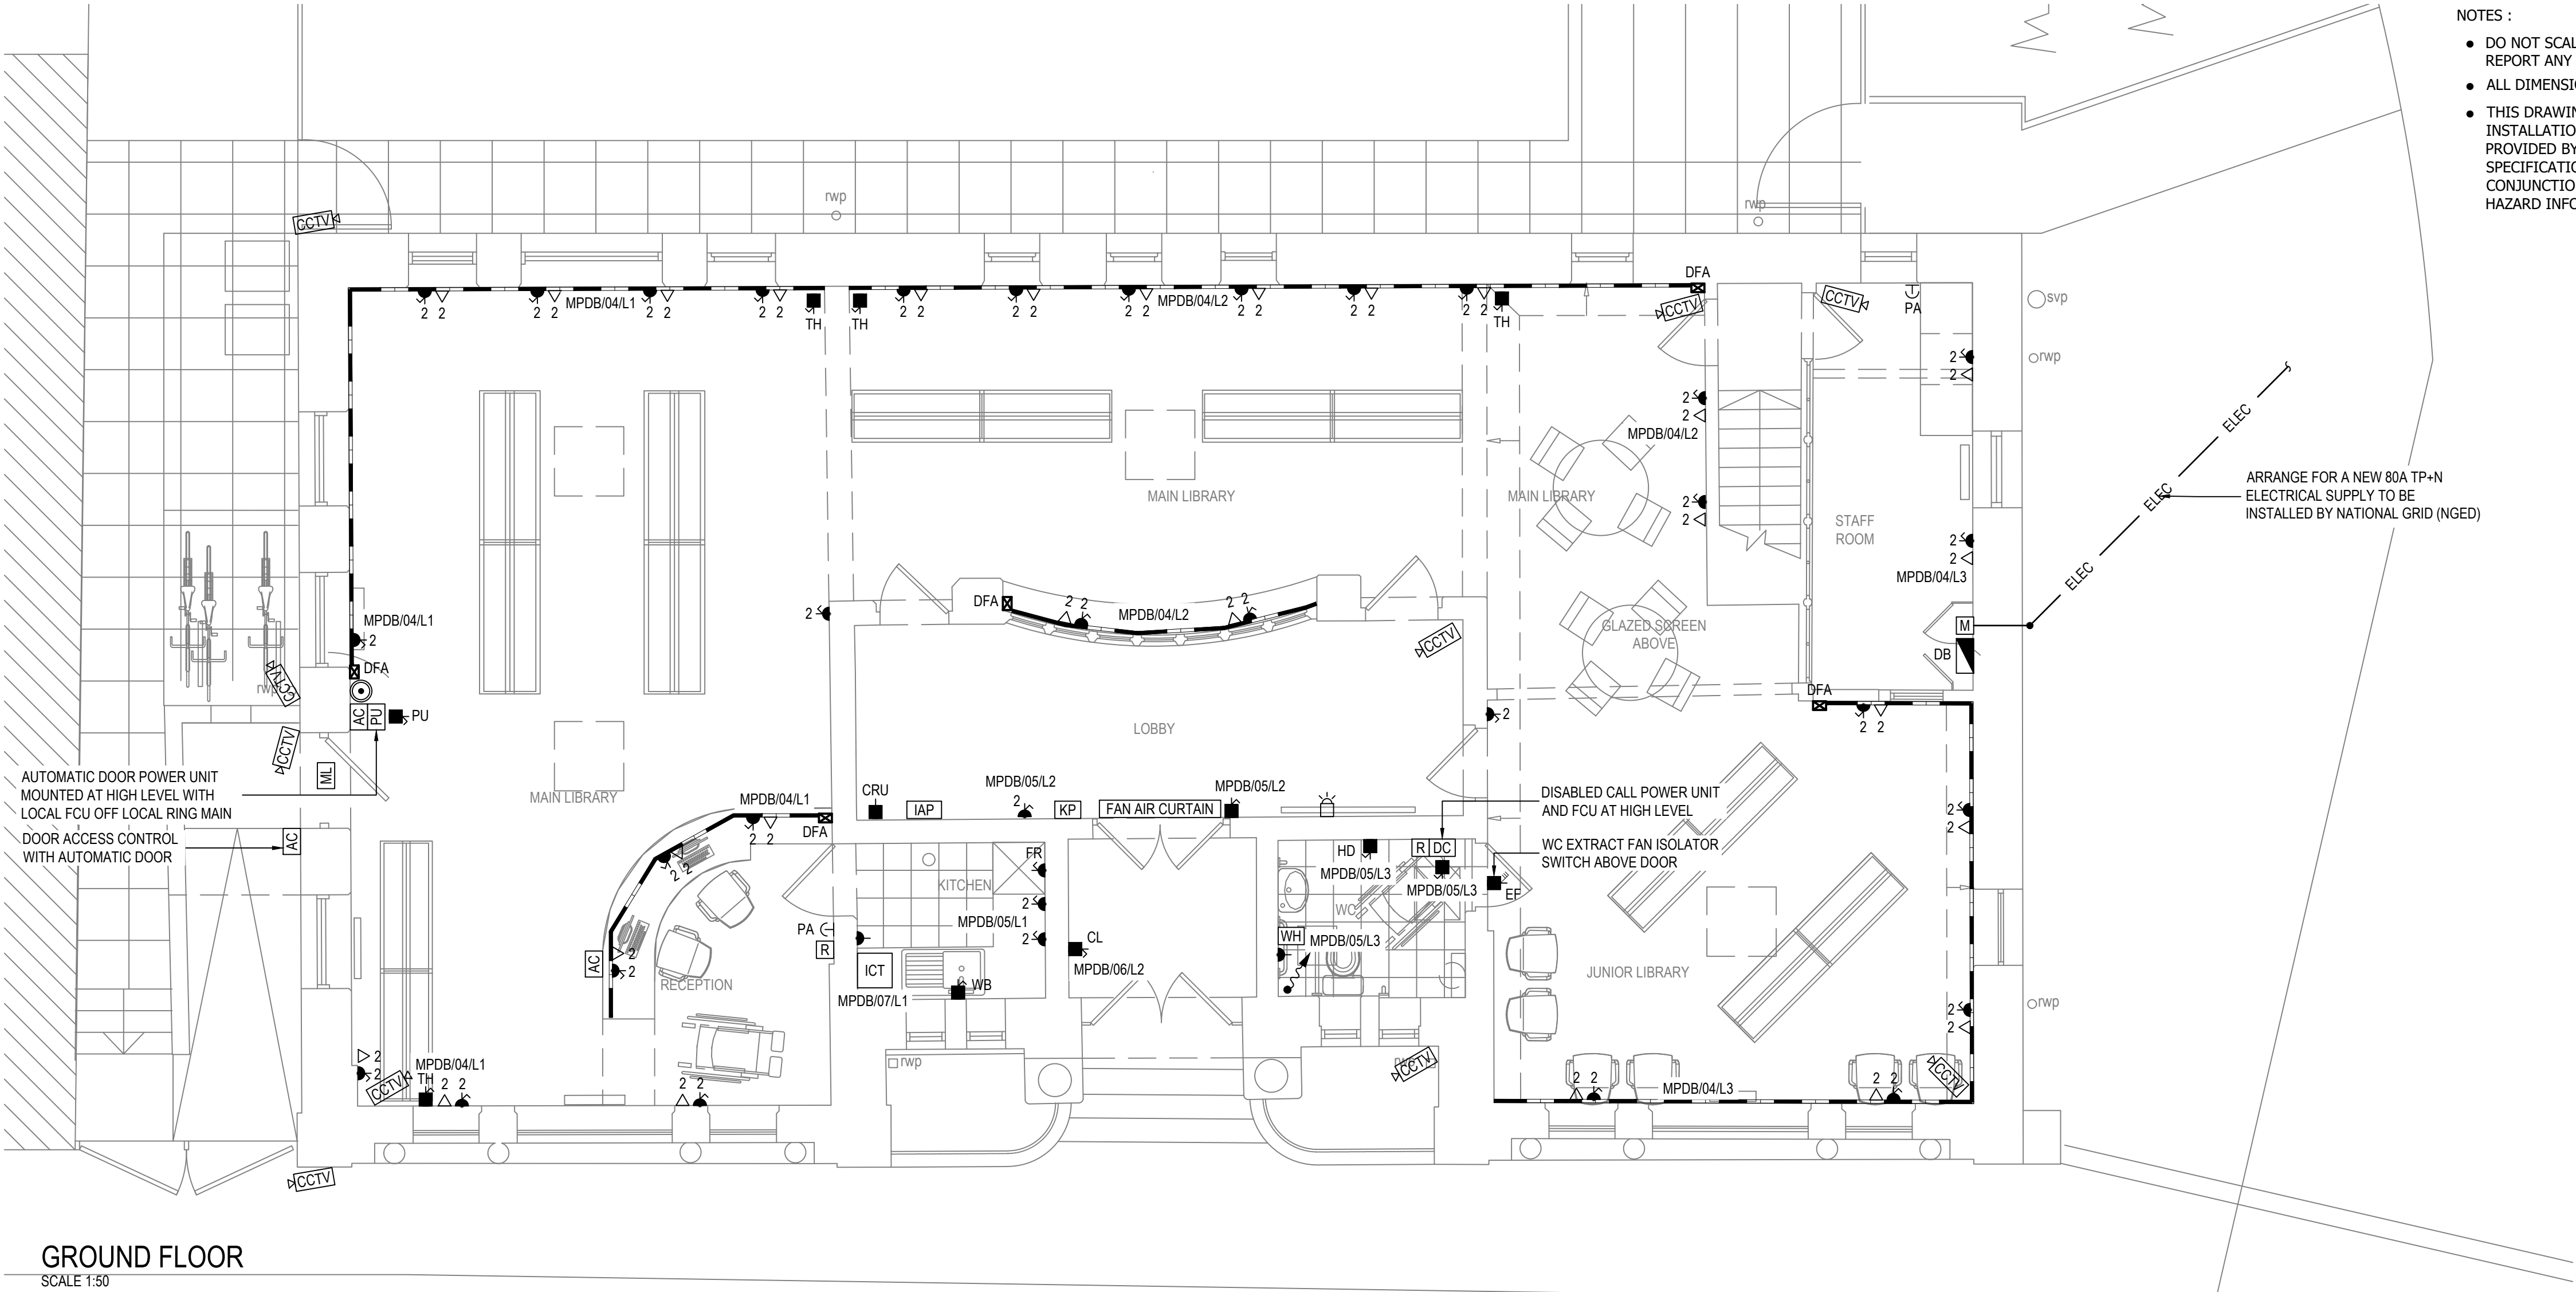

- NOTES :
- DO NOT SCALE: CONTRACTOR TO CHECK ALL DIMENSIONS AND REPORT ANY OMISSIONS OR ERRORS

• ALL DIMENSIONS ARE IN MILLIMETRES, UNLESS NOTED OTHERWISE

• THIS DRAWING IS NOT FOR INSTALLATION PURPOSES. DESIGN, INSTALLATION AND CO-ORDINATION DRAWINGS SHALL BE PROVIDED BY THE CONTRACTOR IN ACCORDANCE WITH THE SPECIFICATION. THE CONTRACTOR IS TO READ THIS DRAWING IN CONJUNCTION WITH THE HEALTH AND SAFETY PLAN AND DESIGN HAZARD INFORMATION.

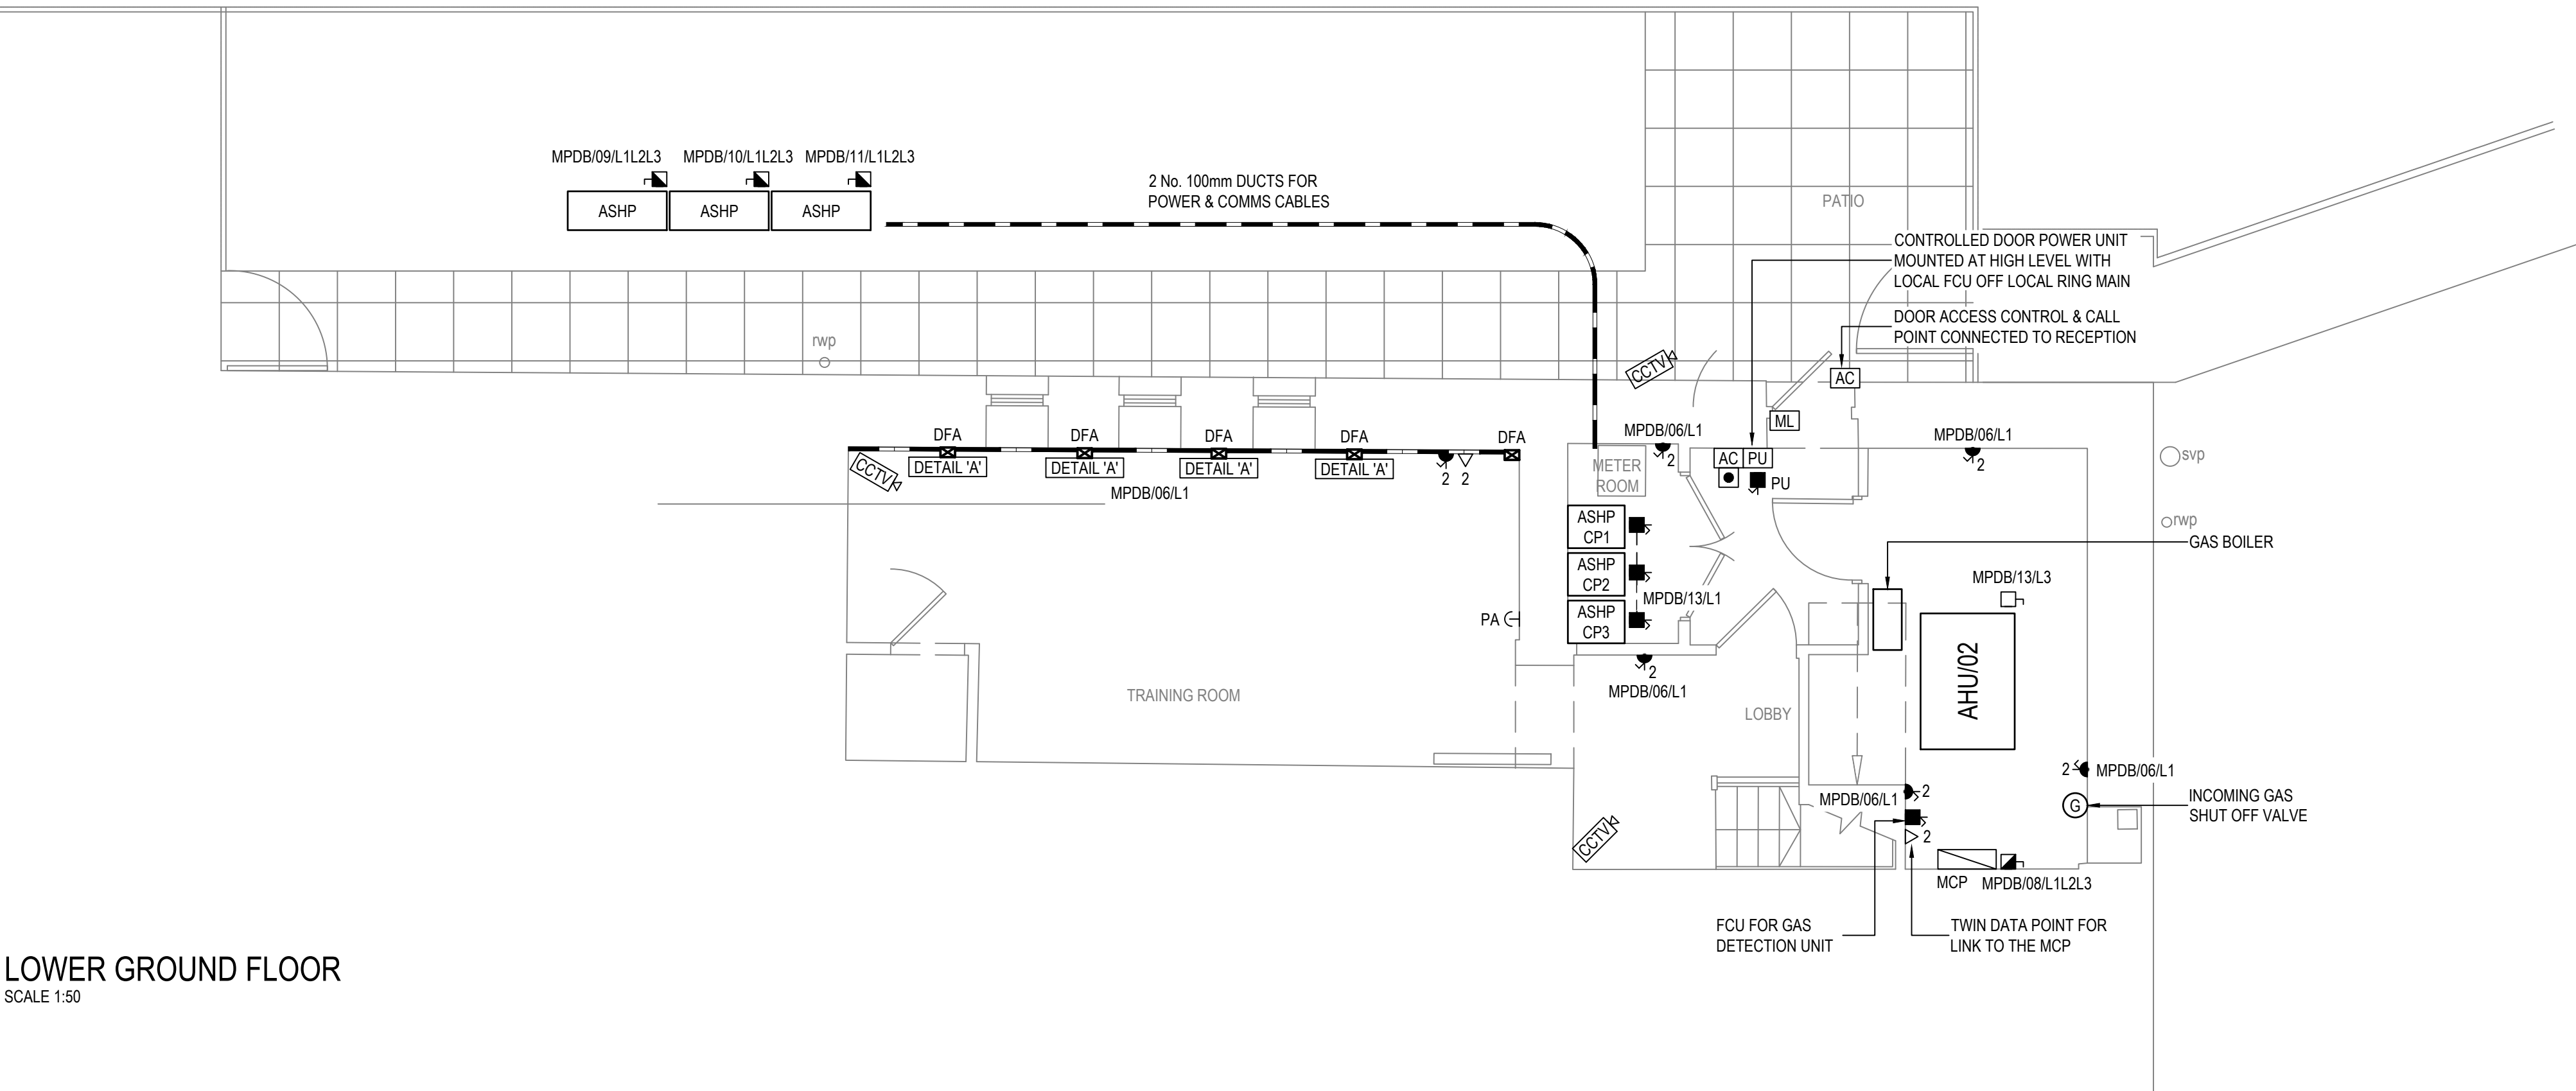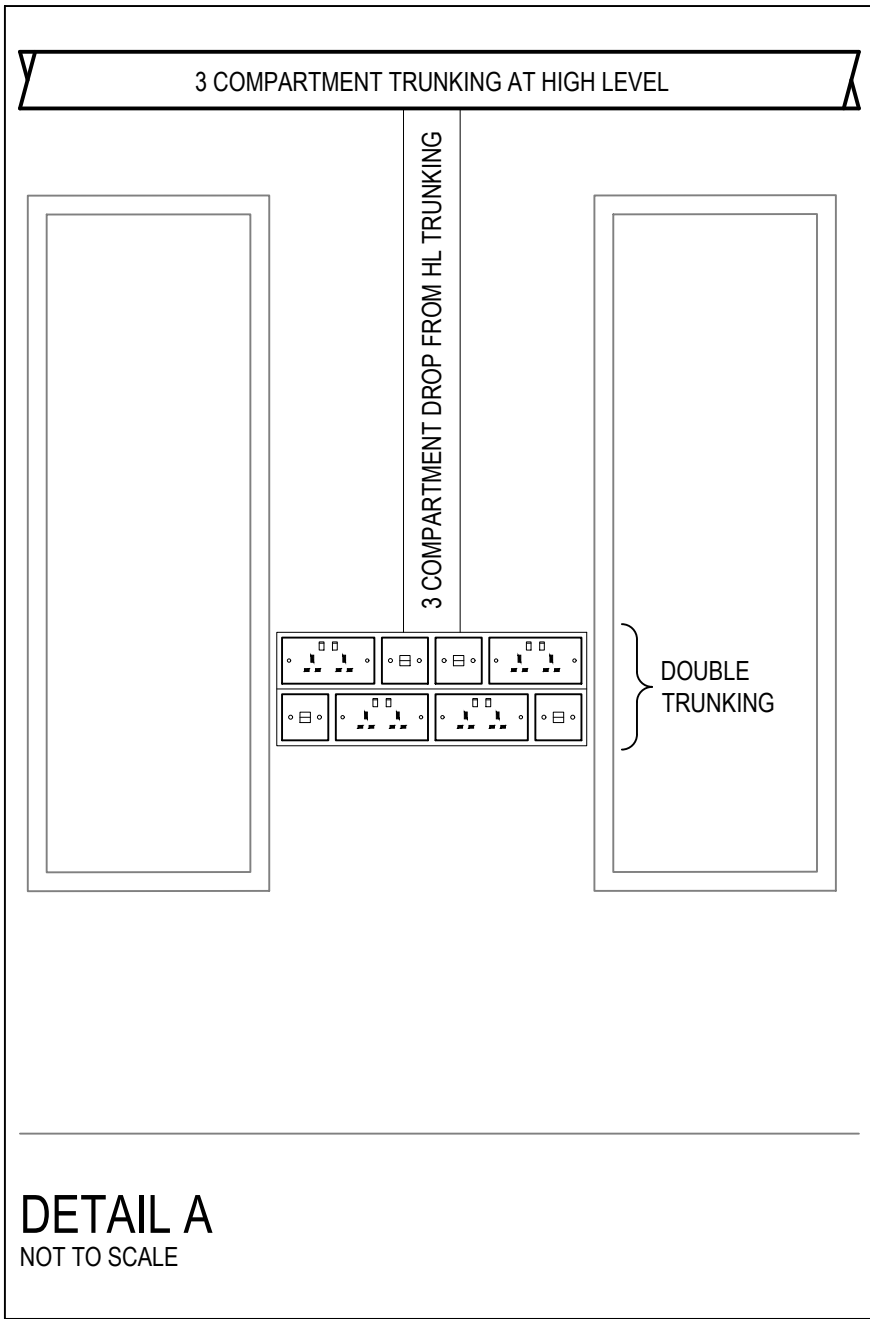

TENDER ISSUE

TO	TENDER ISSUE	DB	28.04.23	
REV	DESCRIPTION	CHK	APP	DATE

Client:

MERTHYR TYDFIL COUNTY BOROUGH COUNCIL
CIVIC CENTRE, CASTLE STREET,
MERTHYR TYDFIL, CF47 8AN

4 Ty Nant Court,
Morganstown,
Cardiff,
CF15 8LW

T: 02920 811266
F: 02920 814459
W: www.draconsulting.com

DRAC

Building Services and
Sustainability Consultants

Project:

TREHARRIS LIBRARY

Drawing Title:

PROPOSED LOWER GROUND & GROUND FLOOR
SMALL POWER & ANCILLARY SERVICES

Scale @	A1	Drawn	M.P.	Checked	D.G.	Approved	X.X.	Date	XX.XX.23
Drawing No.	DR-1302-E-02							Revision	T0

© DRAC Consulting