


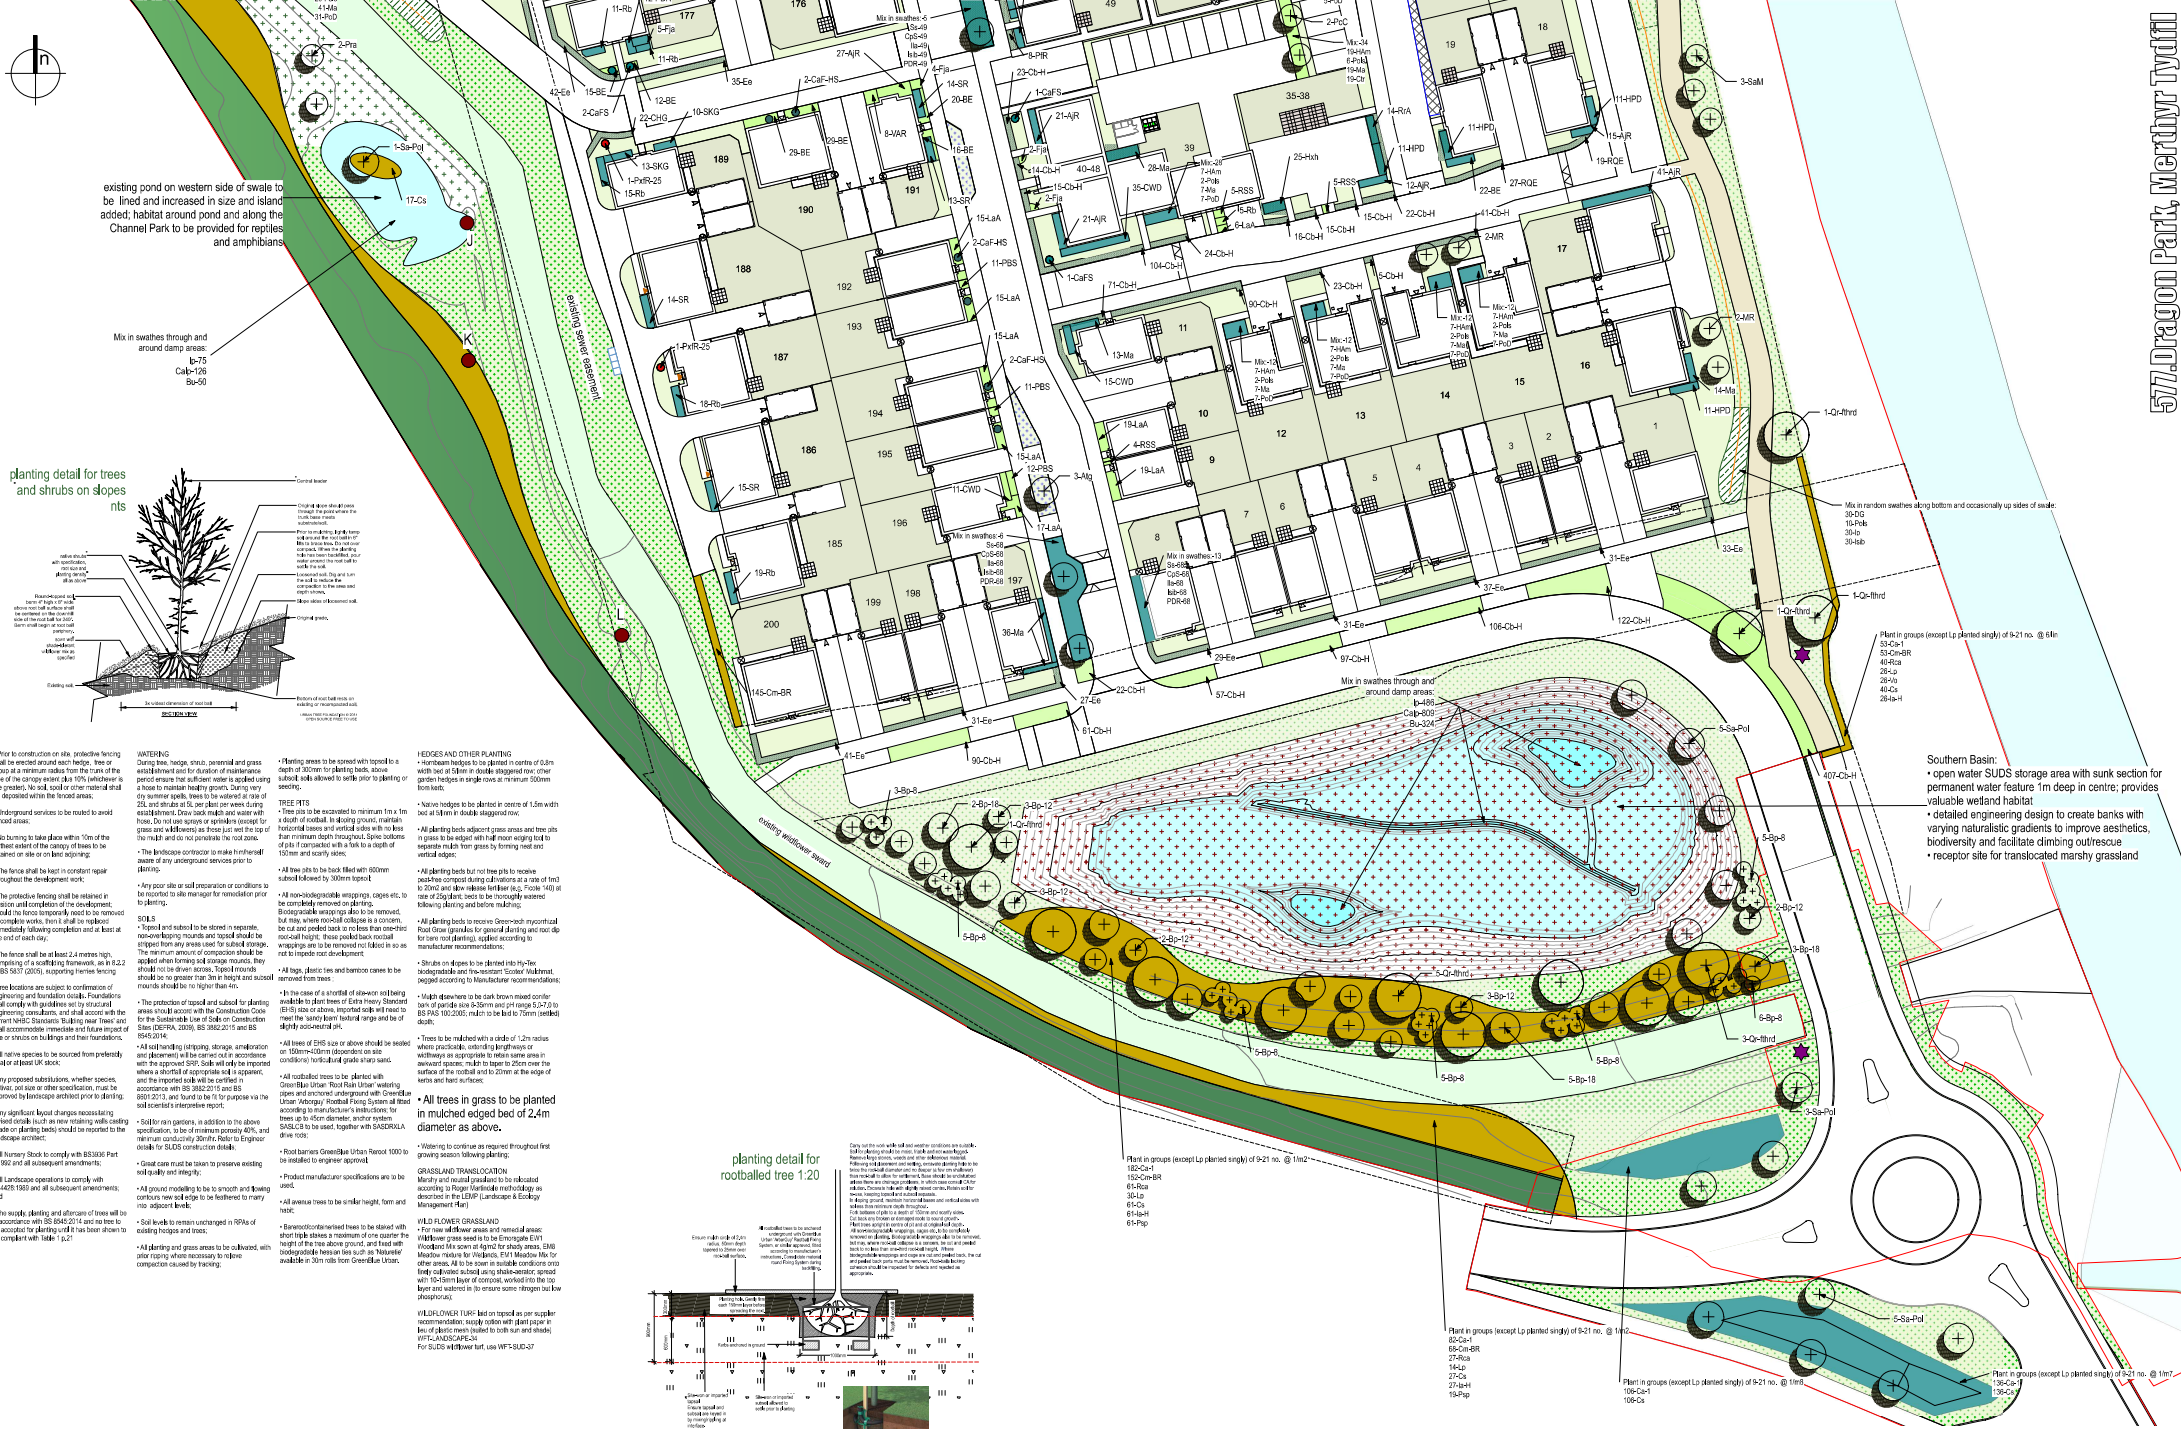

Refer to Sheet 1 for Planting Specification list & Legend
Refer to Sheet 2 for Planting Aftercare