


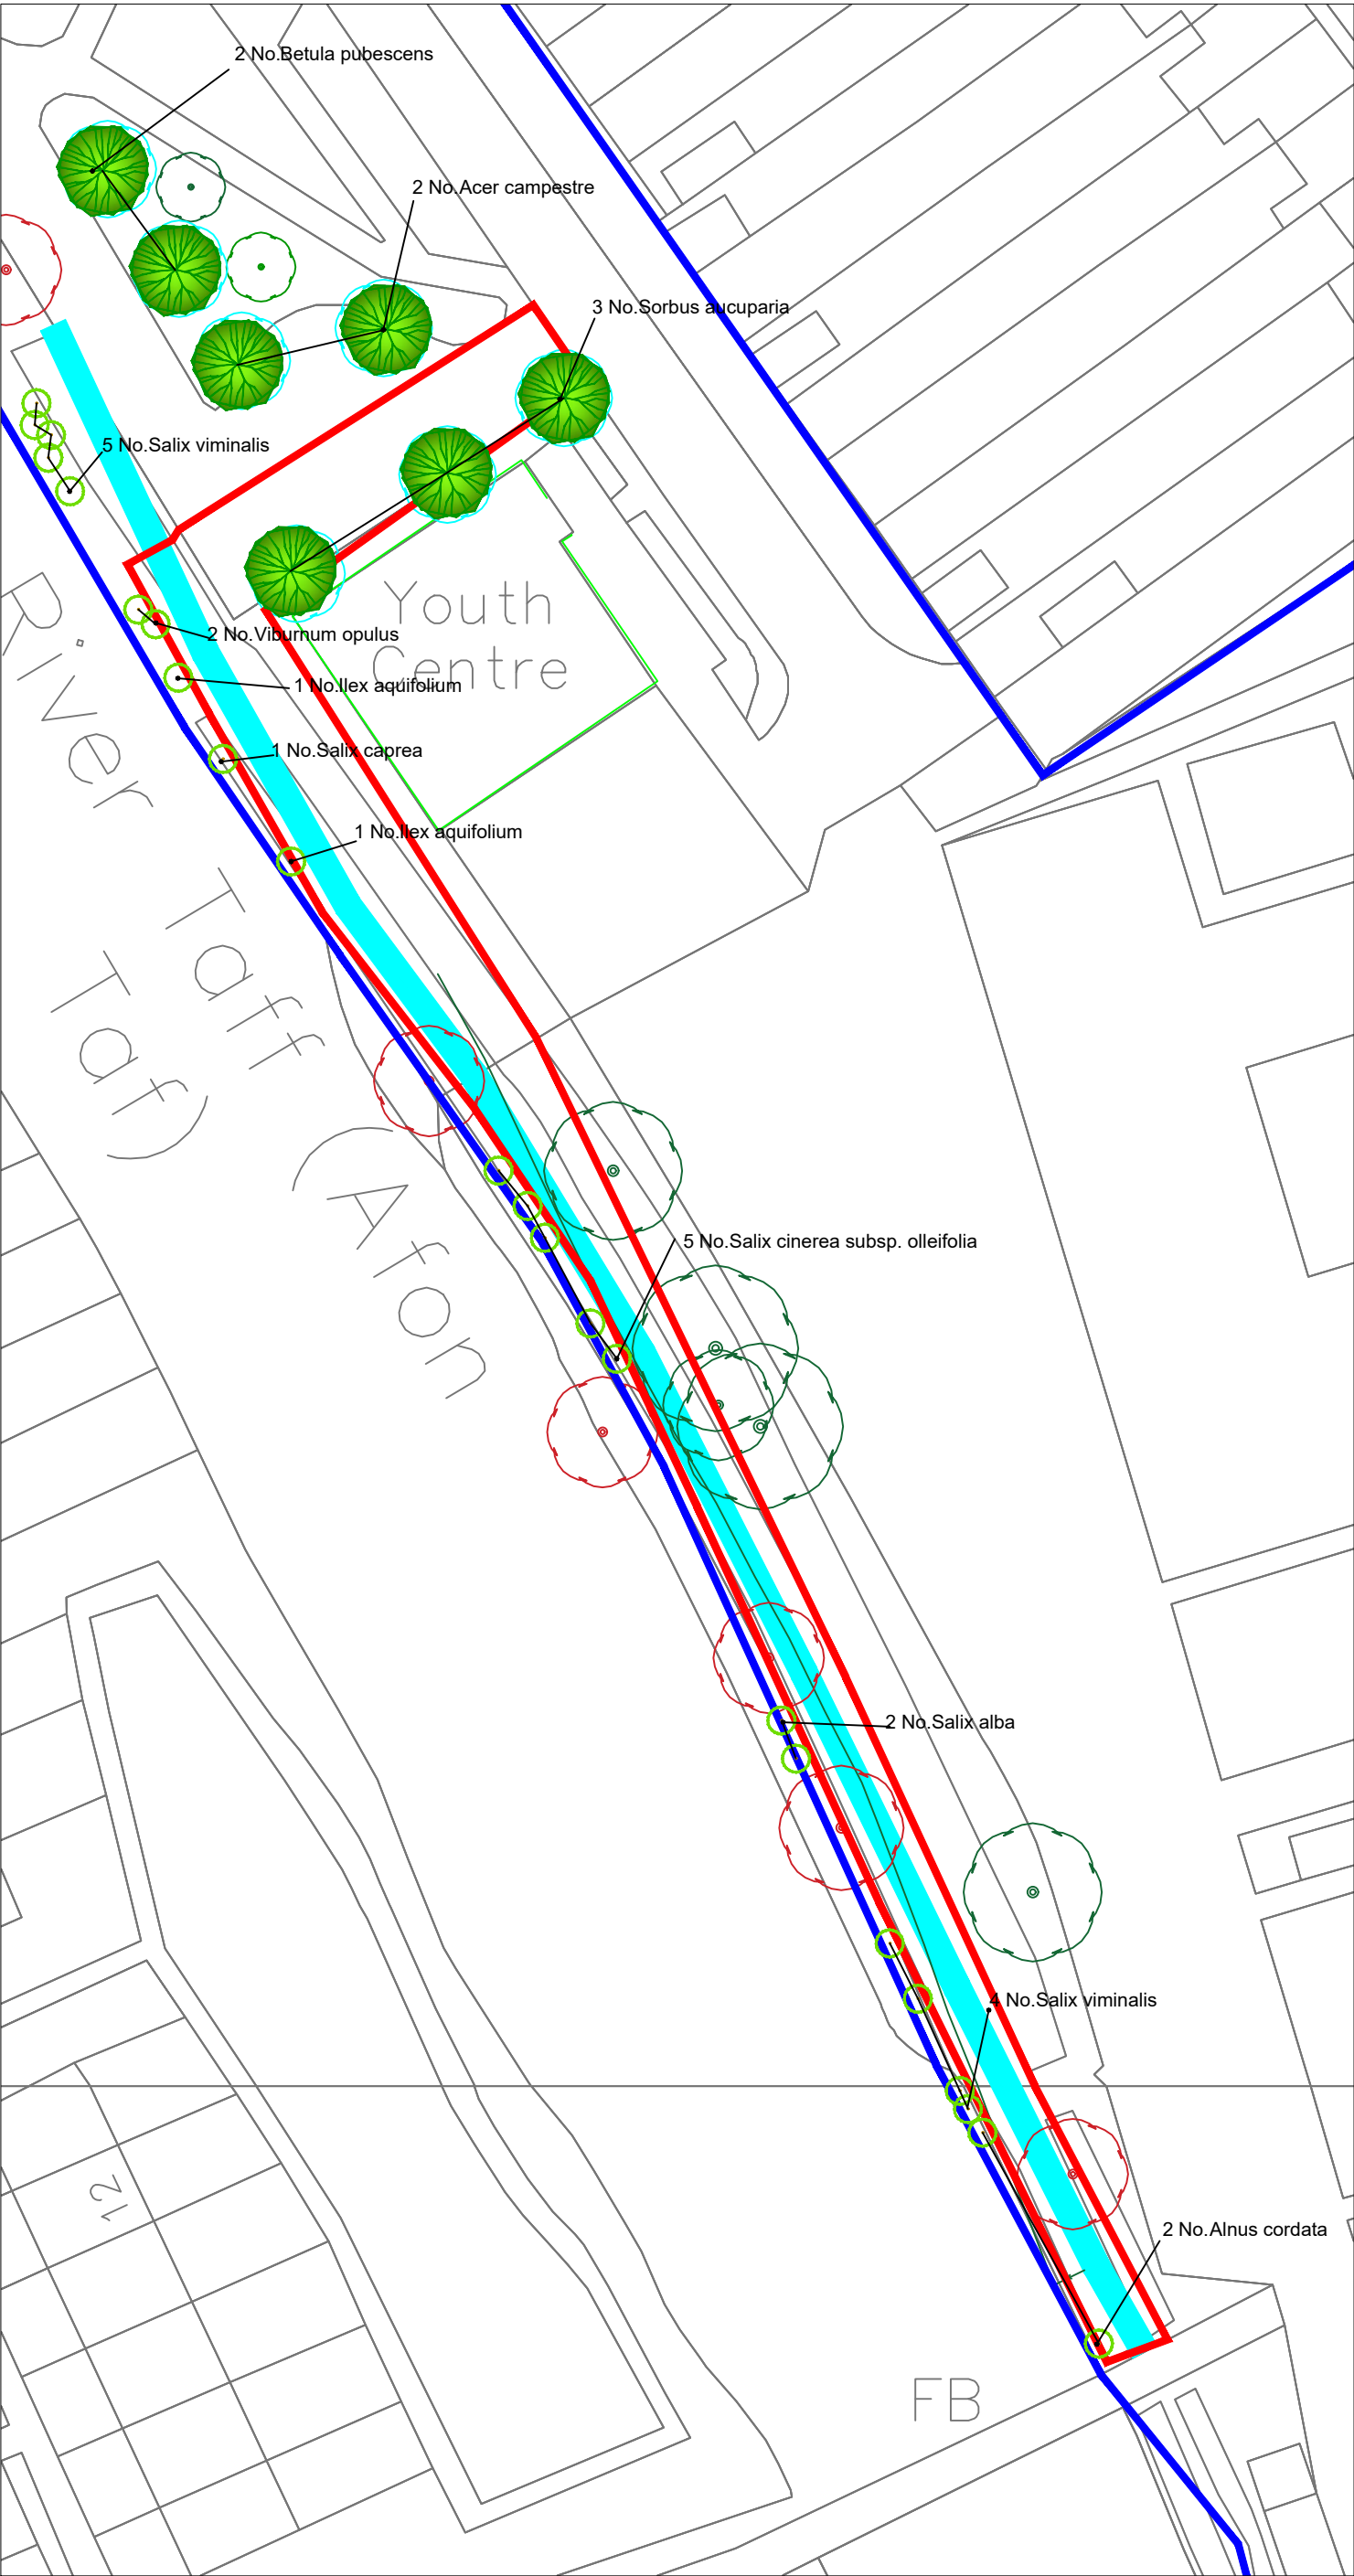



Cyngor Bwrdeistref Sirol
MERTHYR TUDFUL
MERTHYR TYDFIL
County Borough Council

Judith Jones BA (Hons), BTP, MRTPI
**Prif Swyddog Cynllunio a
Gwasanaethau Gymdogaeth
Chief Officer Planning &
Neighbourhood Services**

PROJECT NAME:
Afon Taf Riverside

PROJECT NO:

SCALE:
1:500 @ A3

CHECKED:

DRAWING NAME:
Planting Sheet 2

DWG NO:

REV NO: