


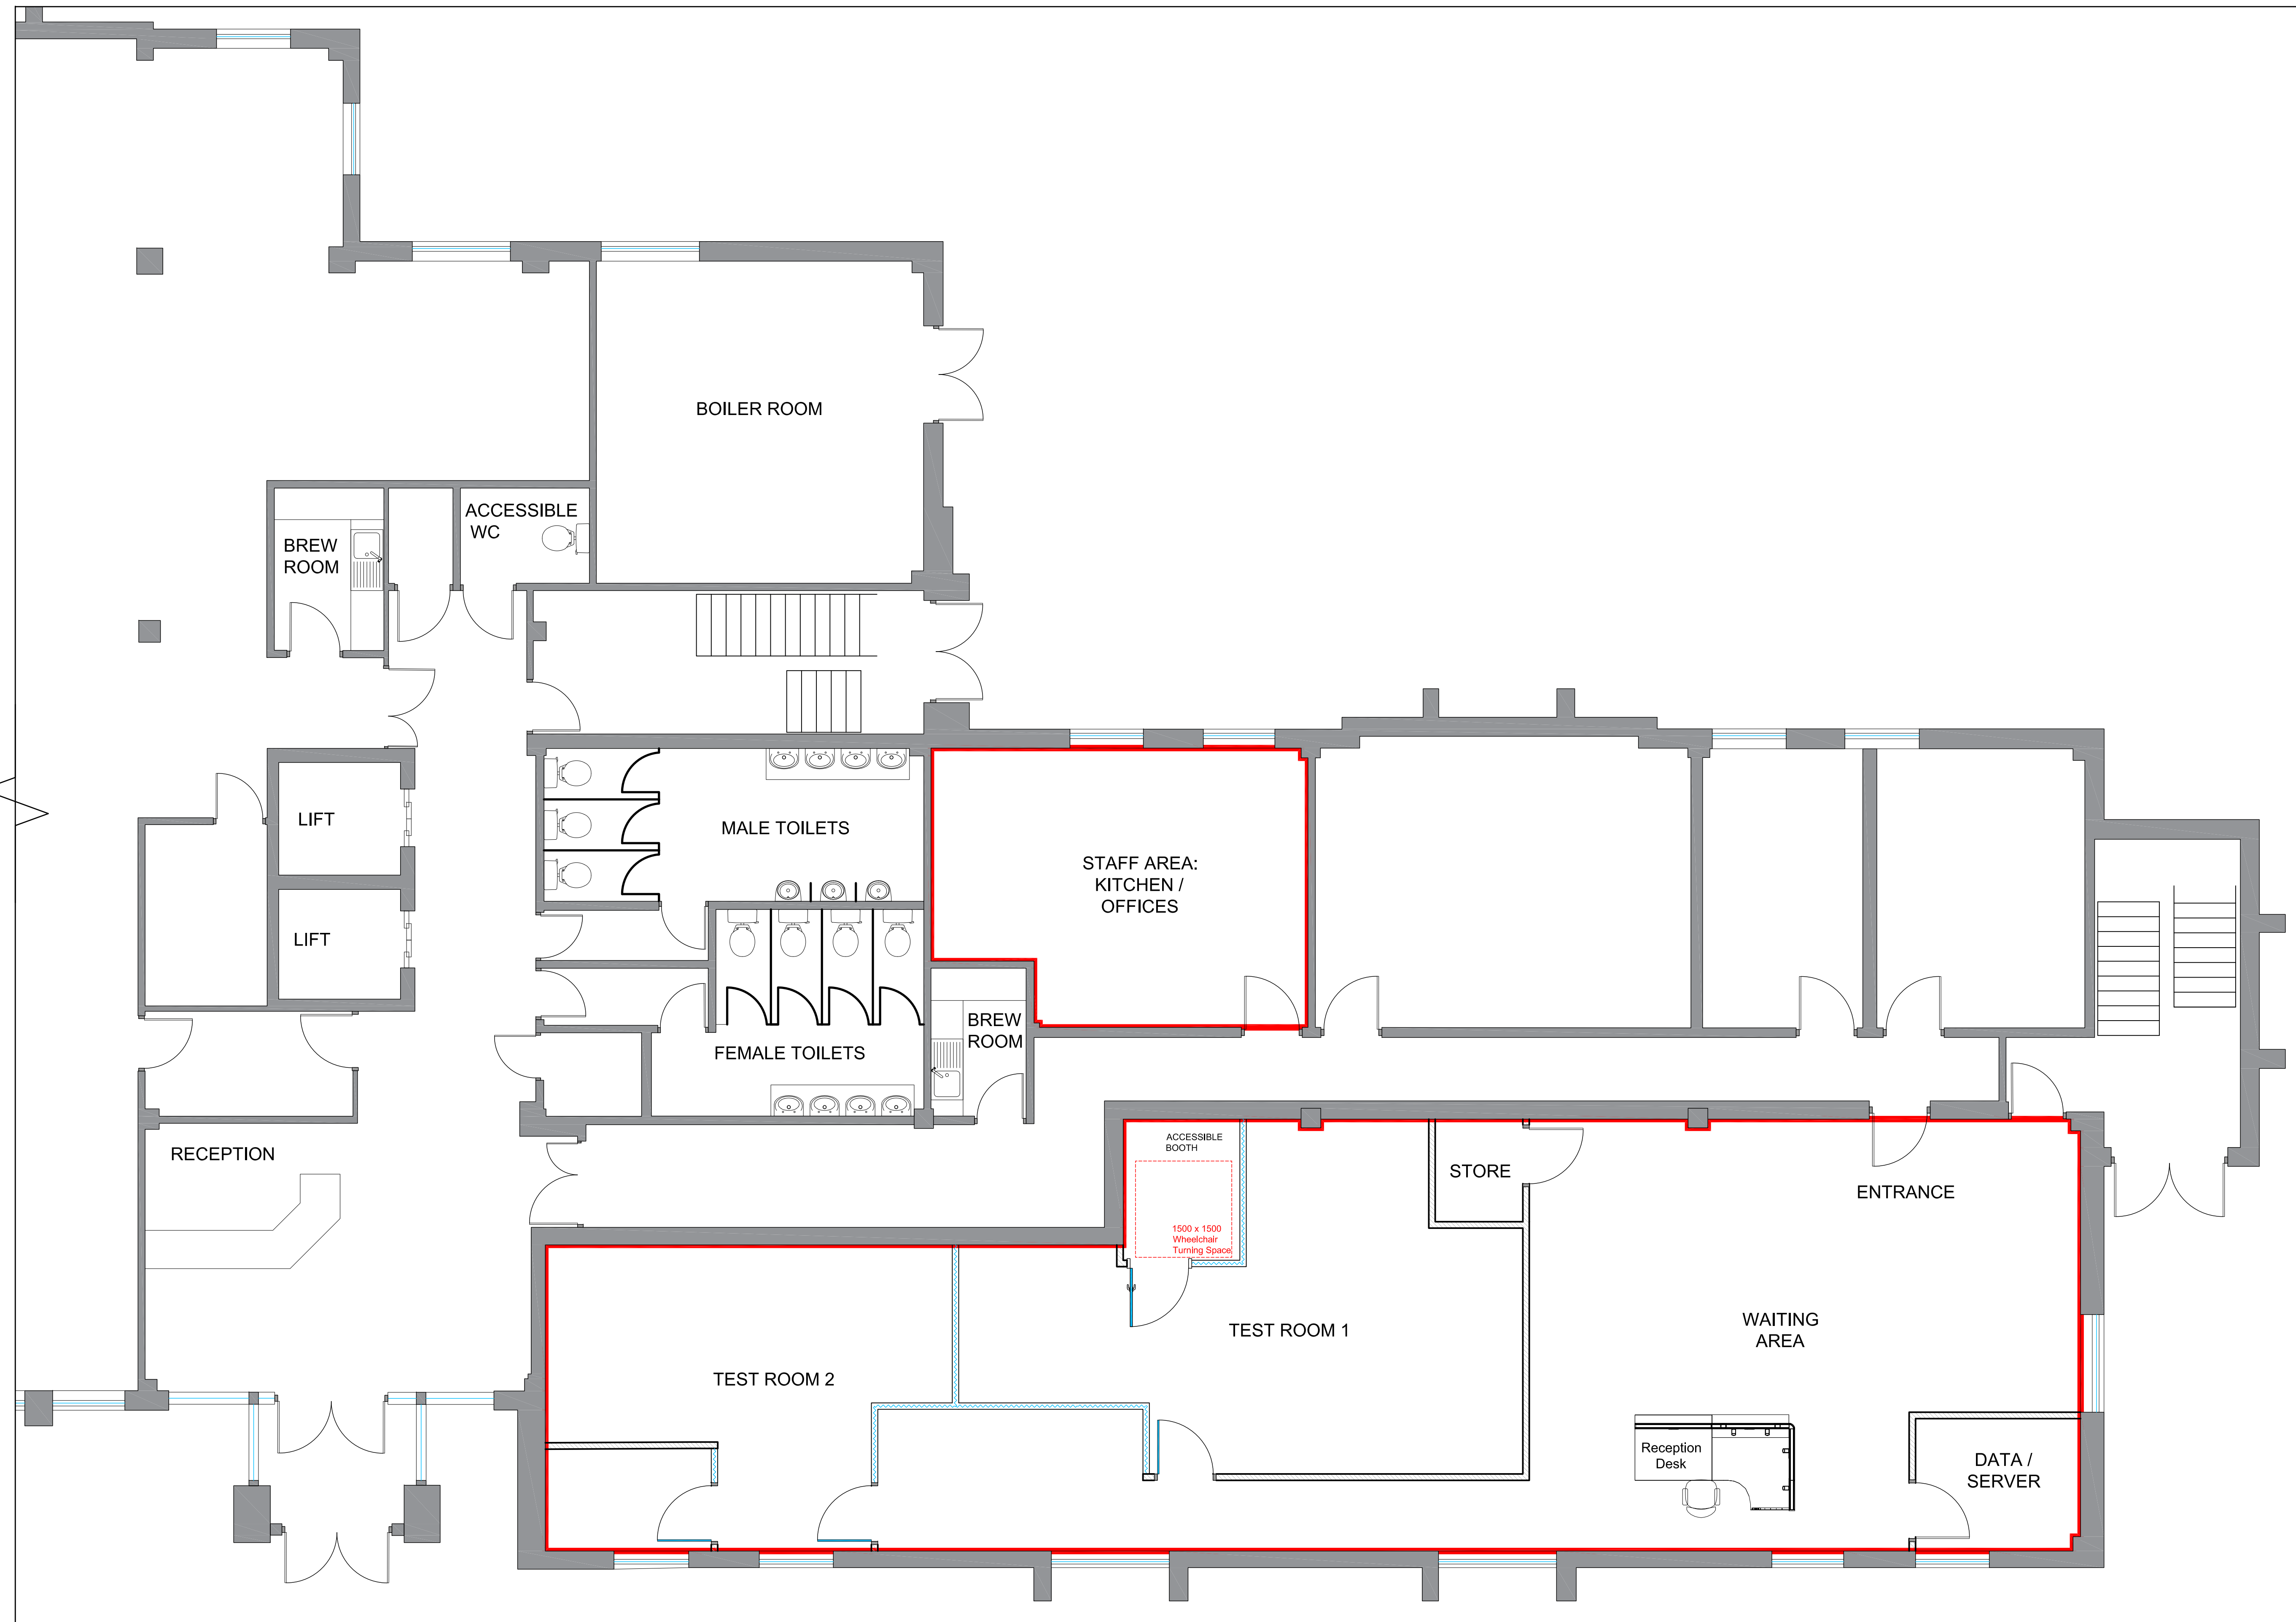

Merthyr Tydfil PPC - Proposed GA Plan - Ground Floor
Scale 1:50 @ A1

Scale 1:50 @ A1

STATUS

For Planning

NOTES:

I.	19.01.21	For Planning	HD
no.	date	revision details	by

 **Brightside Design**
Planning & Architectural Services

☎ 07856573810 ✉ info@brightsidedesign.co.uk



client

PEARSON VUE

job title

MERTHYR TYDFIL PPC

drawing title

PROPOSED GA PLAN
MERTHYR TYDFIL PPC
GROUND FLOOR

scale 1:50 @ A1	drawn by HD	date 19/01/21
--------------------	----------------	------------------

job no.	drawing no.	revision no.
0009	201	/.